


KEY PLAN

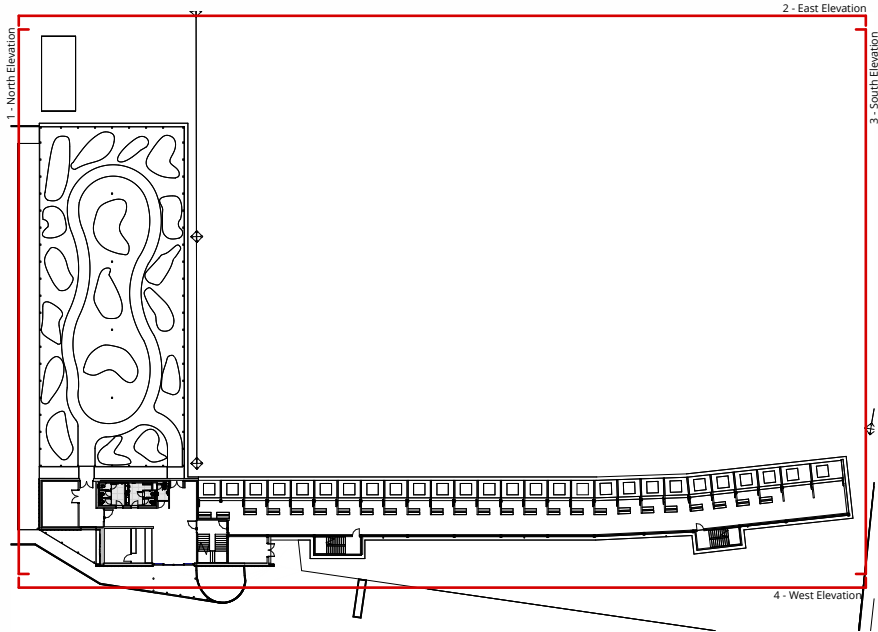

MATERIALS KEY

DRIVING RANGE

- 1 Profiled standing seam rainscreen cladding - Black RAL 9005
- 2 Flat rainscreen cladding panels with secret fixings
- 3 Concealed gutter with associated rainwater goods - Black RAL 9005
- 4 Fairfaced blockwork walling
- 5 Primary Structure - Silver RAL 9006
- 6 Timber cladding
- 7 Slot window glazing
- 8 Automatic sliding glazed double doors with glazed side panel
- 9 Steel doorset - Black - RAL 9005
- 10 PV Solar Panel Array

ADVENTURE GOLF

- 11 Primary structure - columns & lightweight trusses - Silver RAL 9006
- 12 Retractable reinforced poly roof covering
- 13 Mononet windbreak netting
- 14 Concealed gutters with associated rainwater goods - Silver RAL 9006


SITEWIDE

- 15 Hi-nets ballstop fencing - 30m high with galvanised support tower
- 16 GRP Anti Vandal Golf Ball Servant Housing - Green RAL 6005
- 17 Jacksons Barbican Sliding Gates - Black RAL 9005
- 18 Jacksons Barbican enhanced security fencing - Black RAL 9005
- 19 Stainless steel bollards


NOTE: LIGHT FITTINGS & MEP EQUIPMENT INDICATIVE ONLY SUBJECT TO FINAL DETAILS




3 Proposed Side Elevation (South)
1 : 500

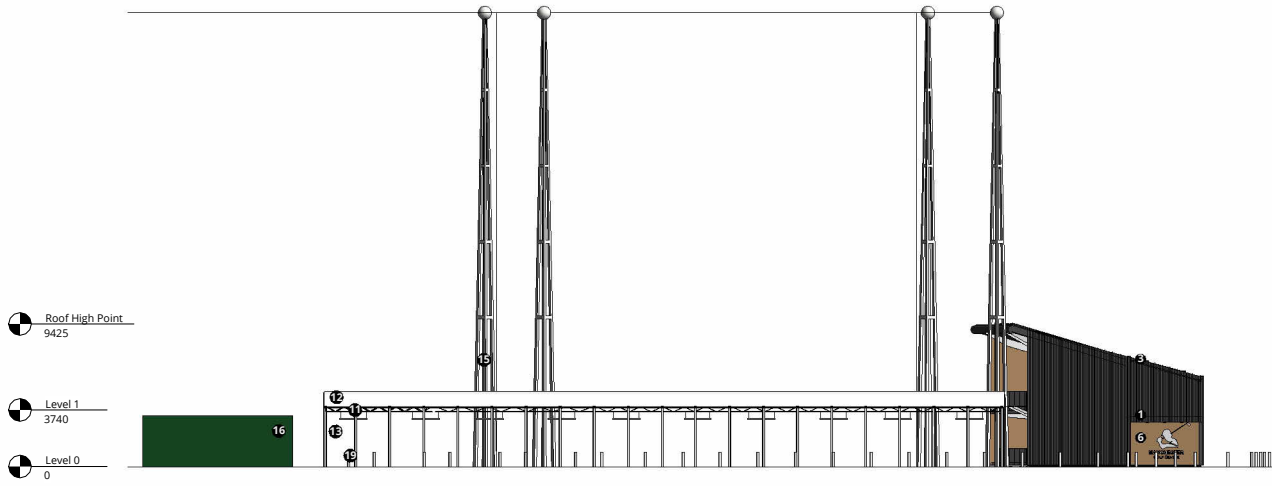

1 Proposed Side Elevation (North)
1 : 500

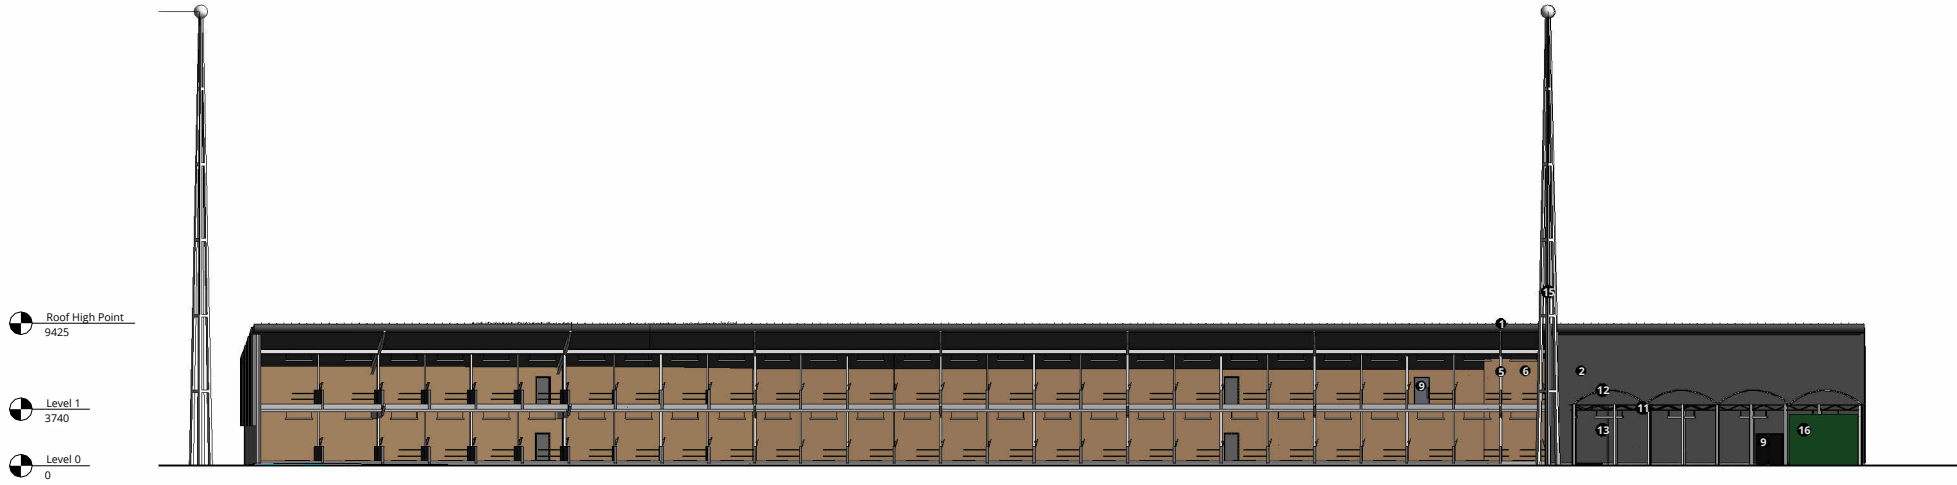

2 Proposed Range Elevation (East)
1 : 500

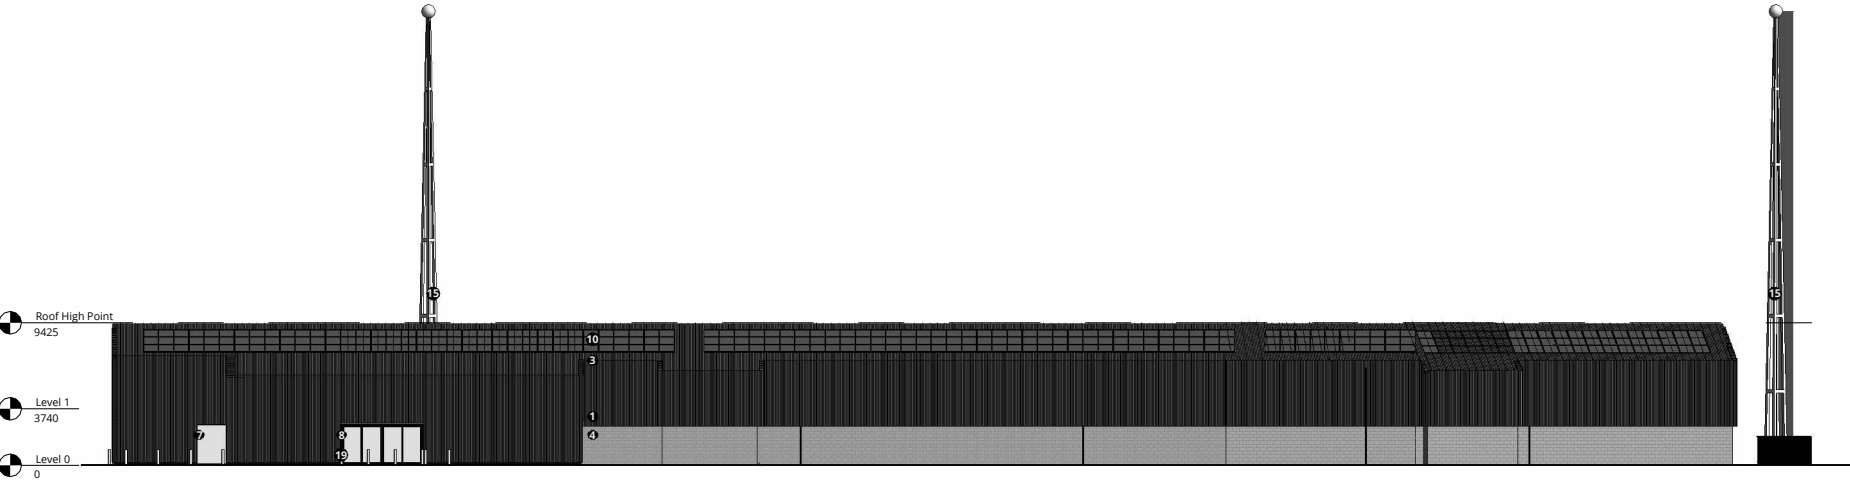

4 Proposed Front Elevation (West)
1 : 500



RALA SHALL HAVE NO RESPONSIBILITY FOR ANY USE MADE OF THIS DOCUMENT OTHER THAN FOR THAT WHICH IT WAS PREPARED AND ISSUED. ALL DIMENSIONS SHOULD BE CHECKED ON SITE. DO NOT SCALE FROM THIS DRAWING

ANY DRAWING ERRORS OR DIVERGENCIES SHOULD BE BROUGHT TO THE ATTENTION OF RALA AT THE ADDRESS SHOWN BELOW.

DRAWINGS SHALL BE READ IN CONJUNCTION WITH THE FOLLOWING BEFORE WORK COMMENCES:

- THE CDM DESIGN ISSUES REGISTER
- THE RALA RISK SERIES OF DRAWINGS
- THE PROJECT CDM RISK REGISTER

NOTES

P00 Planning Issue RB RB 25.07.24

REVISION DESCRIPTION DRAWN CHECKED DATE

CLIENT

11 Hackford Close,
Brandlesholme,
Bury,
Greater Manchester,
BL8 1XP
United Kingdom

T +44 [0]7564 361 972



PROJECT TITLE
Bowlee Park Golf Driving Range

RDP JOB NUMBER
P0019

ISO 27001 CLASSIFICATION
Planning

DRAWING TITLE
Proposed Elevations

SCALE
As @ A3
indicated

DATE FIRST ISSUED
28/07/24

DRAWING No.
BDR-RALA-ZZ-XX-DR-A-(00)-0008

REVISION
P00