


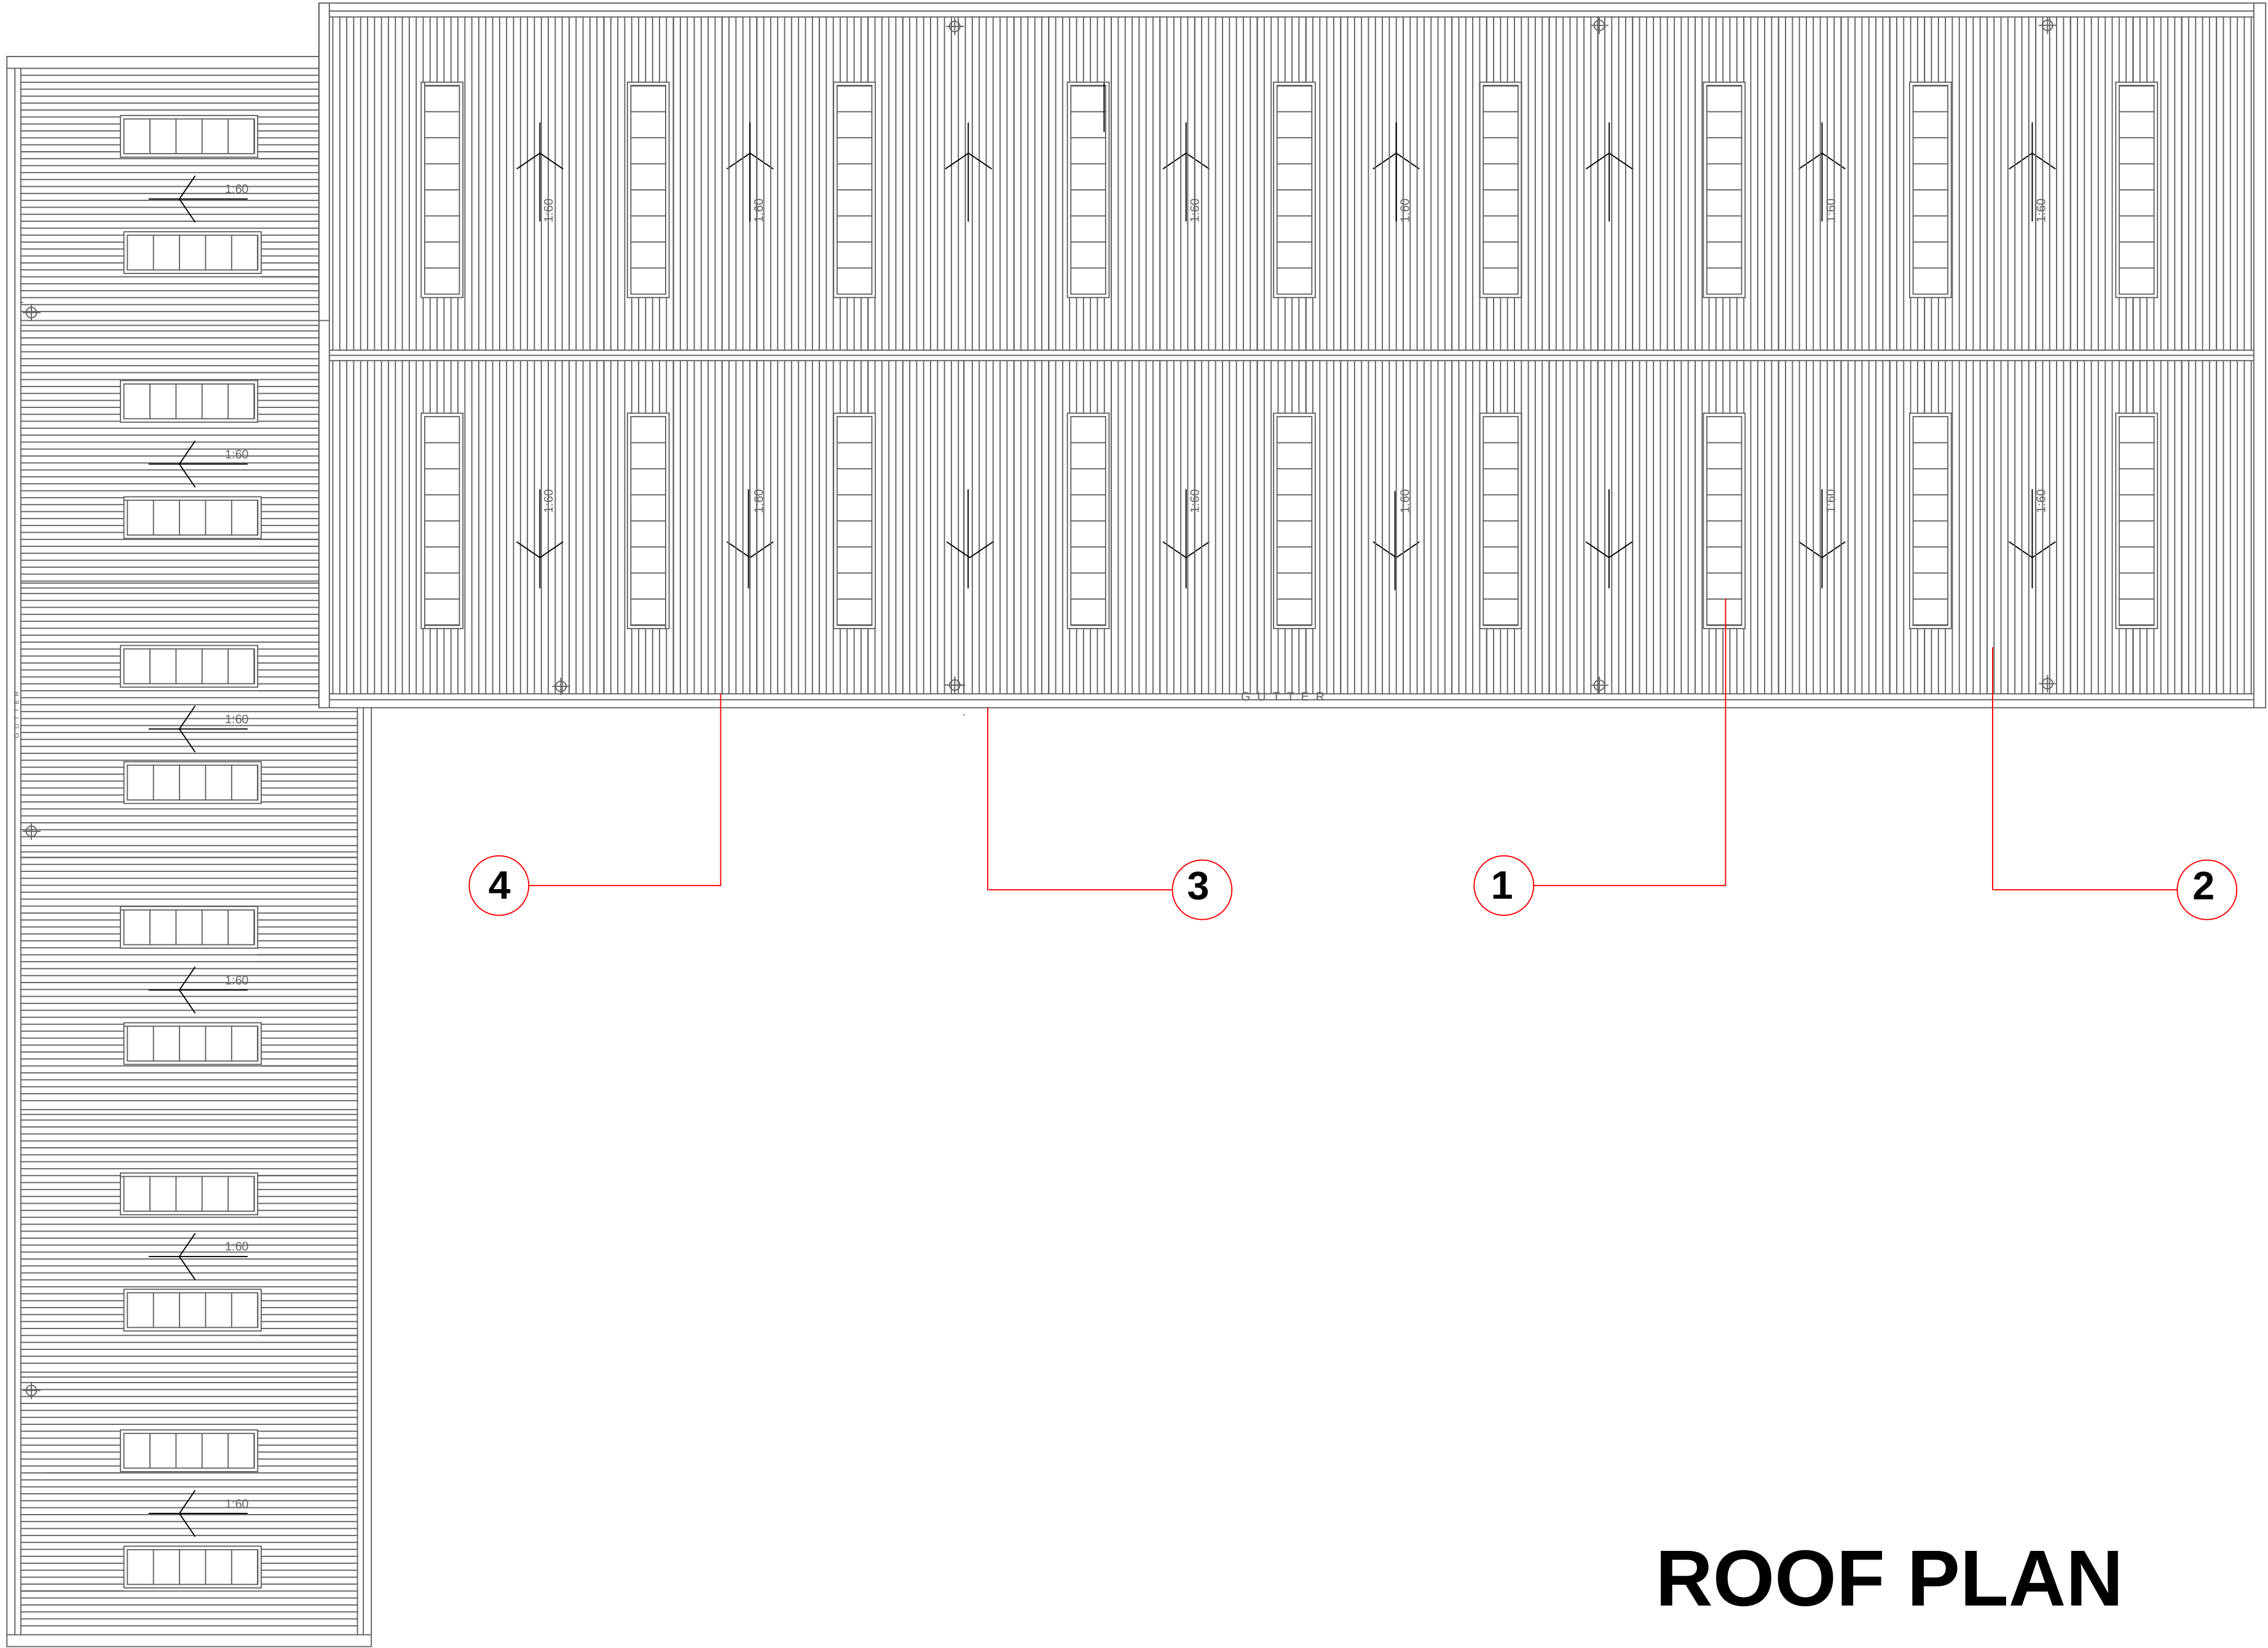

- 1 Kingspan Day-Lite Trapezoidal - Opal Coour
- 2 Kingspan Quadcore KS1000RW Panel 73mm - Goosewing Grey XL Forte
- 3 Dale Eaves Bull Nose Fascia
- 4.Dales-Eaves Roof GutterFactory finished

Figured dimensions to be used. Do not scale from drawing

A.	Inclusion of Bullnose fascia/Change to clear skylight			AO	MP	06.08.24
Rev.	Revision detail			By	Chk.	Date



ROCHDALE
BOROUGH COUNCIL

PROPERTY & HIGHWAY SERVICES
No. 1 Riverside, Smith Street, Rochdale, OL16 1XU
Tel: (01706) 647474

Client	ROCHDALE DEVELOPMENT AGENCY
Project	MOSSFIELD SITE DEVELOPMENT
Title	ROOF PLAN

Drawn by	Date	Purpose of issue	Scale
GB	MAY 21		1:100 @ A1
Checked by	Date	Project No.	2003885
Approved by	Date	Drawing No.	F - 07
			Rev A