



Copyright: All rights reserved. This drawing must not be reproduced without permission.

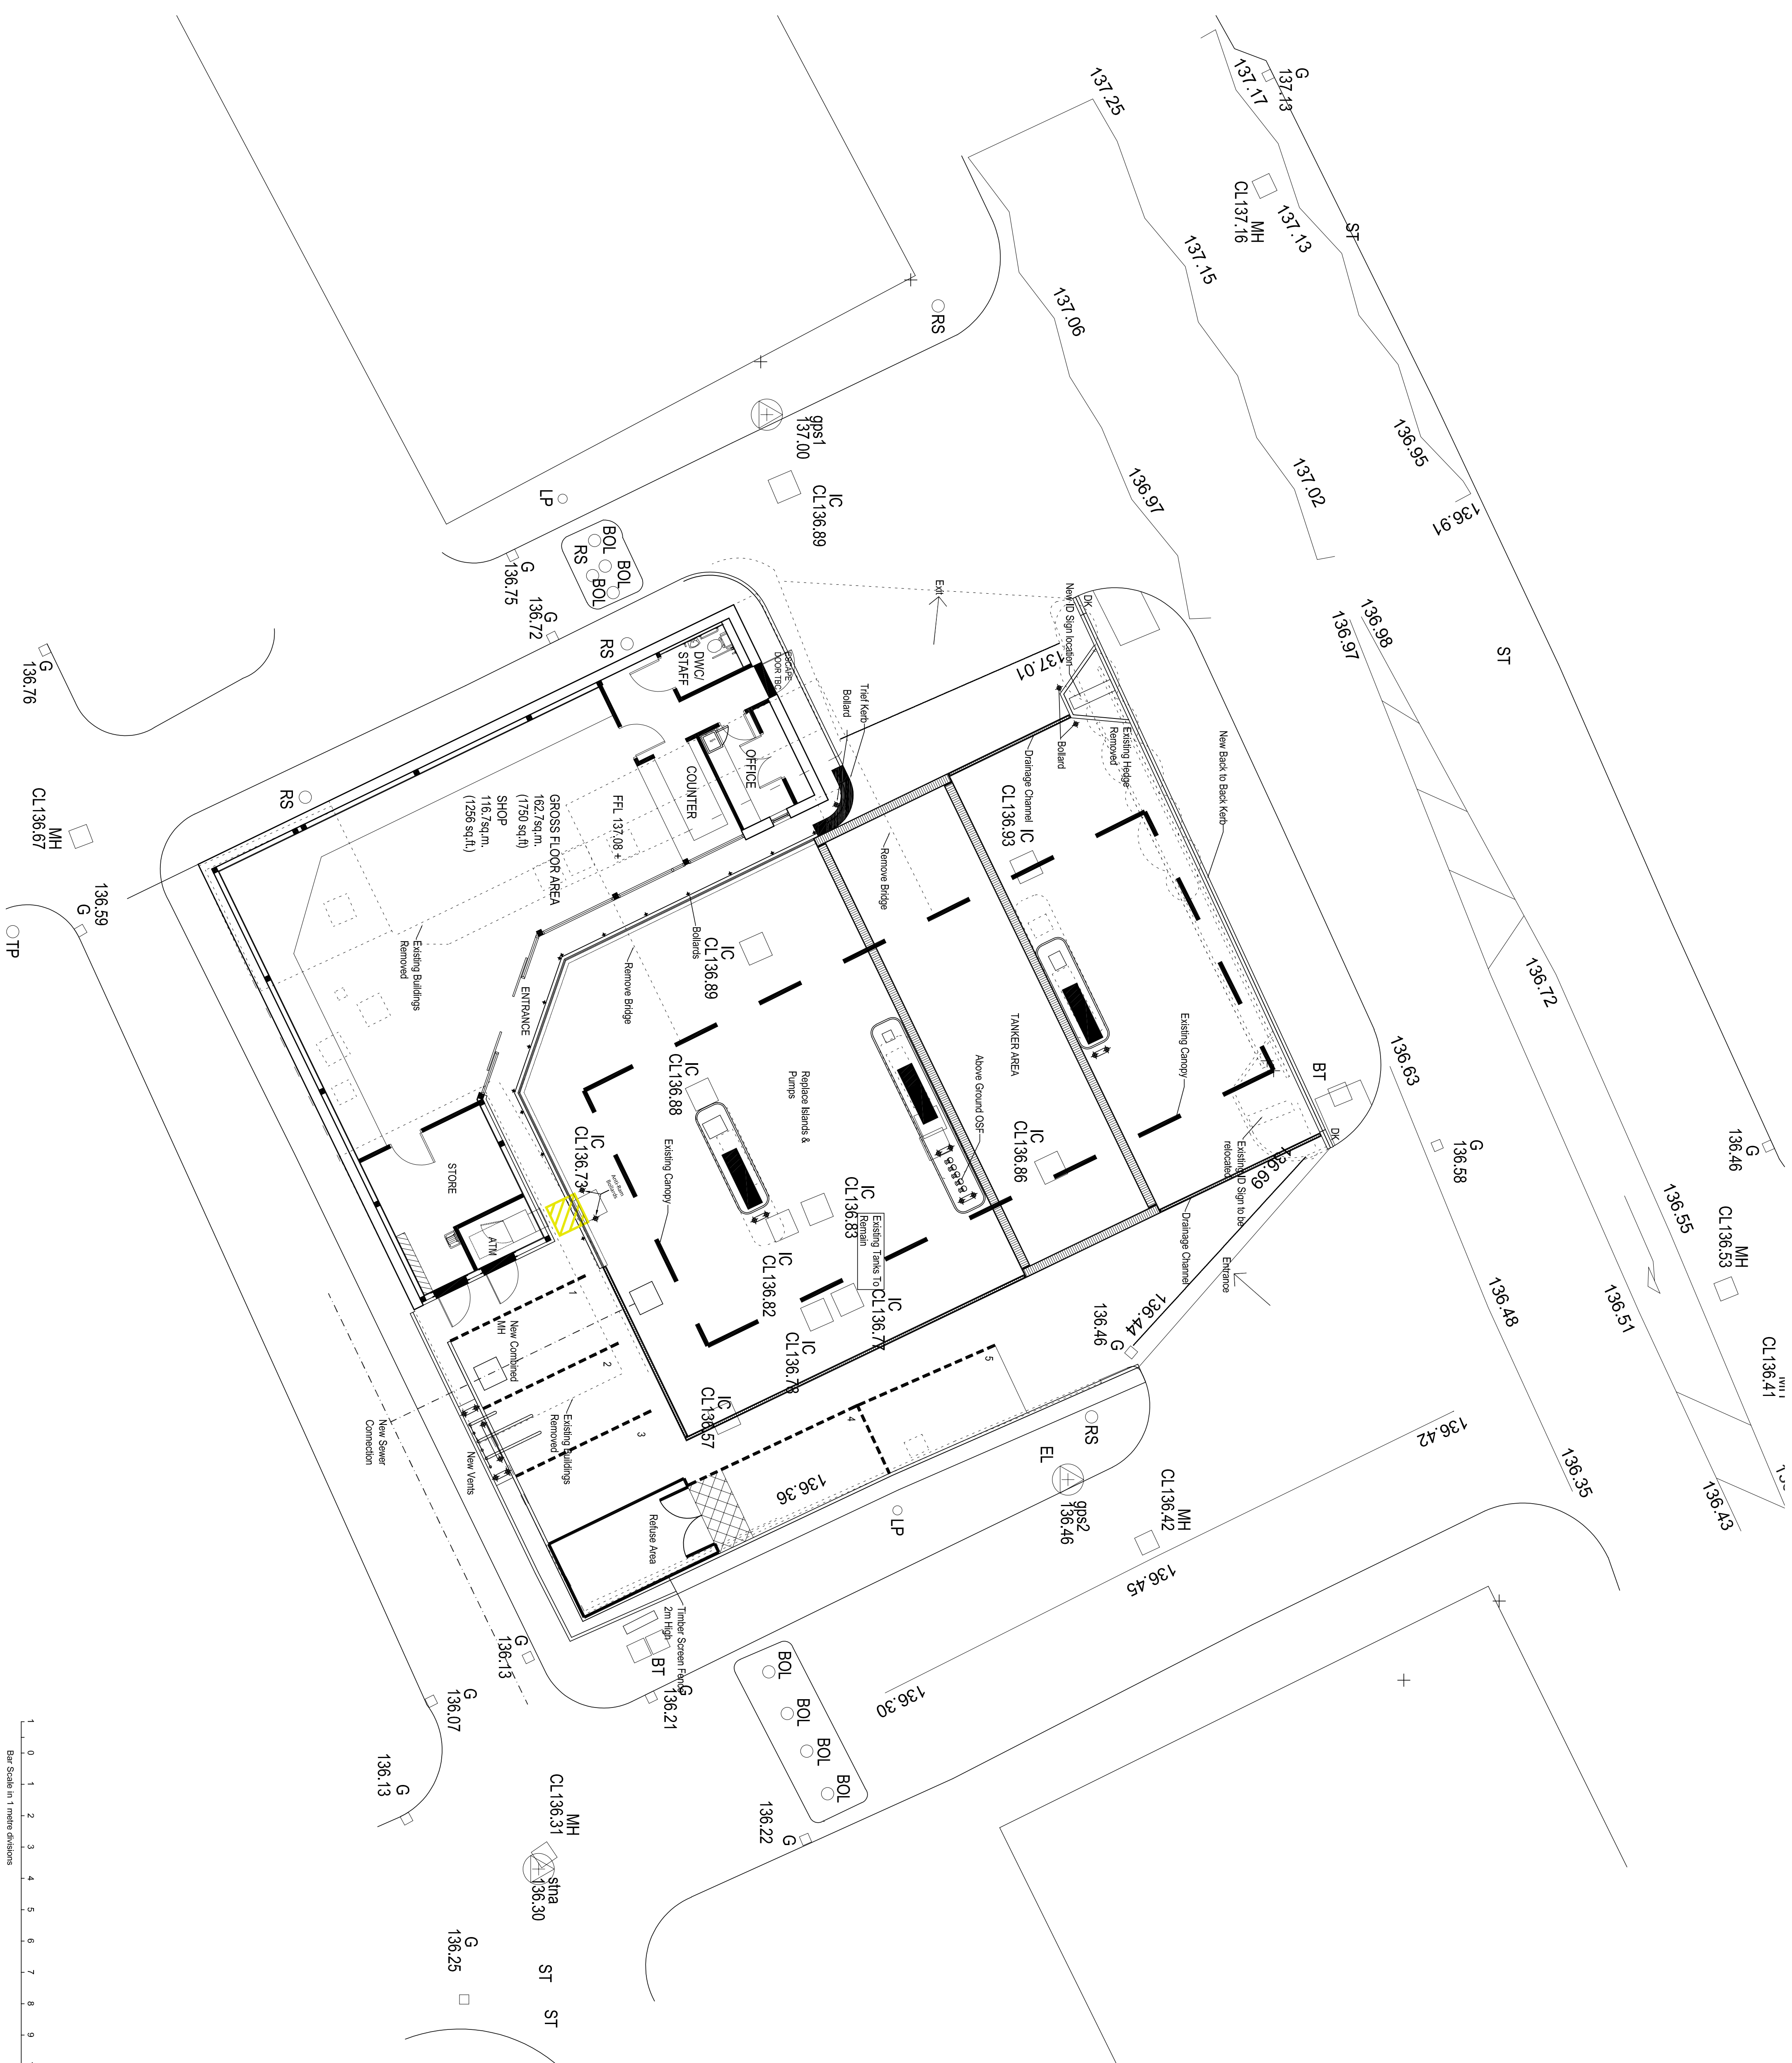

Amendments

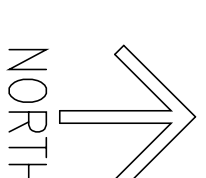

ian Pawson Ltd, 26 Essex Street, Barnoldswick, Yorkshire, BB18 5D
Tel: 01282 814148
E-mail: info@ianpawson.com
www.ianpawson.com

Design Consultant

Client.

AY & Y PATEL

Project

SHELL SERVICE STATION
YORKSHIRE STREET, ROCHDALE OL16 2DR

SITE PLAN AS PROPOSED

Scale.	1:100 @ A1	Drawing No.	Am
--------	------------	-------------	----

By. I PAWSON

Date. OCT 2022

Job No. 2722

১৭