





existing front elevation




existing rear elevation

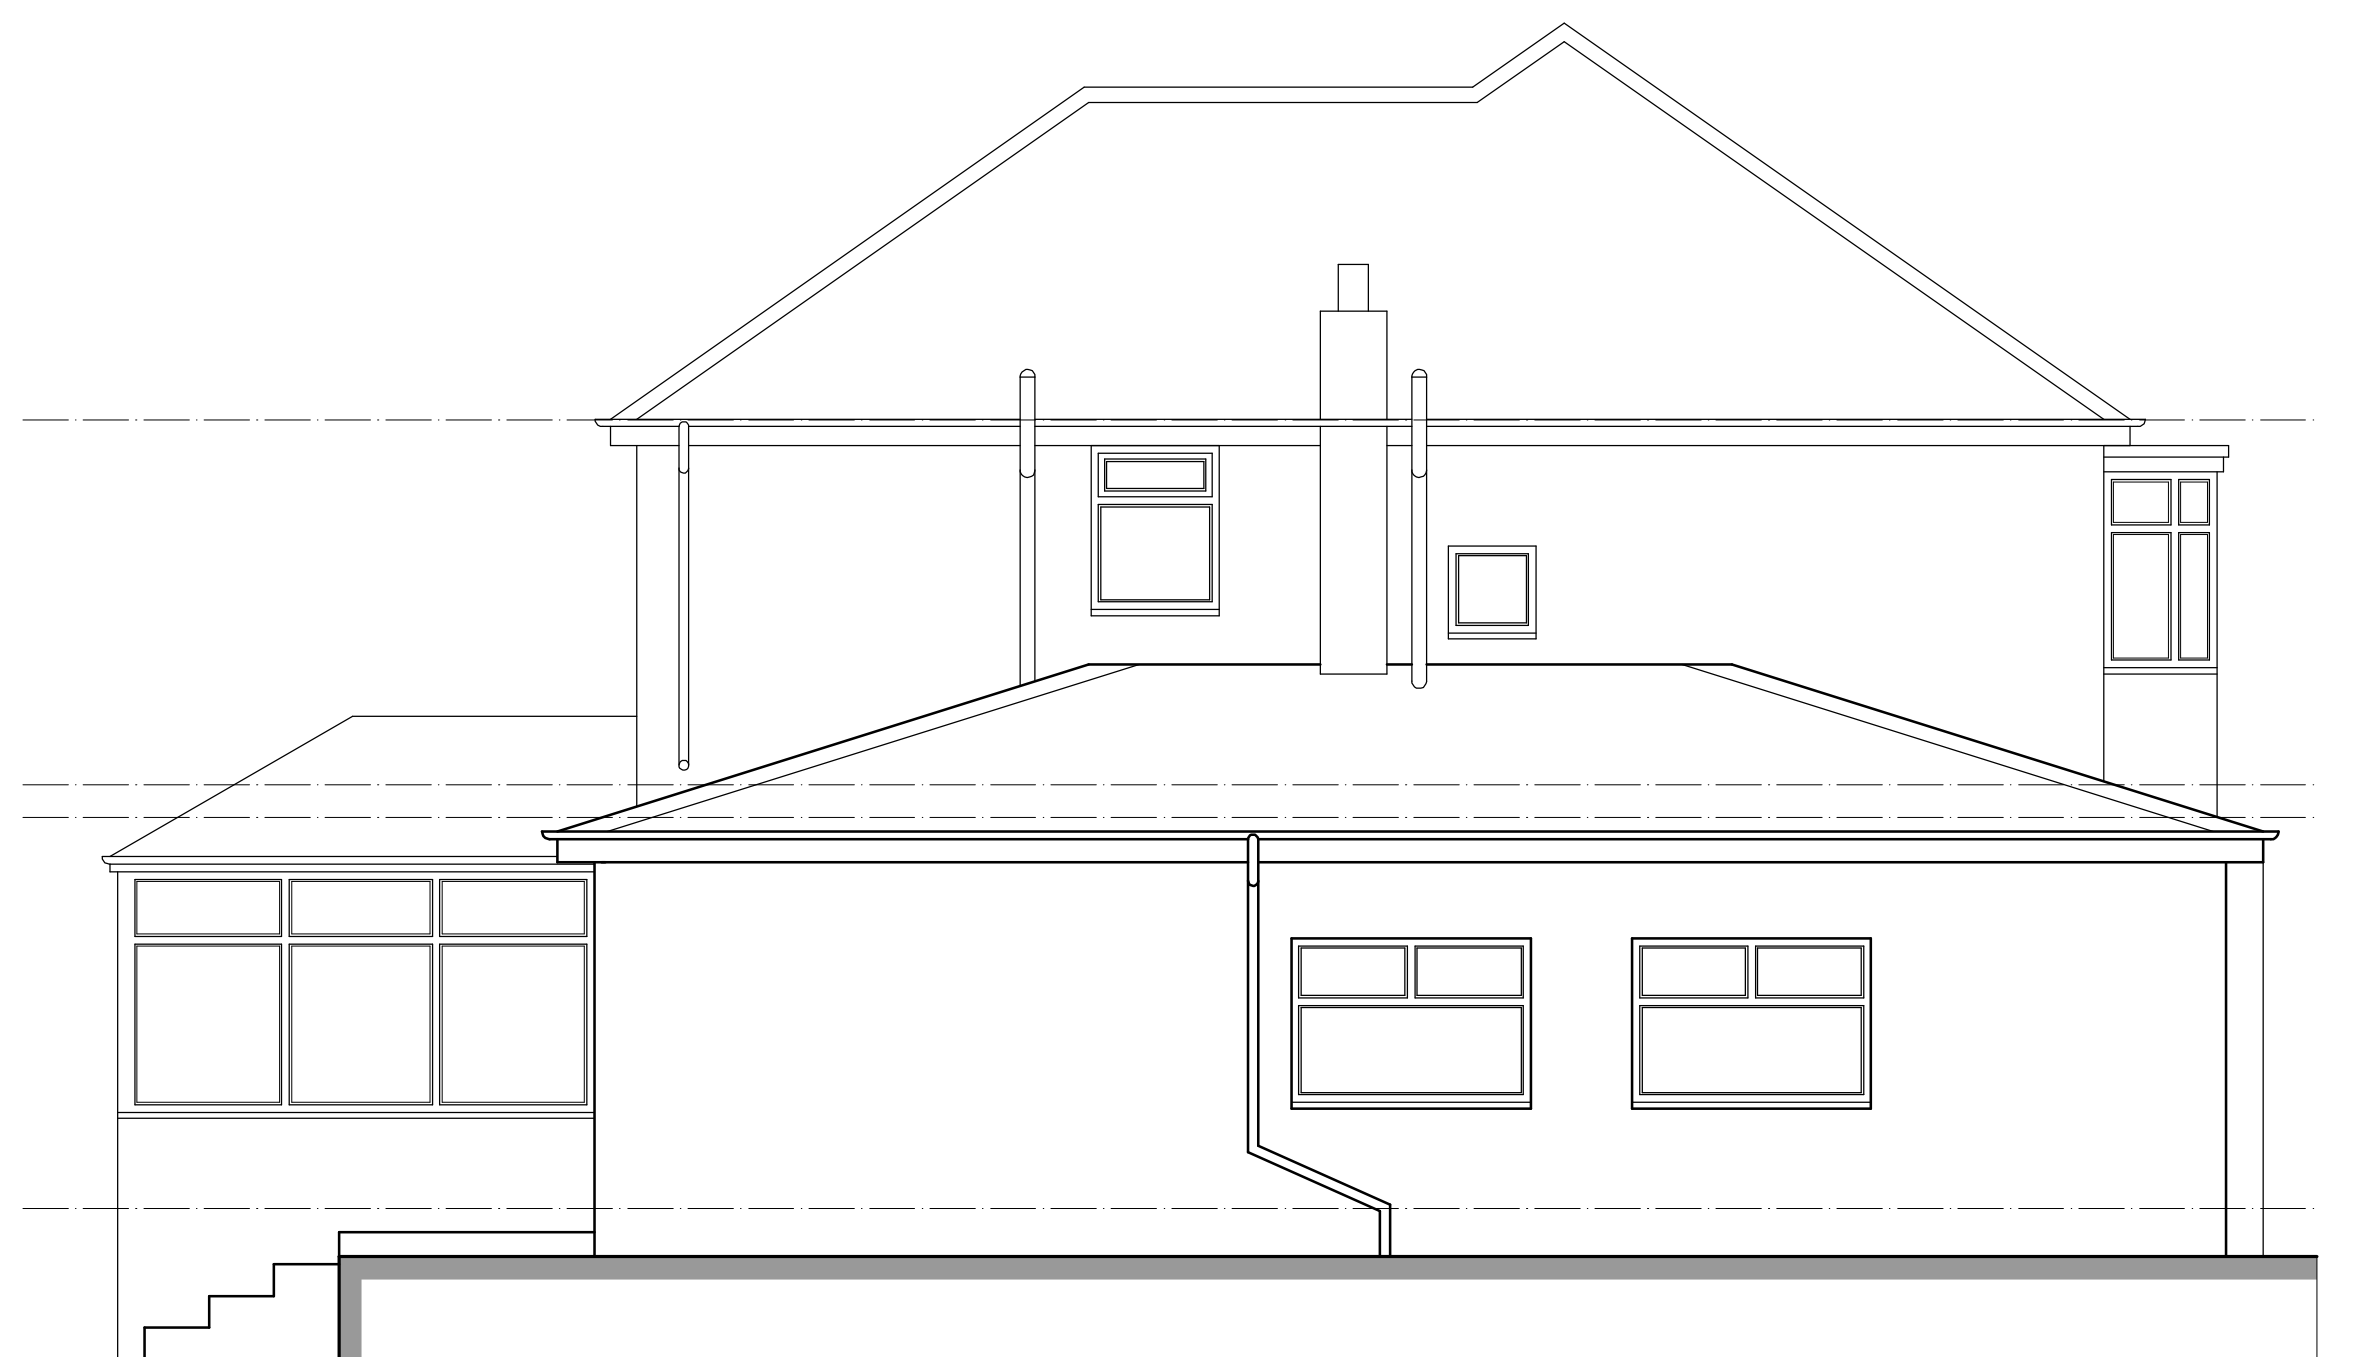


existing side elevation

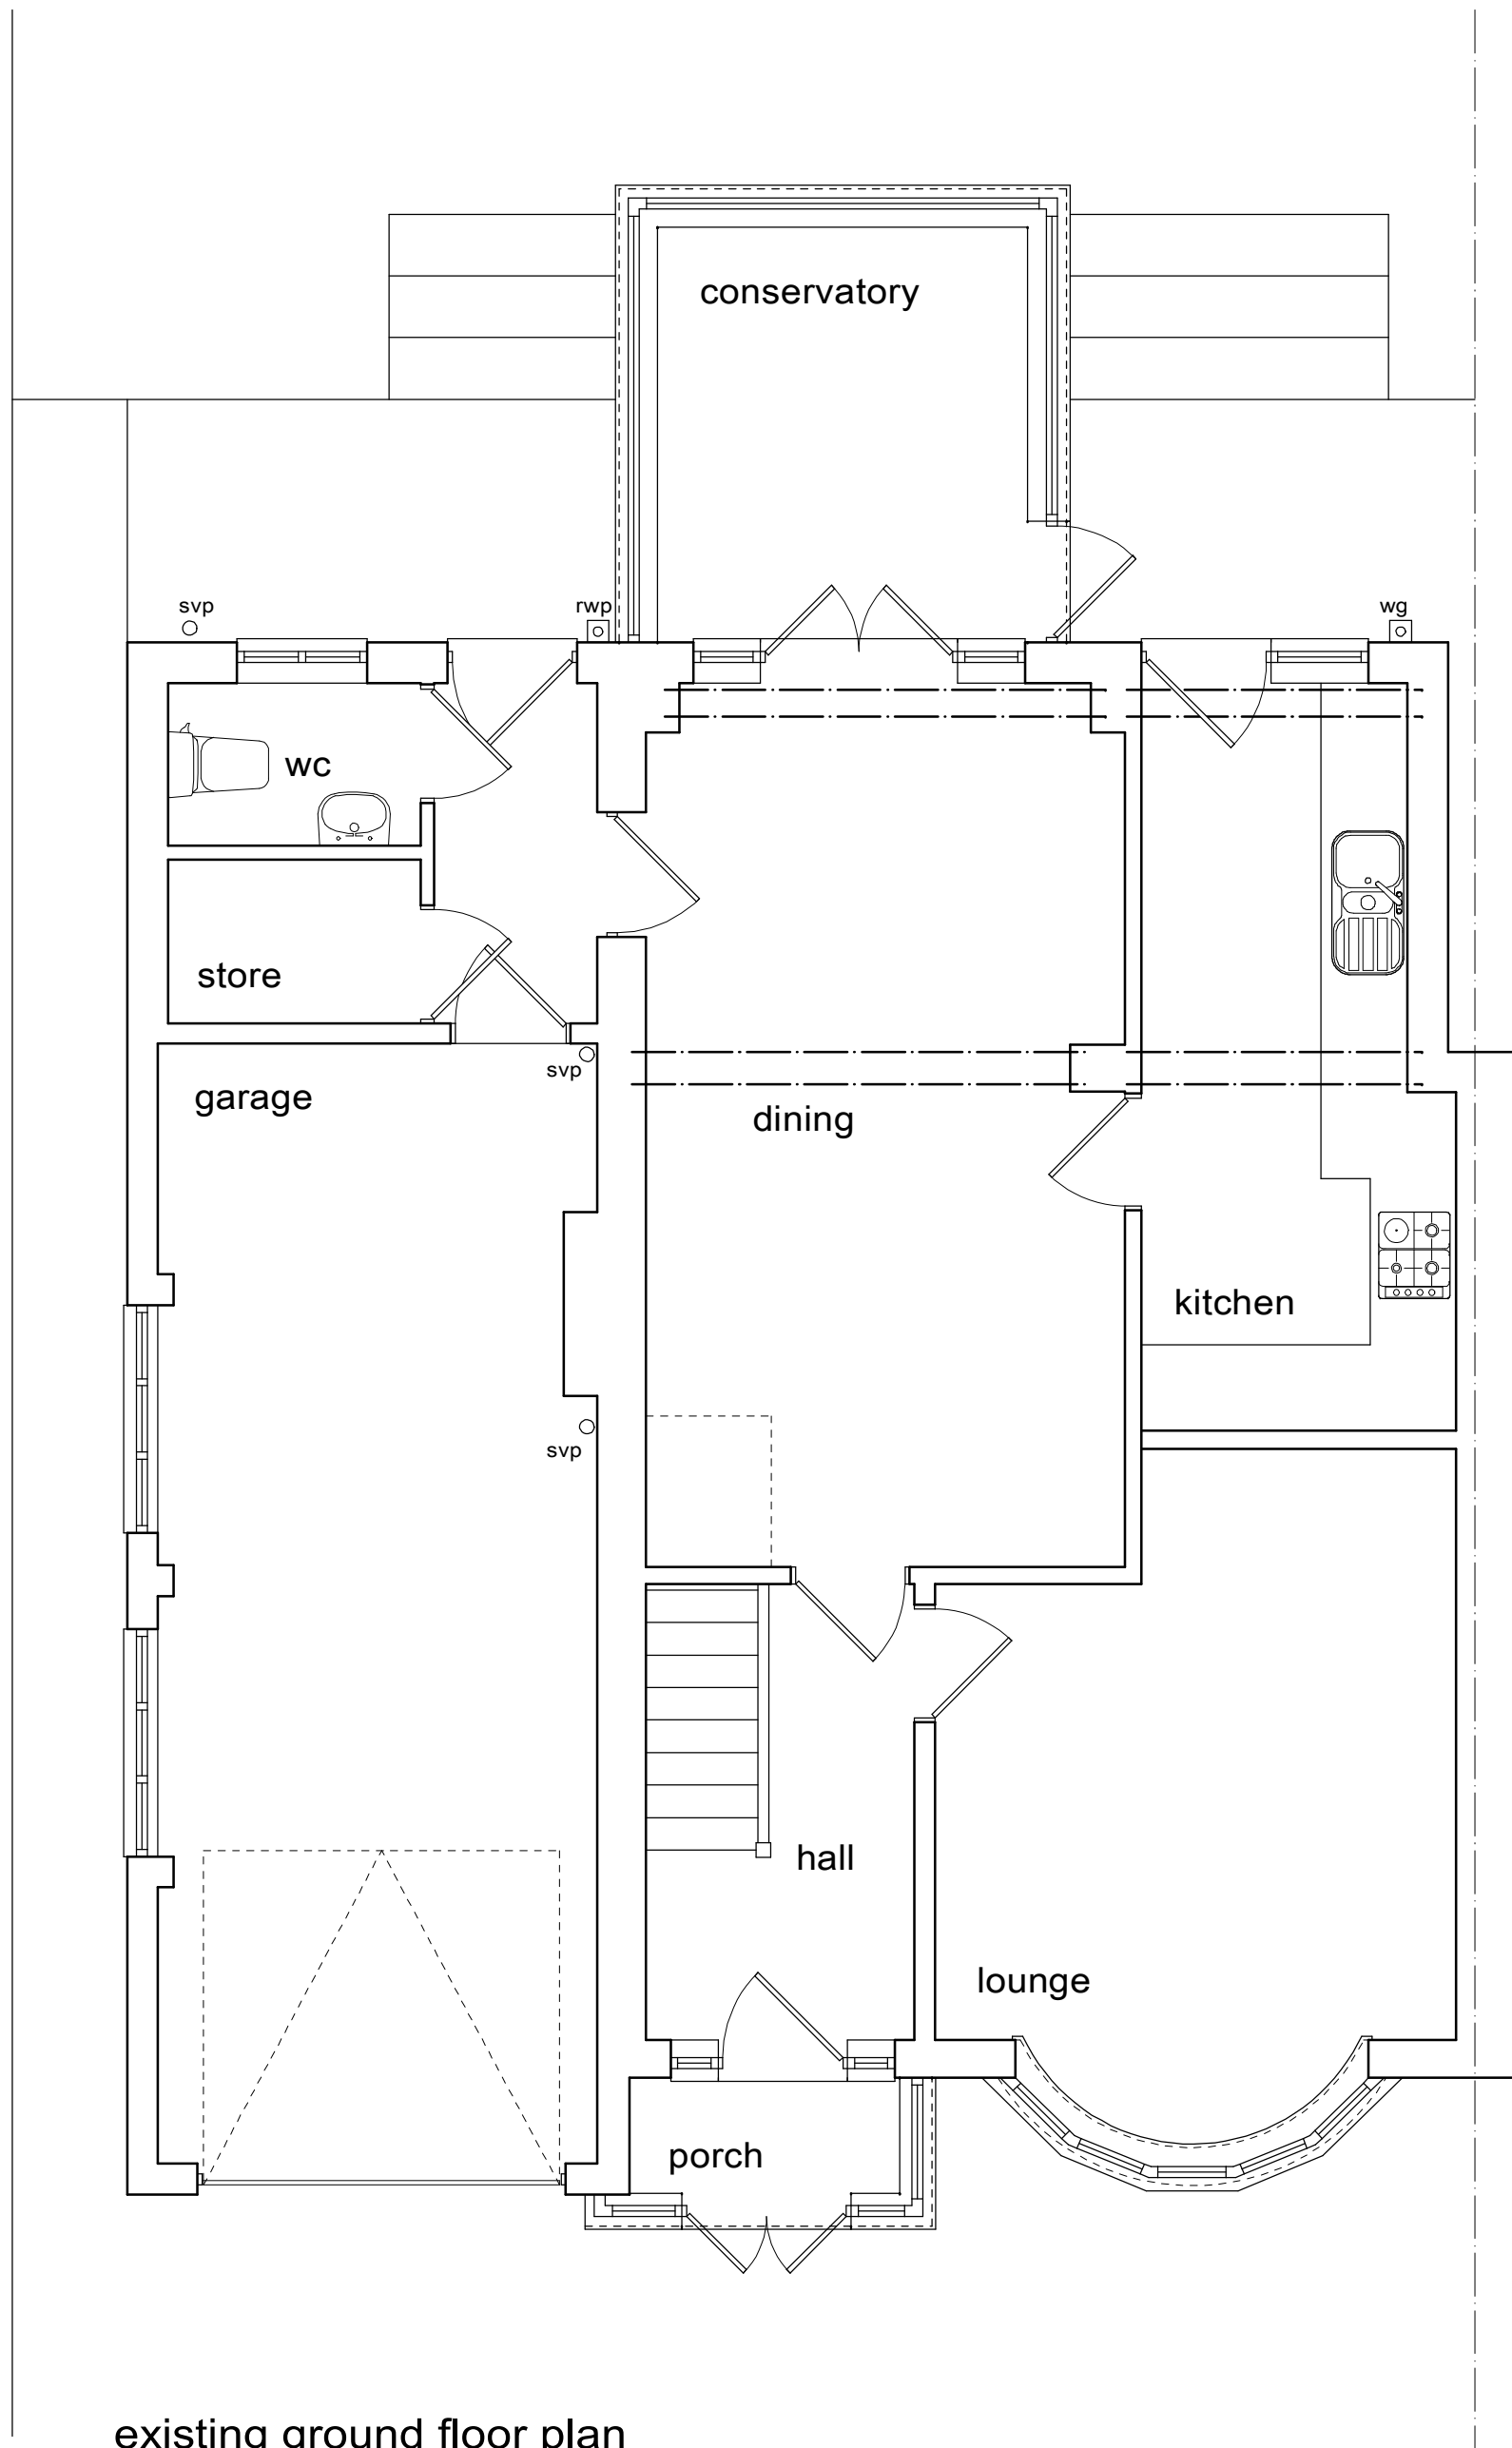

existing ground floor plan

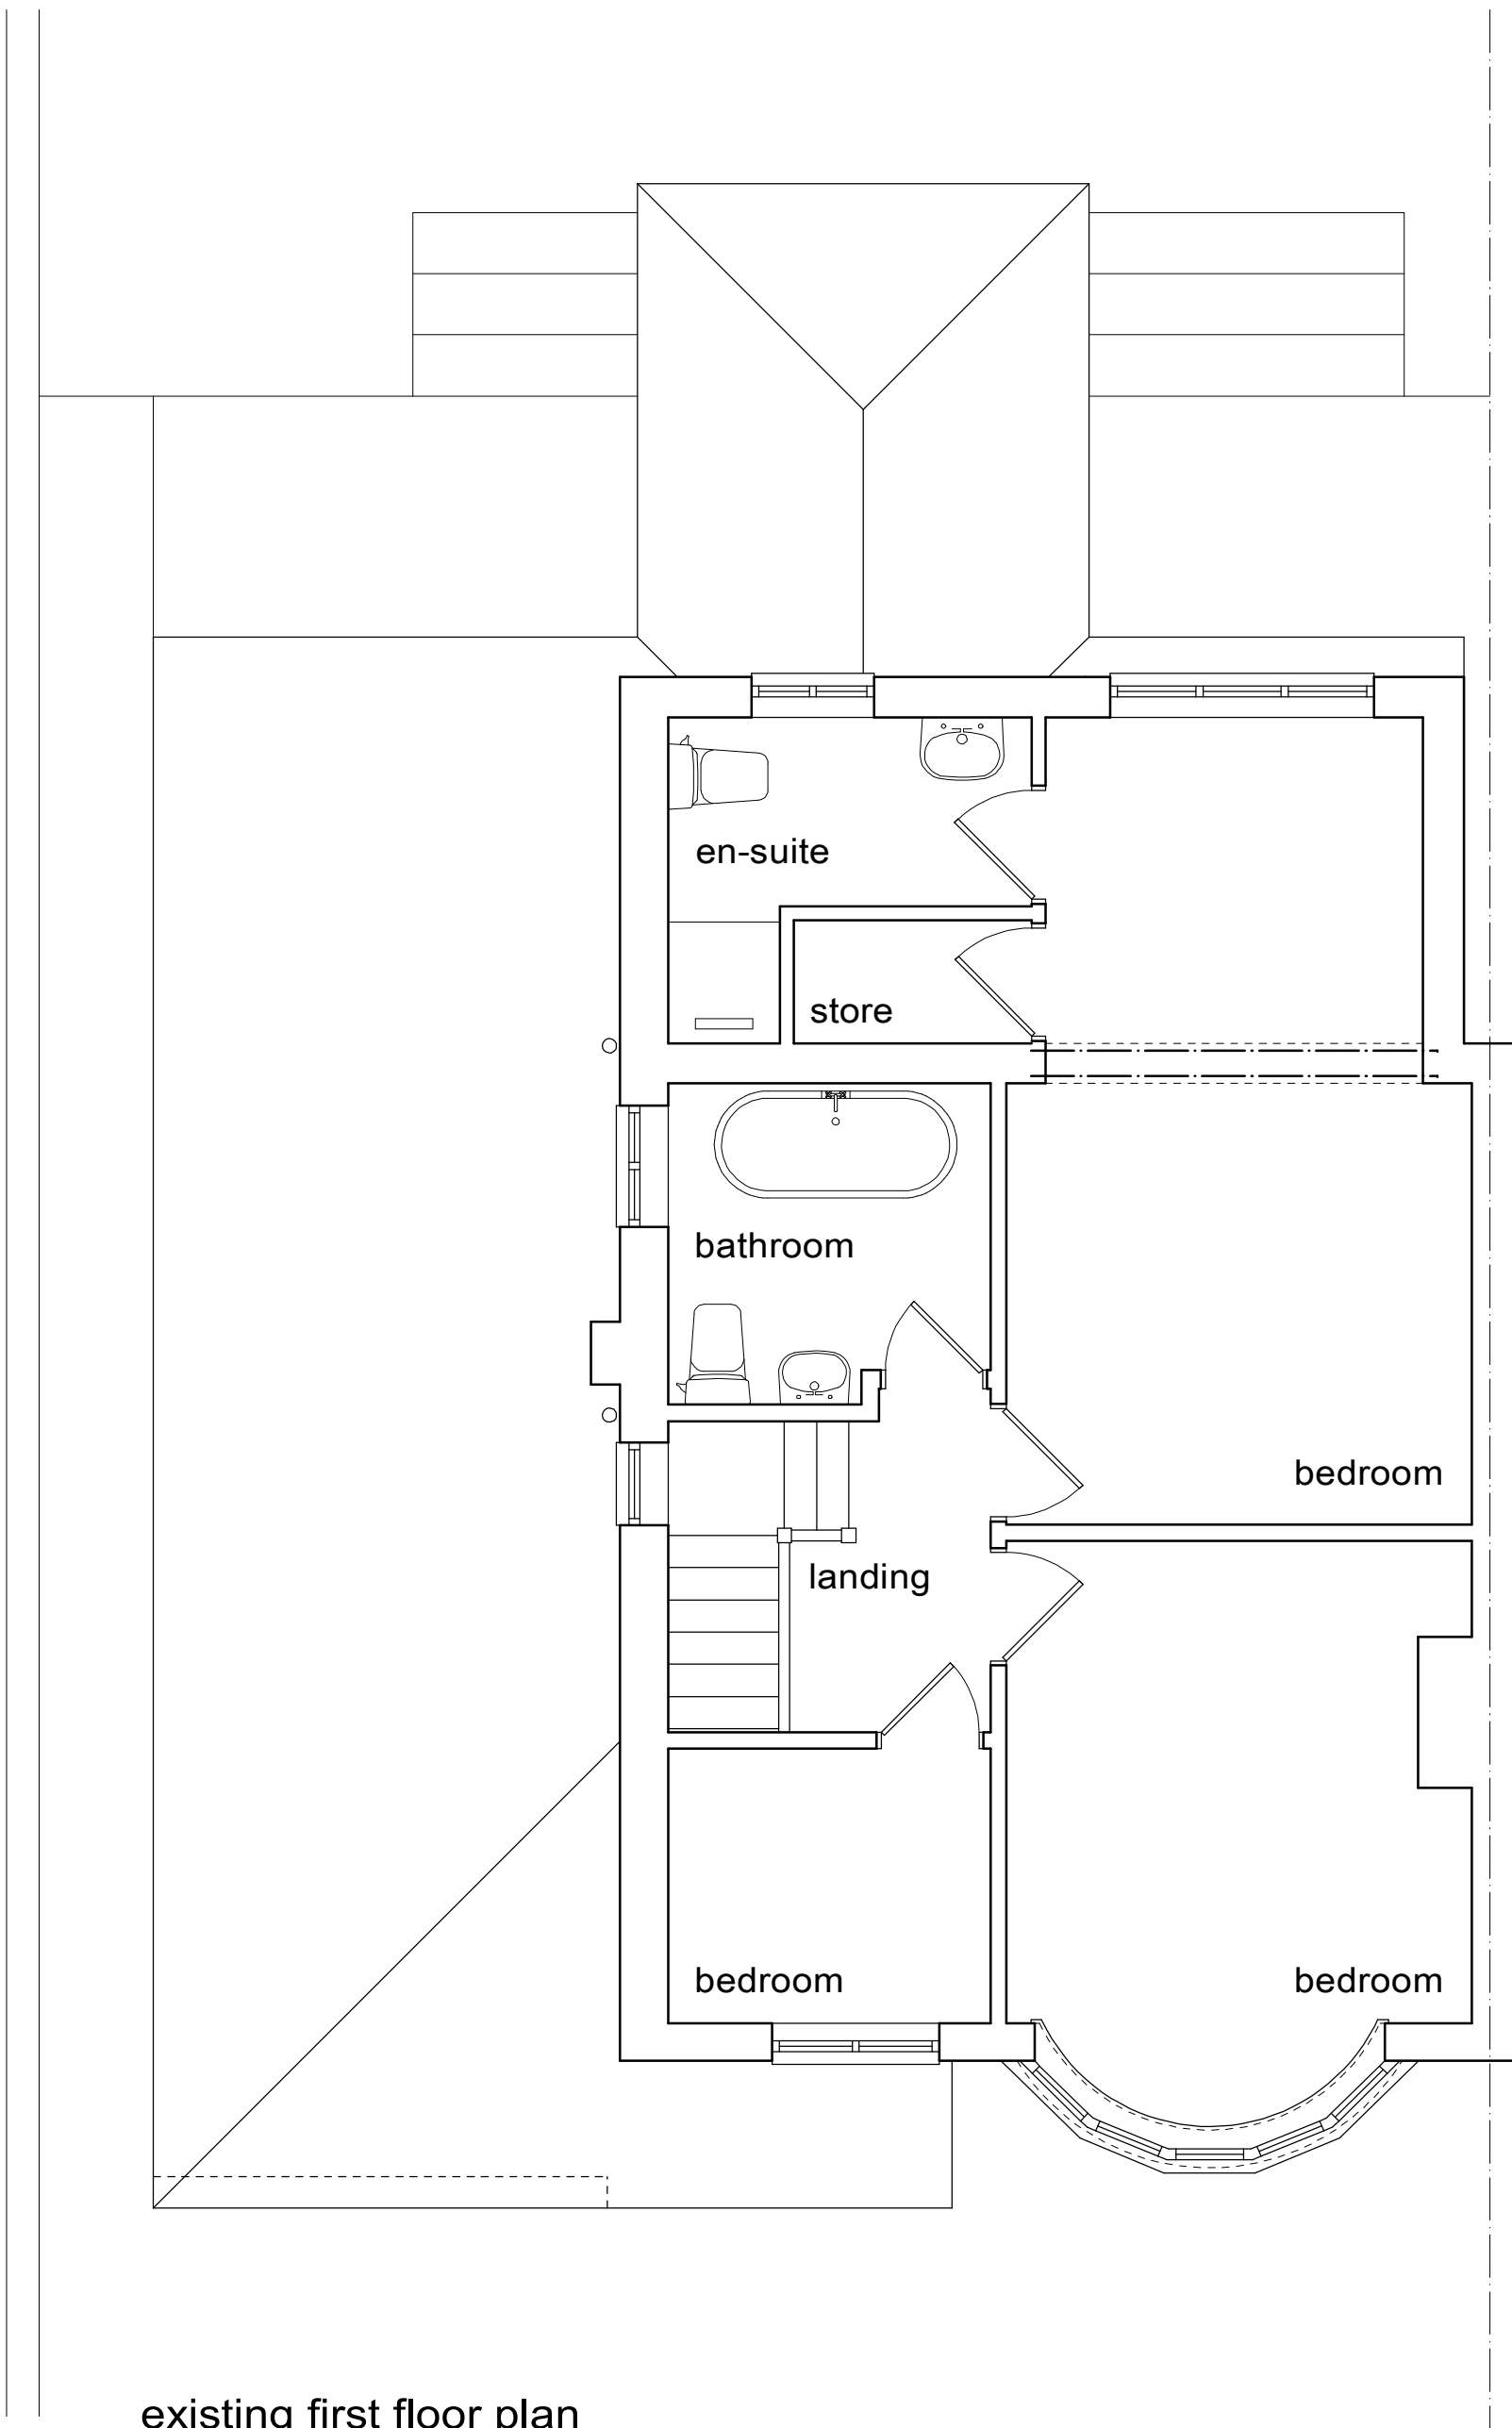

existing first floor plan

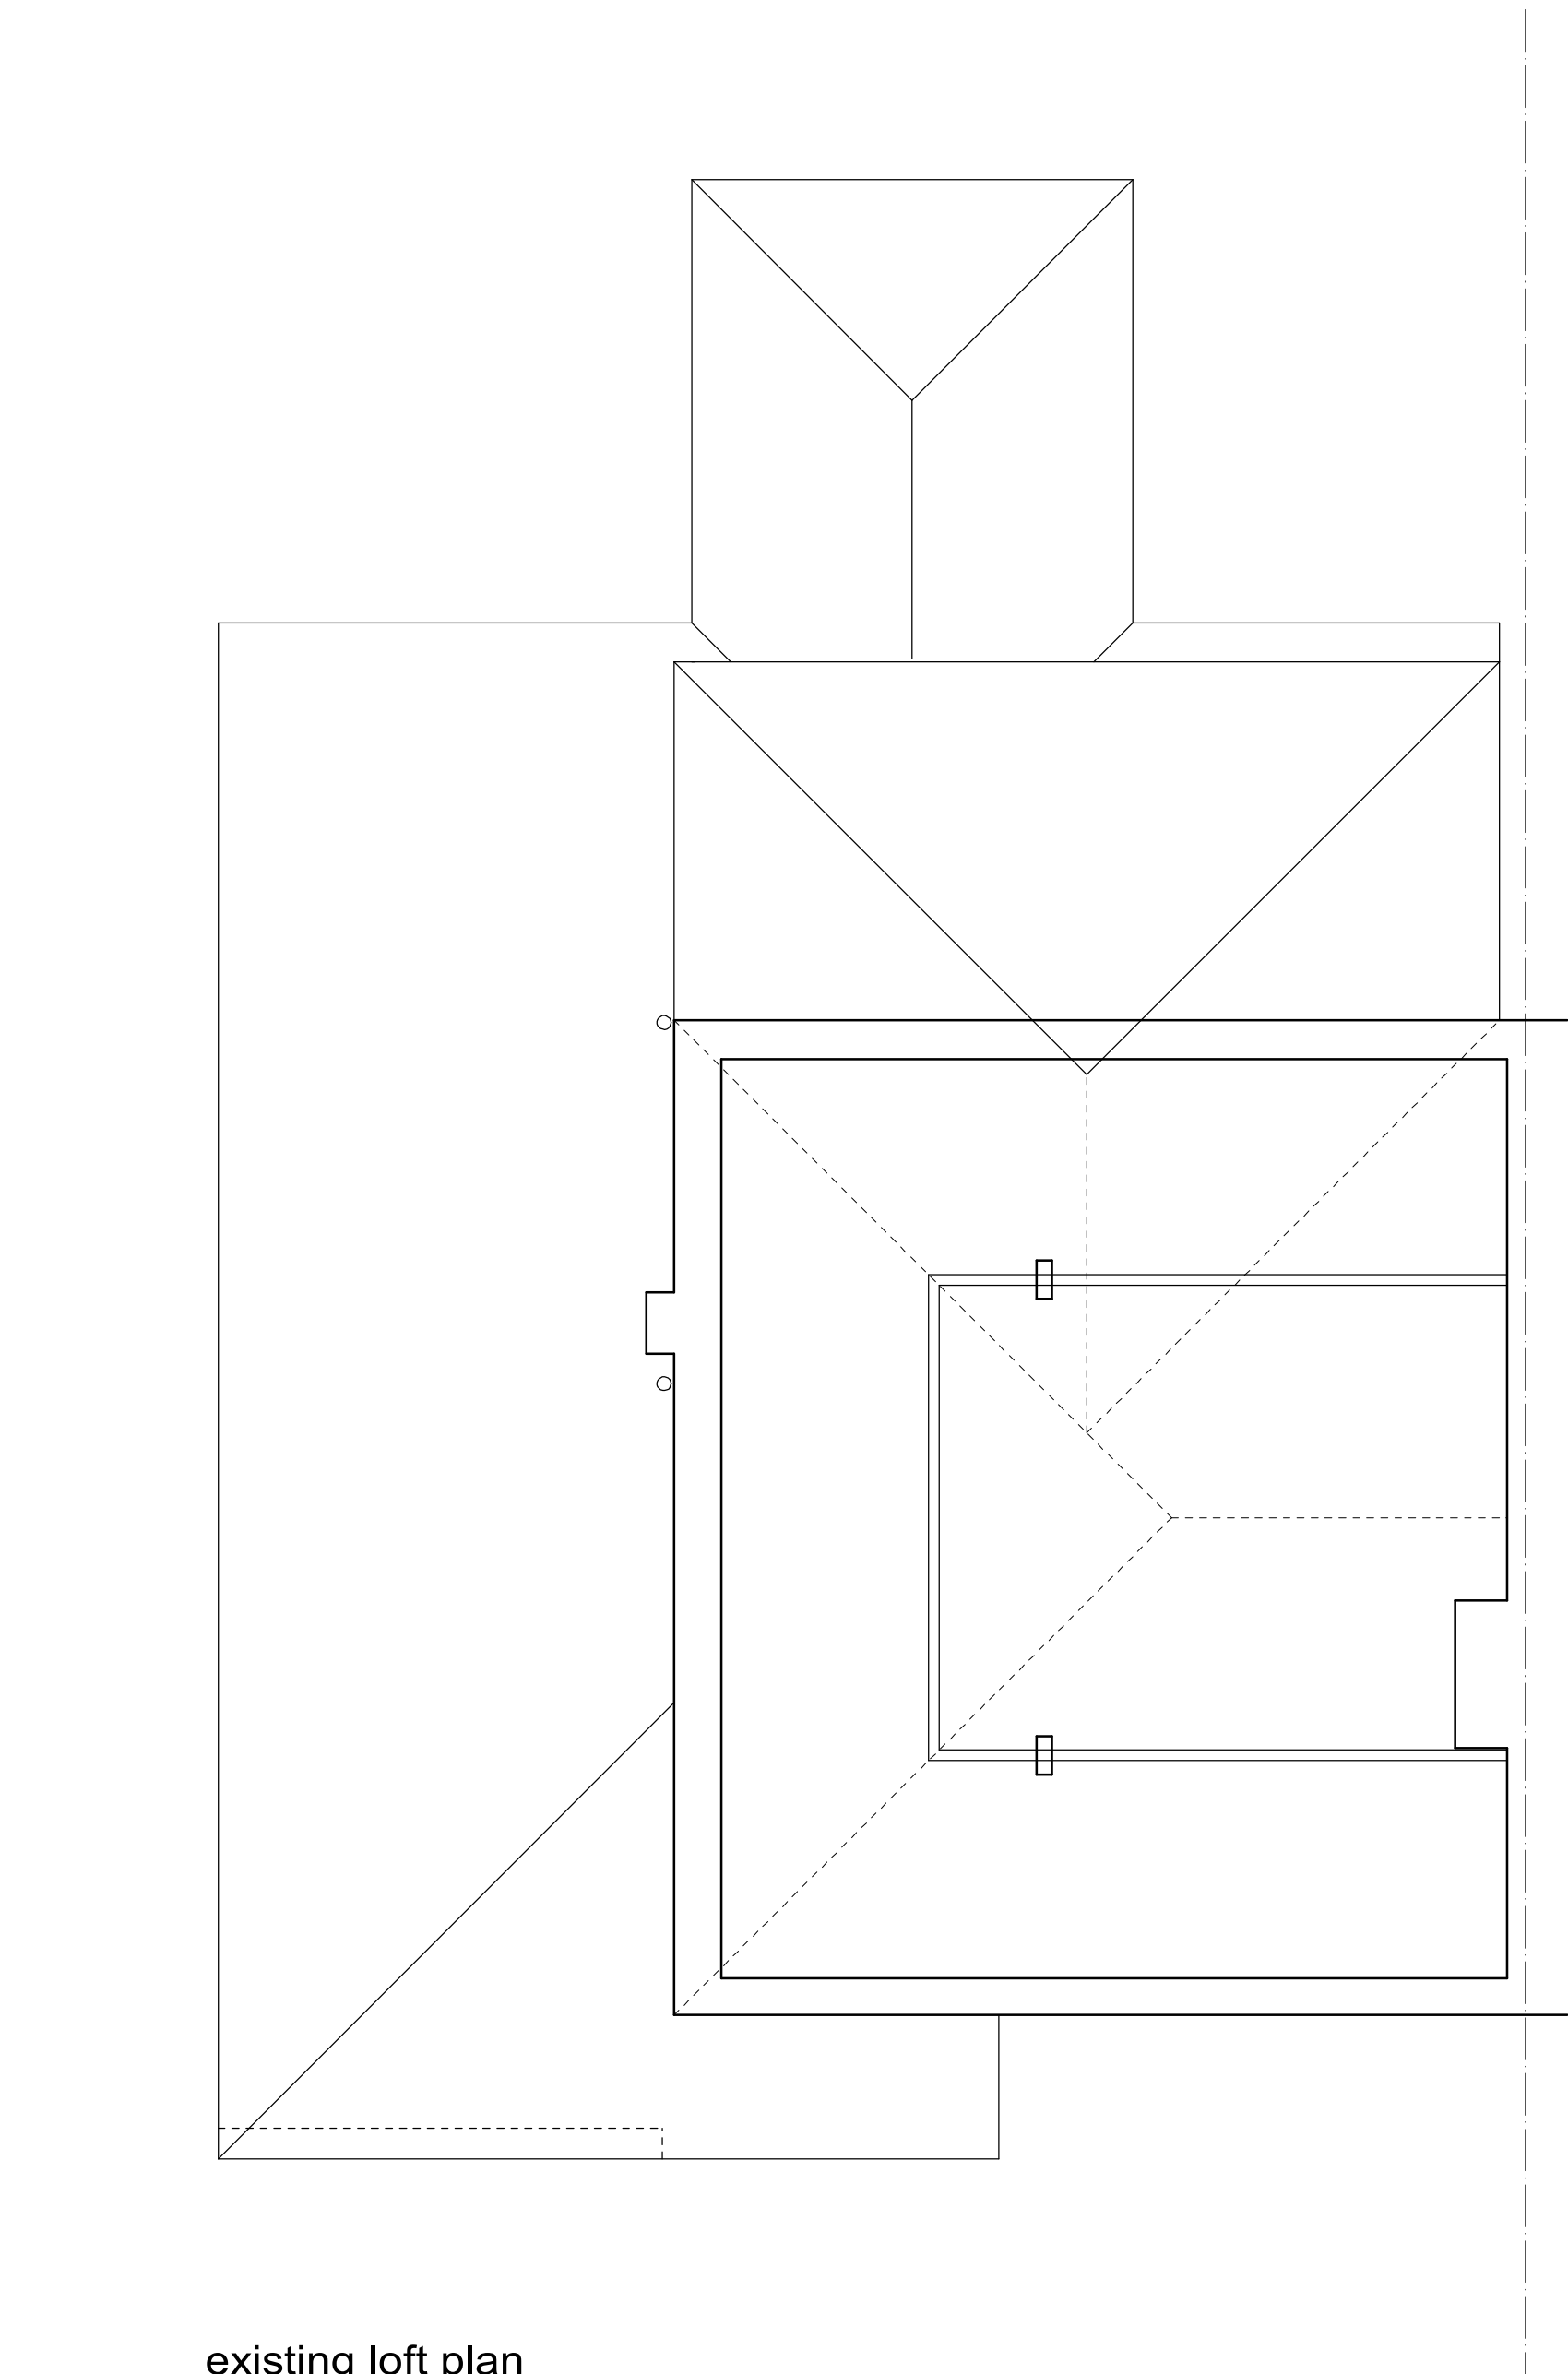

existing loft plan

This drawing has been prepared for the sole purpose of obtaining Planning Permission and Building Regulation Approval ONLY. All structural calculations are to be checked by structural engineer prior to construction.

All dimensions & details are to be checked on site prior to construction, any discrepancies reported to ExtensionsNW prior to any work undertaken. Any work undertaken prior to full planning & building regulation approval is at the builders own risk. ExtensionsNW will not be held responsible for any problems arising.

This drawing is the copyright of ExtensionsNW and any reproduction in whole or part is strictly forbidden. Plotted on 01/06/2023. ExtensionsNW reserve the right to modify and make necessary alterations dependent on site conditions.

|      |  |
|------|--|
| D    |  |
| C    |  |
| B    |  |
| A    |  |
| DATE |  |

SCALE 1:50 DATE May 2023  
DRAWN JDJ PP BR

CUSTOMER  
Mr Lord Miss Allen

PROJECT  
Extension to side and rear

LOCATION  
129 kirkway middleton. M24 1LP

LOCAL AUTHORITY

**Extensions**  
NW  
3 Cribden Street, Rawtenstall, Boscobel, BB4 6EZ  
Mobile: 07968438495  
Web: www.extensionsnw.co.uk E-mail: jae@extensionsnw.co.uk

JOB No. 3254 - 01 REV.