


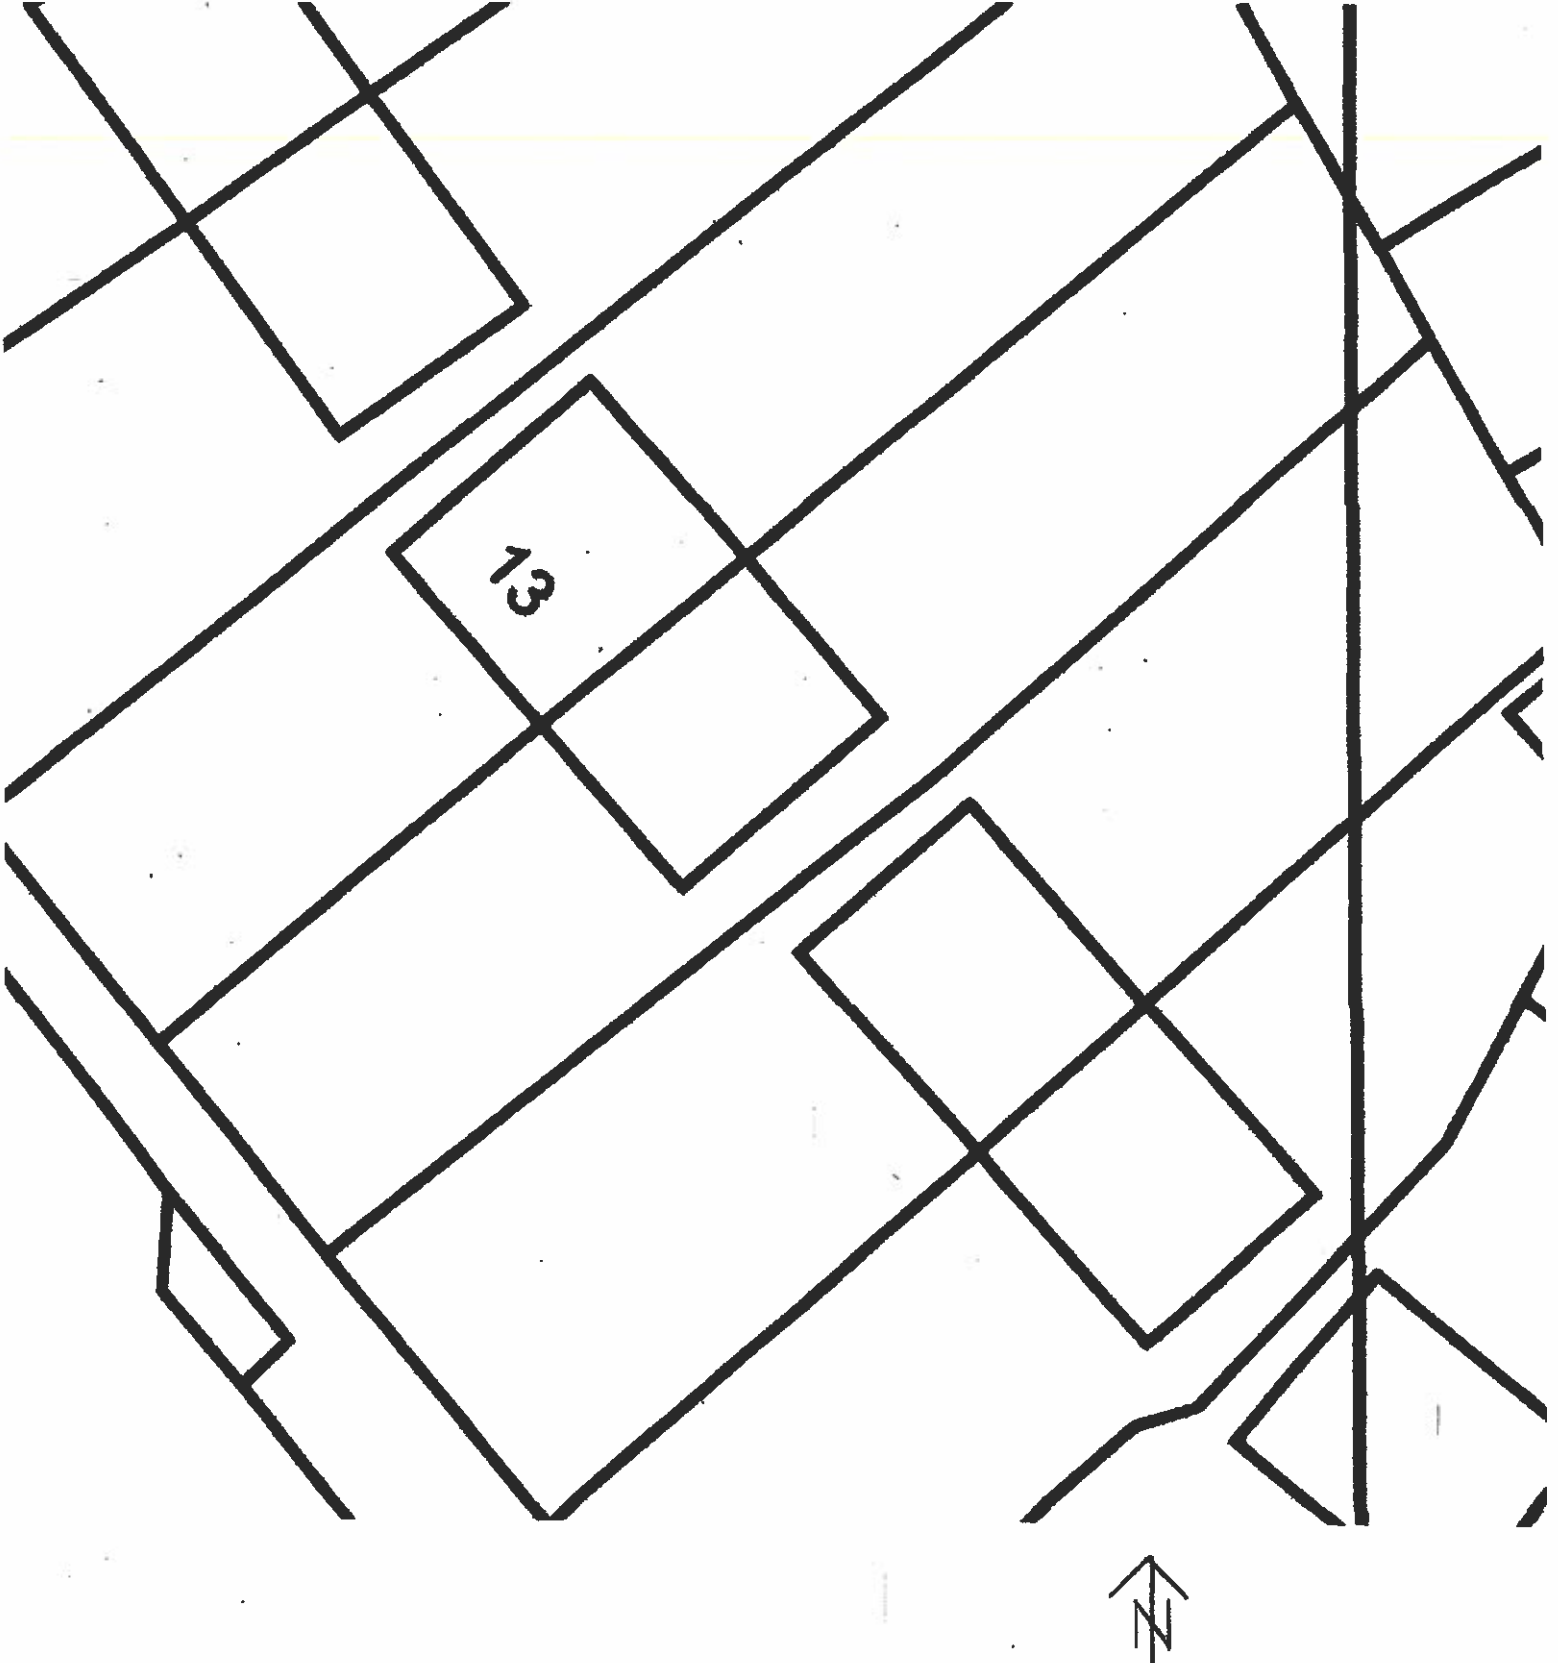

EXISTING SITE PLAN SCALE 1:1200

Rochdale BC
16 JUN 2023
Planning and Development
Service