



general notes:
copyright reserved to mck associates ltd. and this drawing may not be used
or reproduced without prior written consent.

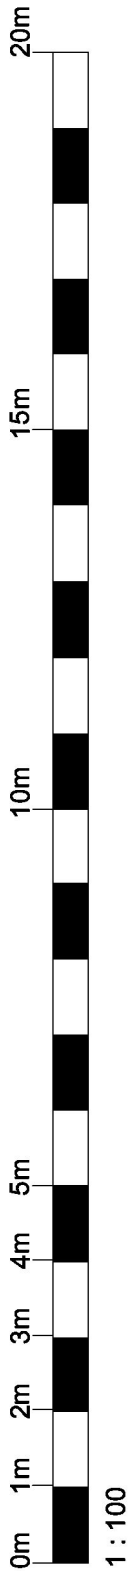


FRONT ELEVATION




REAR ELEVATION

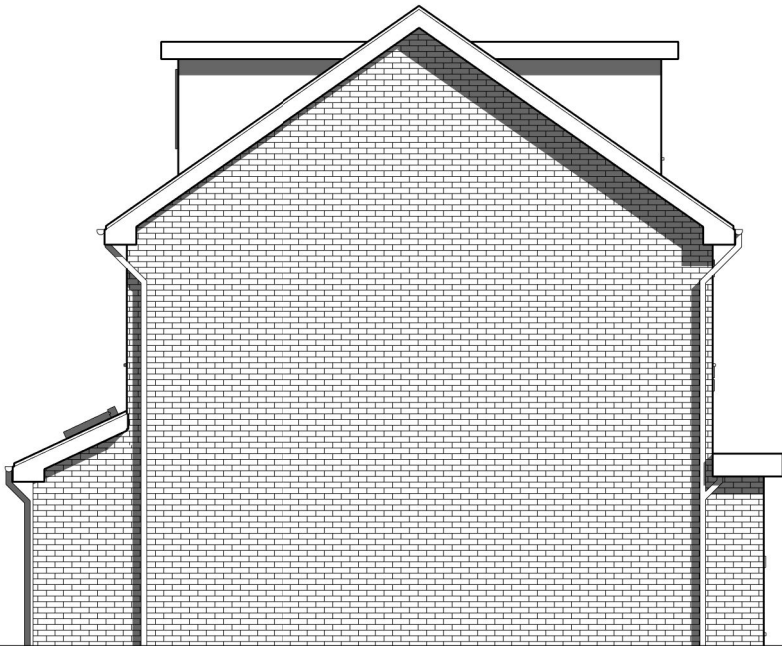


SIDE ELEVATION

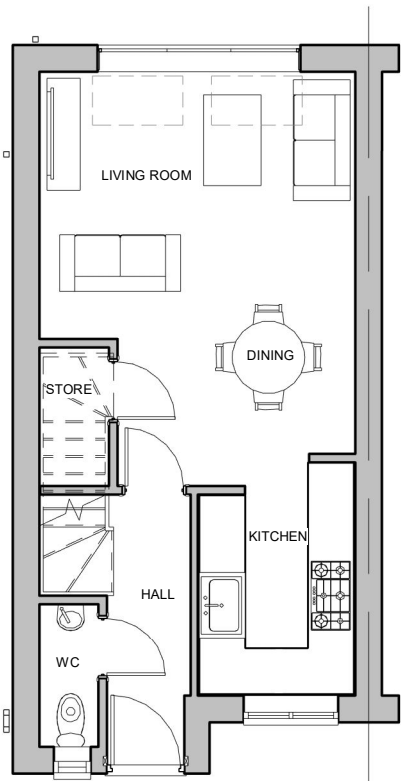

GROUND FLOOR PLAN

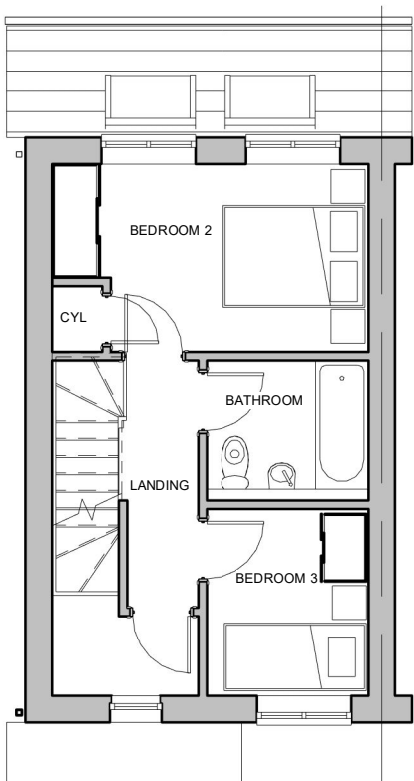

FIRST FLOOR PLAN

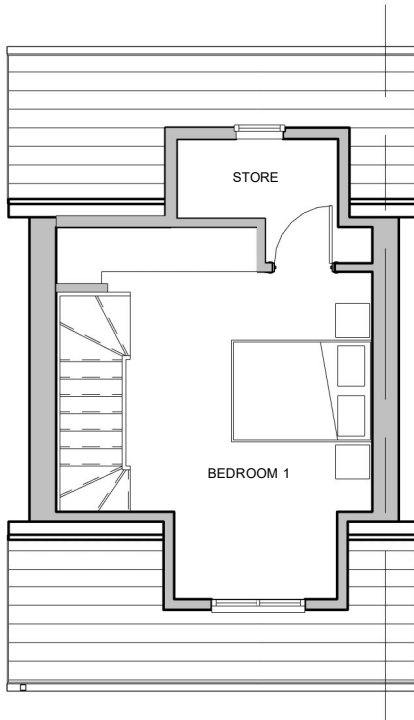

SECOND FLOOR PLAN

Rev.	Date	by	Description
------	------	----	-------------

PRELIMINARY

Client:
ECCLESTON HOMES

Project:
RE-ELEVATED HOUSE TYPES
CROFT

Drawing Title:
PROPOSED FLOOR PLANS
AND ELEVATIONS

Drawn:
WL

Checked:
PGM

Scale @ A3:
1 : 100

Date:
15/08/2022

Job No:

Drawing No:
CR-FP

Rev:



associates limited

architecture | building surveying | urban design

burnaby villa ■ 48 watling street road ■ fulwood ■ preston ■ pr2 8bp
tel: 01772 774510 fax: 01772 774511 email mck@mckassociates.co.uk