



ALL DIMENSIONS ARE FOR REFERENCE
PURPOSES ONLY DISCRPENCIES ARE TO BE
REPORTED TO THE DRAWINGS AUTHOR. DO NOT
SCALE FROM DRAWING.

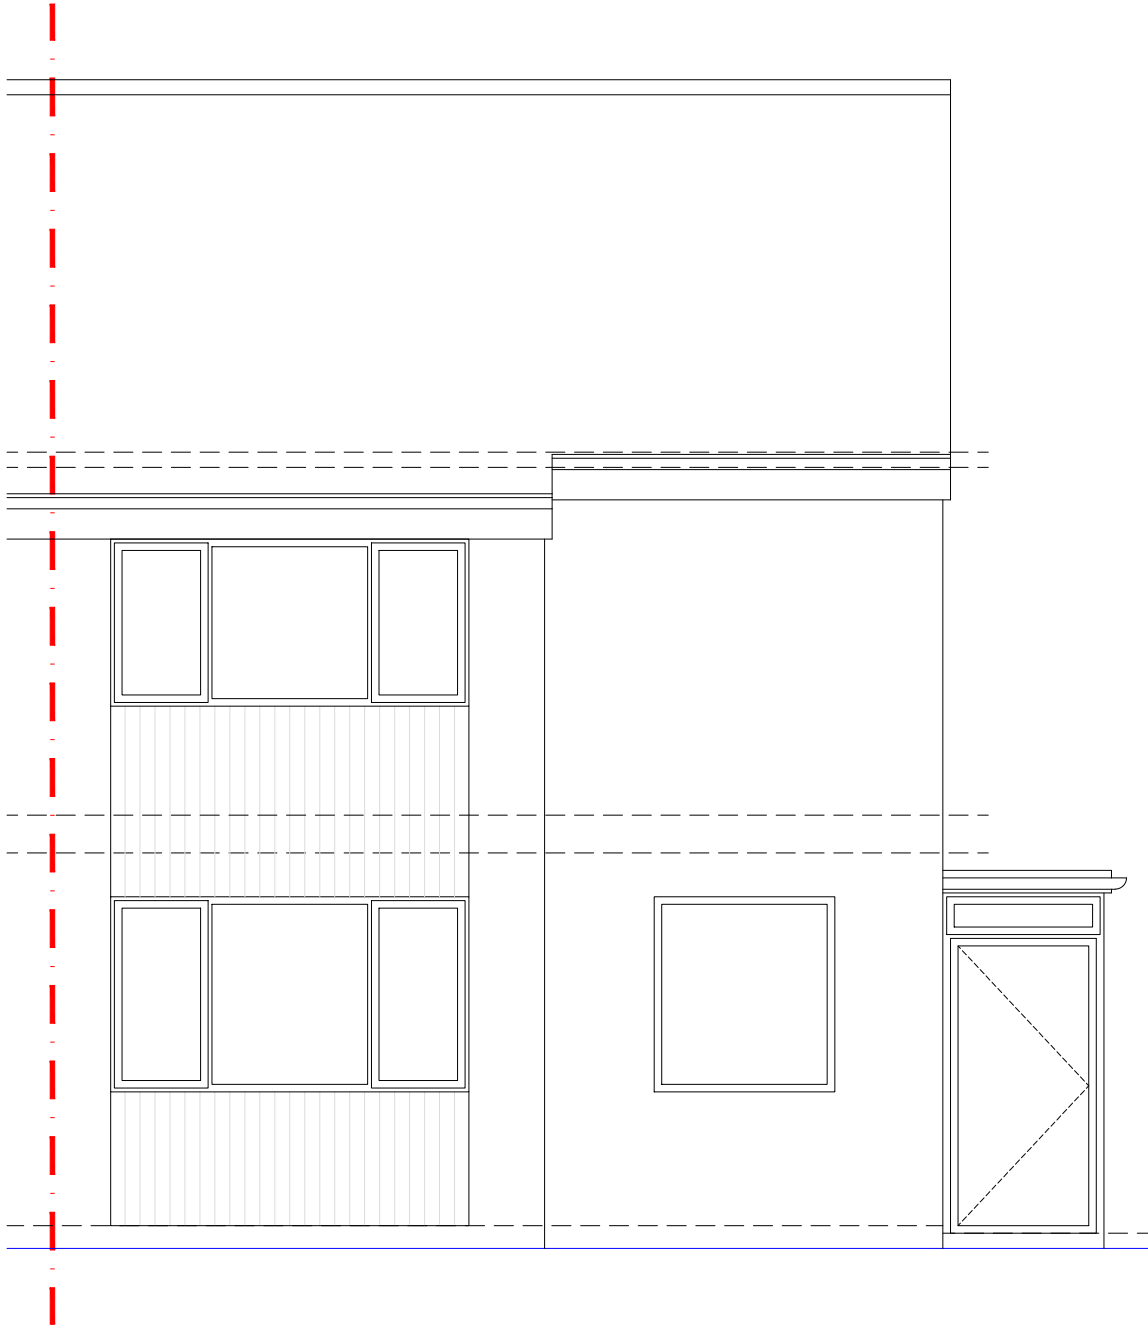

EXISTING FRONT ELEVATION

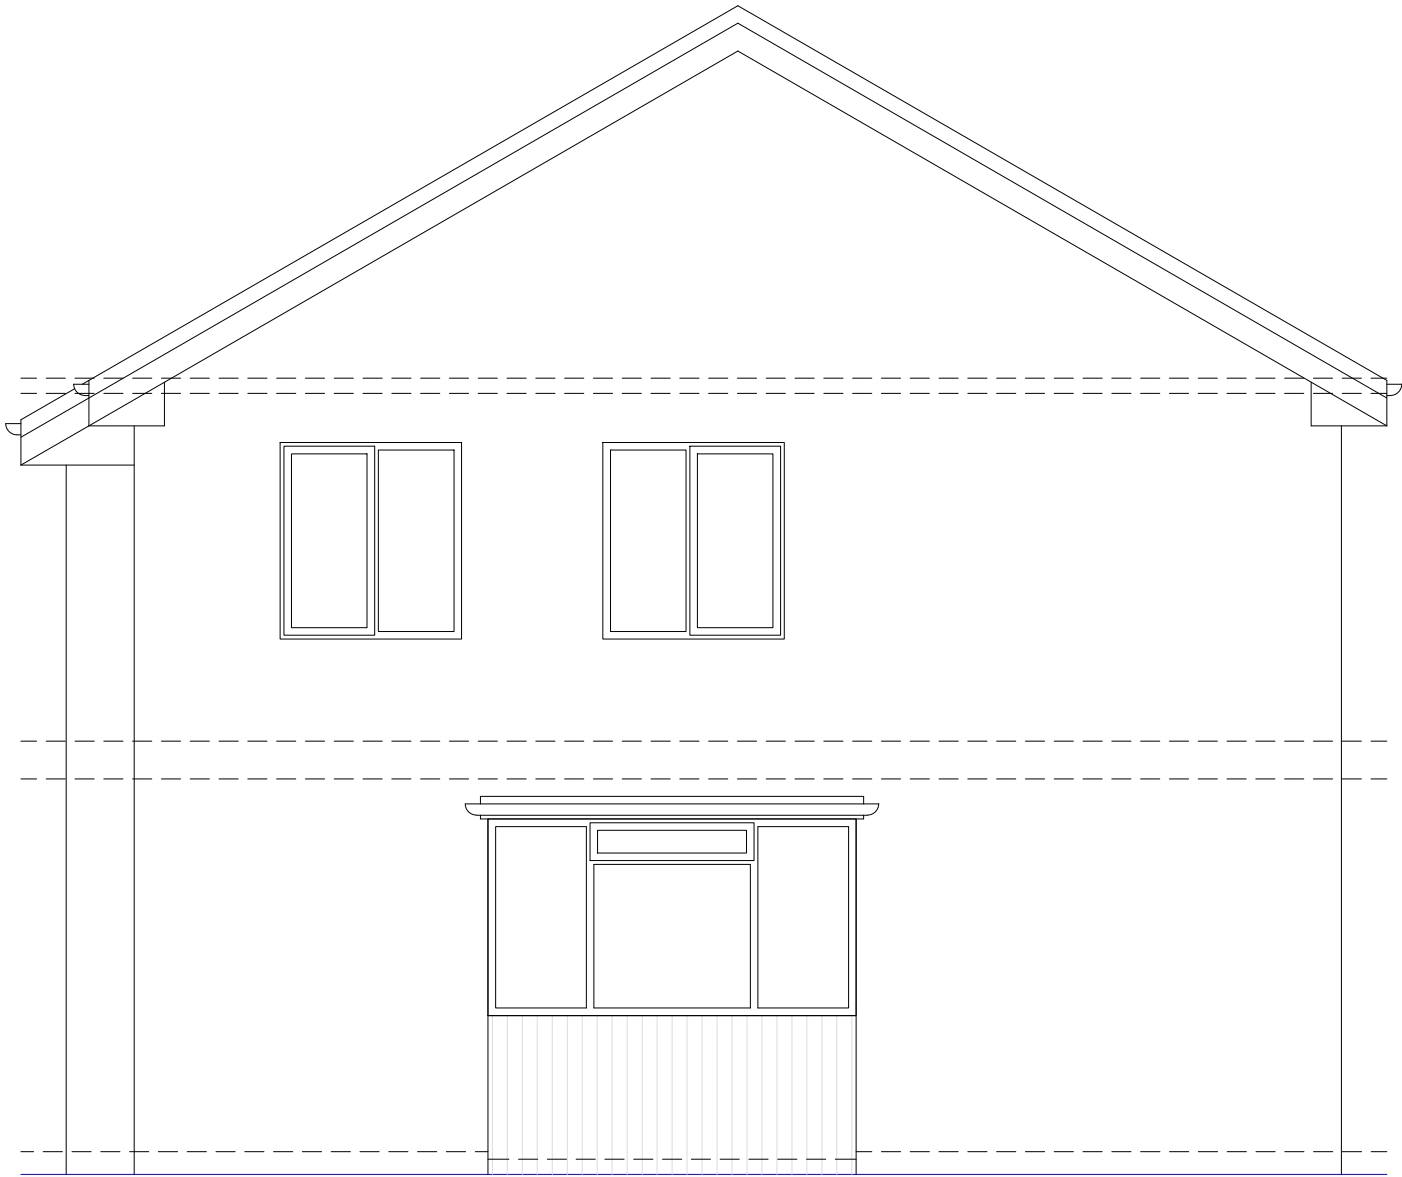

EXISTING SIDE ELEVATION

X	XXX	XXX	XXX	XXX
Rev	Date	Description	Rev By	Chk'd By
Drawing Title				
EXISTING ELEVATIONS - SHEET 01				
Job-Dwg No				
049ROC-103				
Project Title				
SIDE EXTENSION WITH INTERNAL REMODEL				
7 BOARDMAN FOLD ROAD				
ALKRINGTON				
MIDDLETON				
M24 1QD				
Client				
MRS K MAYCOCK				
Status				
PLANNING				
Scale	1:50		Drawing Size	A3
Date	09/23			