




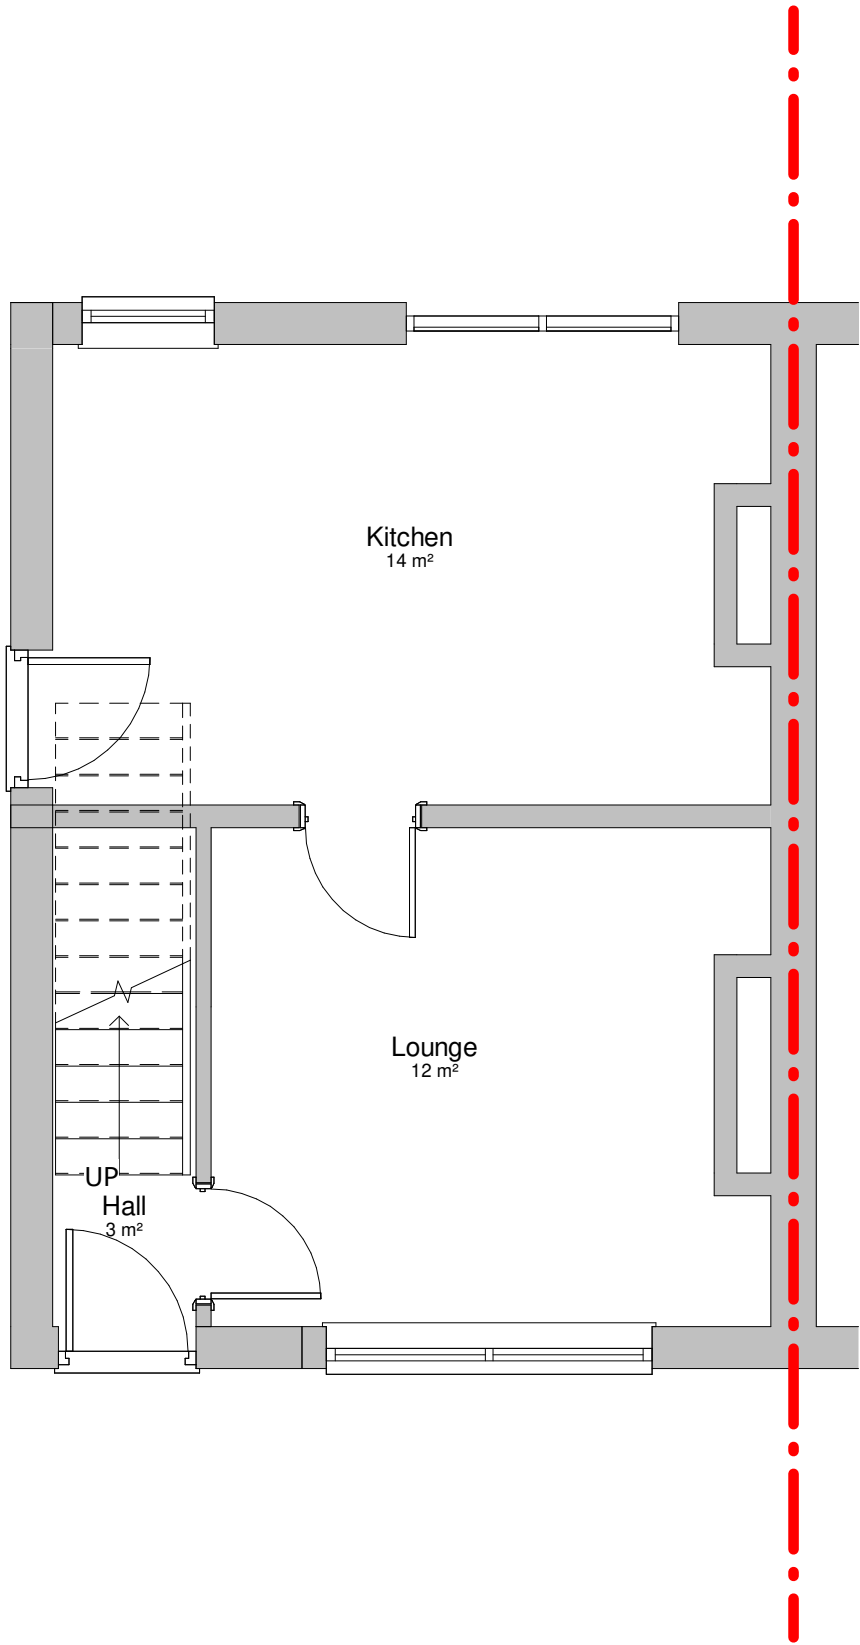


Existing Ground Floor Plan
Scale 1 : 50

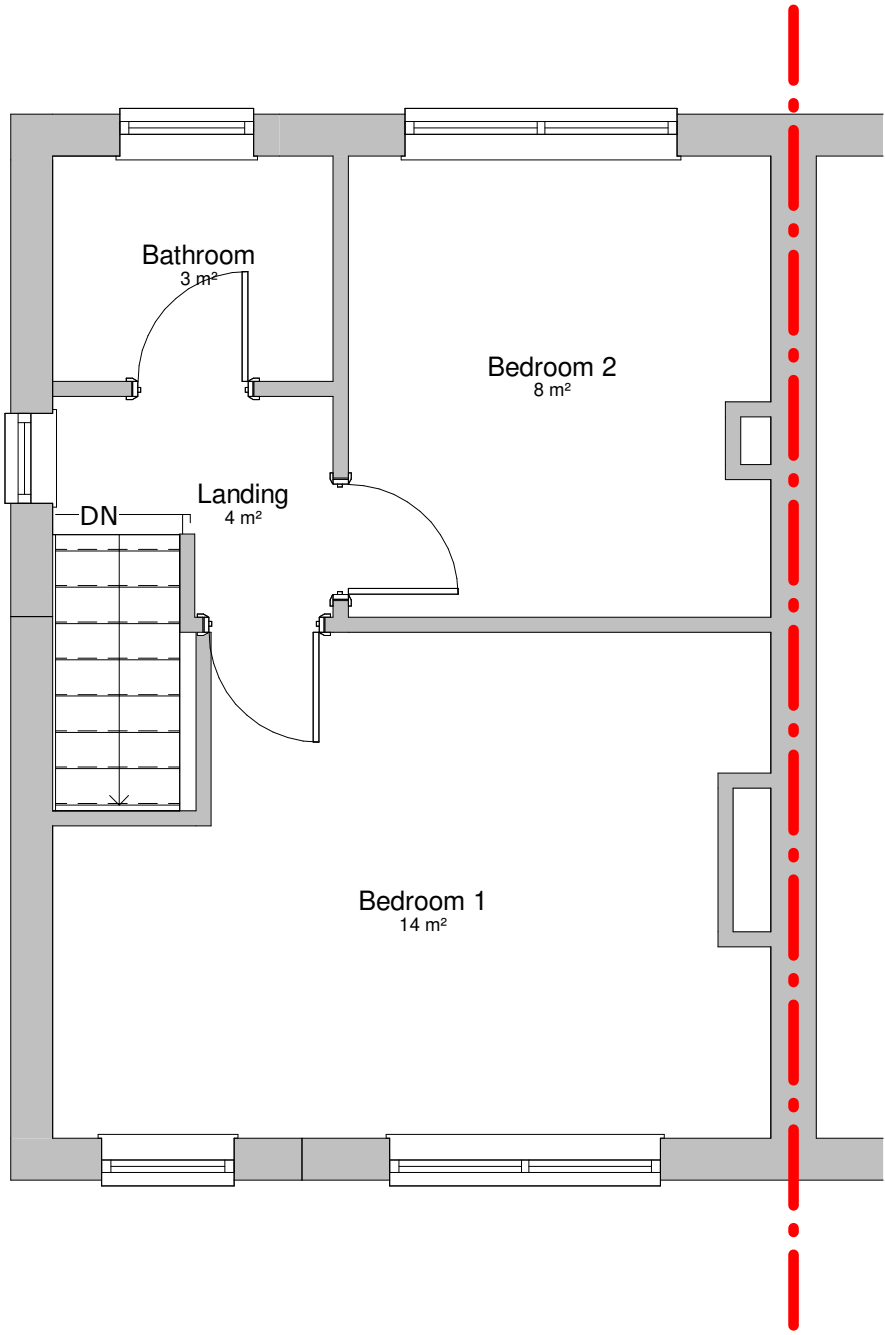


Existing First Floor Plan
Scale 1 : 50

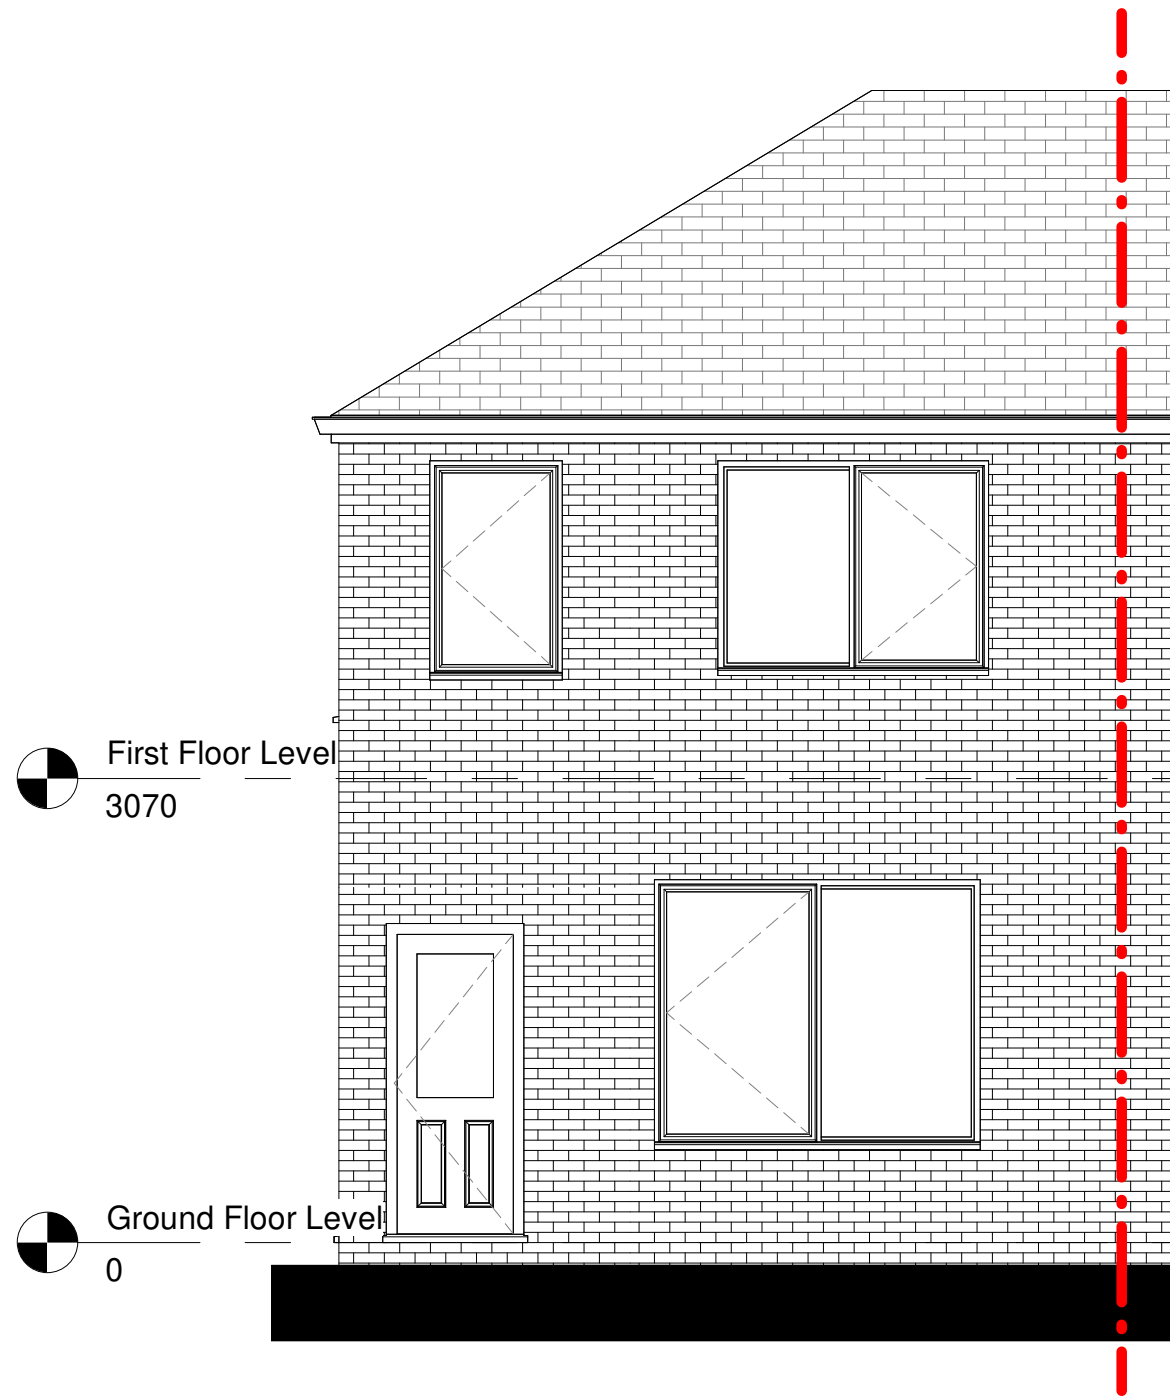


Existing Front Elevation
Scale 1 : 50

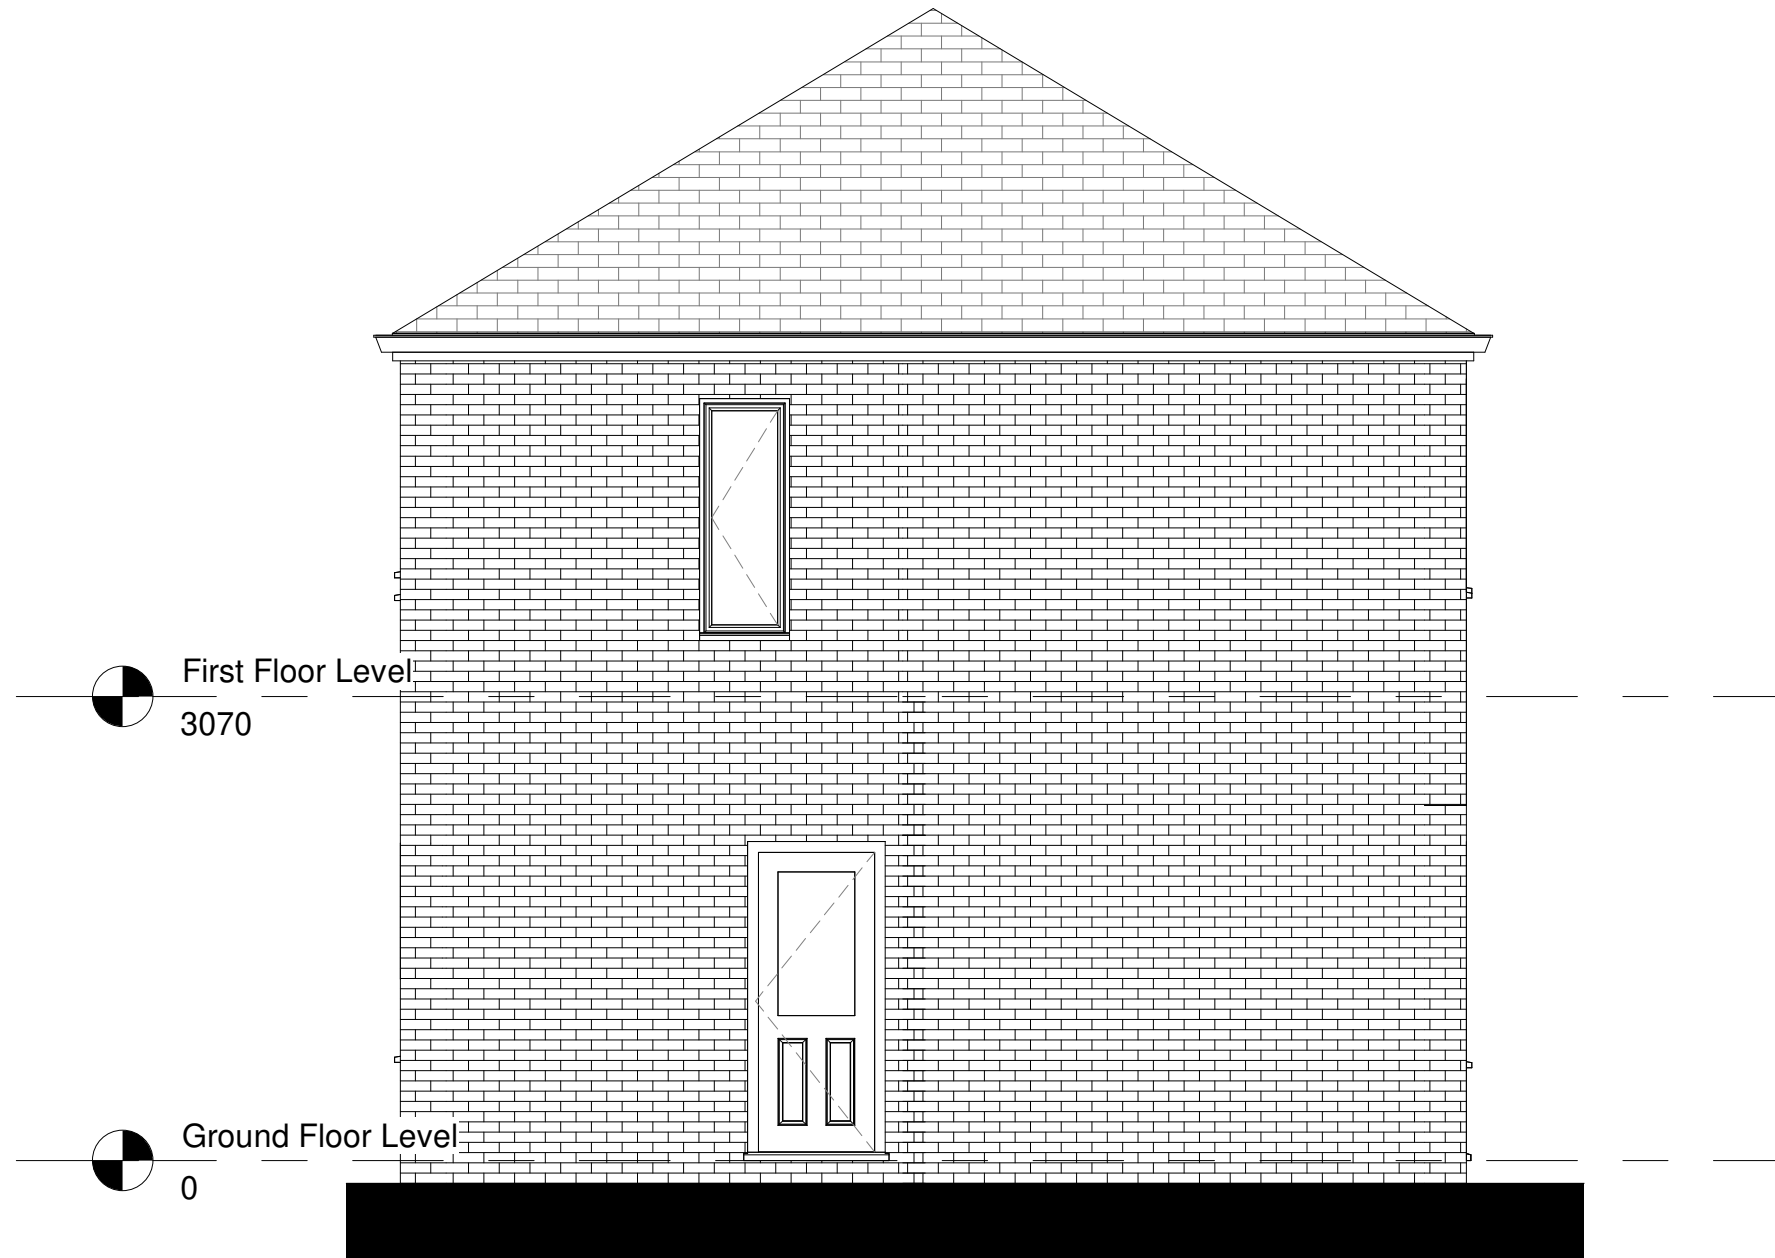

Existing Side Elevation
Scale 1 : 50

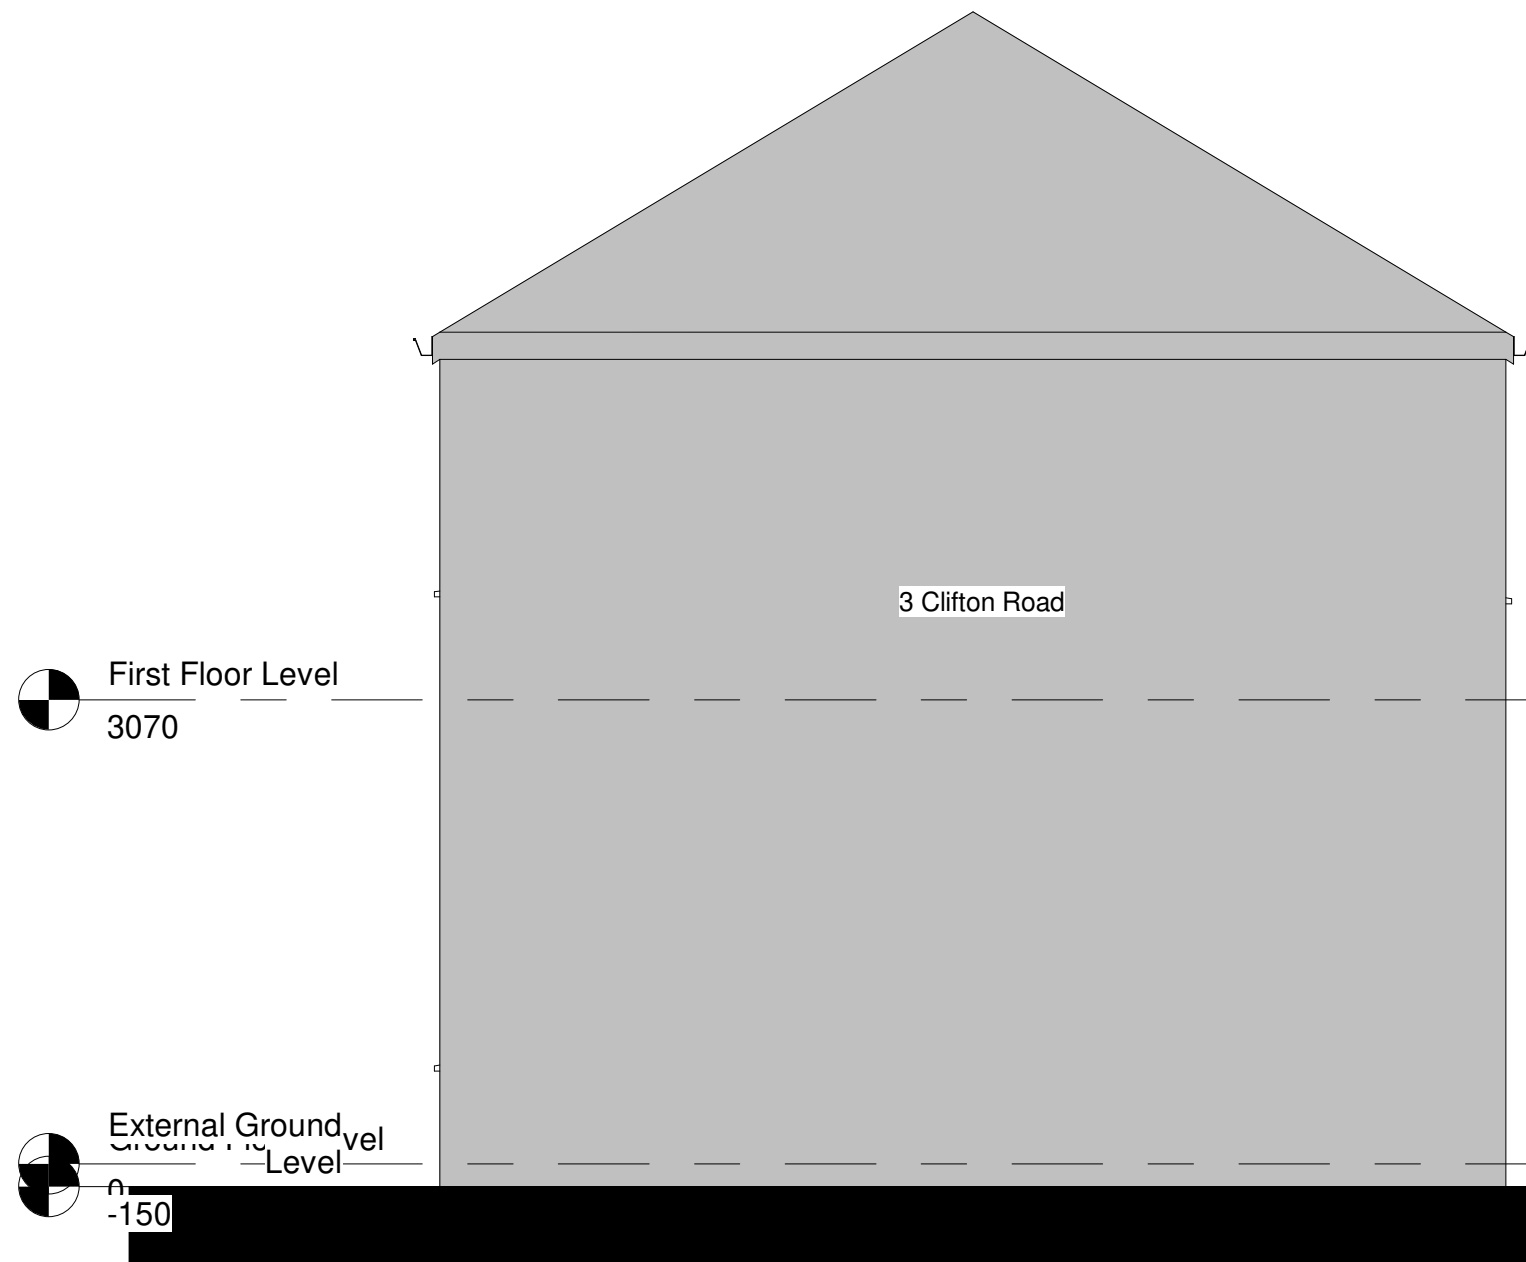

Existing Side Elevation
Scale 1 : 50

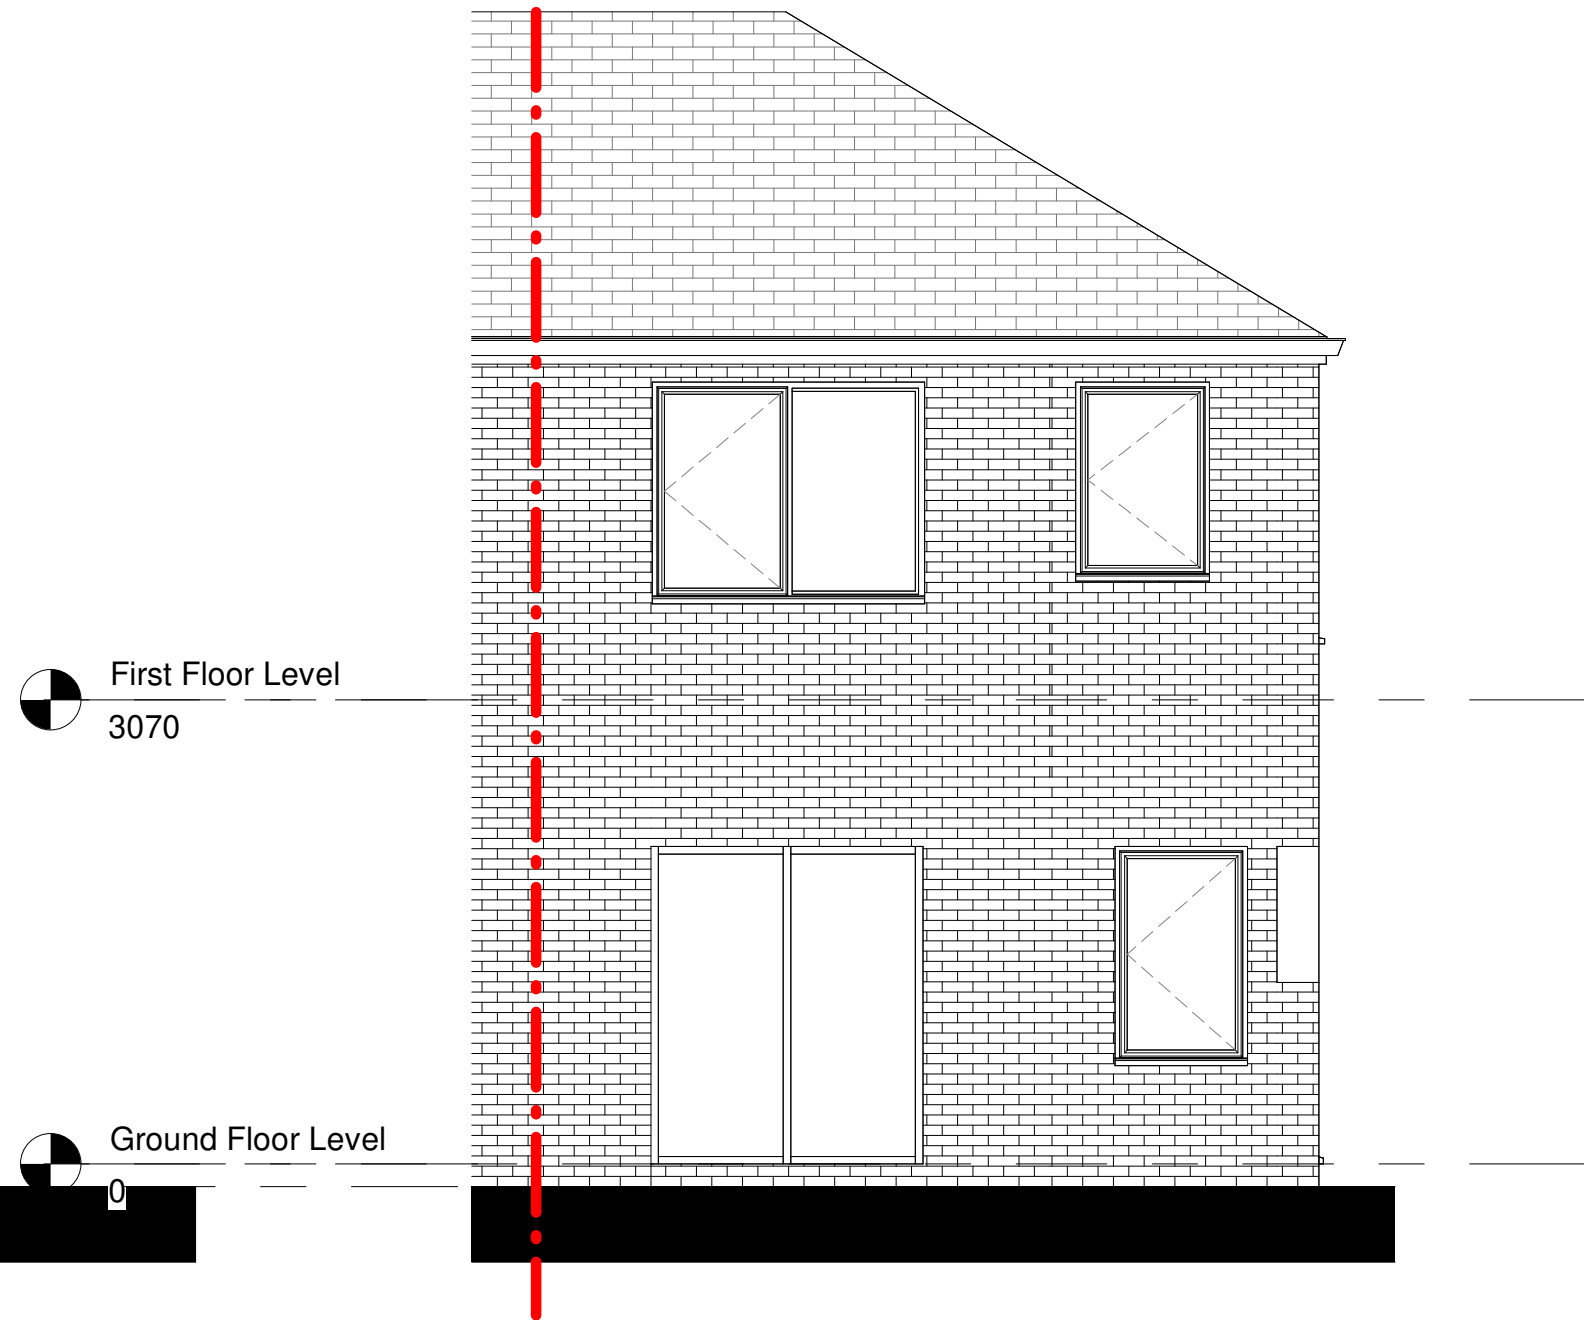

Existing Rear Elevation
Scale 1 : 50

© This Drawing & Design is the copyright of TM Architecture Ltd and should not be reproduced without written consent.

Contractors are to check all levels & dimensions on site prior to site works commencing & report discrepancies to the Designers.

DO NOT SCALE FROM THIS DRAWING

PLANNING

A	Additional side elevation added	TM	15.02.24
Rev	Description	by	Chk by Date
Project:	Residential Extension		
	1 Clifton Road		
Title:	Existing Plans & Elevations		
Client:	Mr C Bailey		
Drawn By:	TM	Checked By:	TM on Jan 2024
Original Size:	A1	Project Number:	TMA-1124
Drawing Number:	B1-ZZ-DR-A-0810	REV	A