


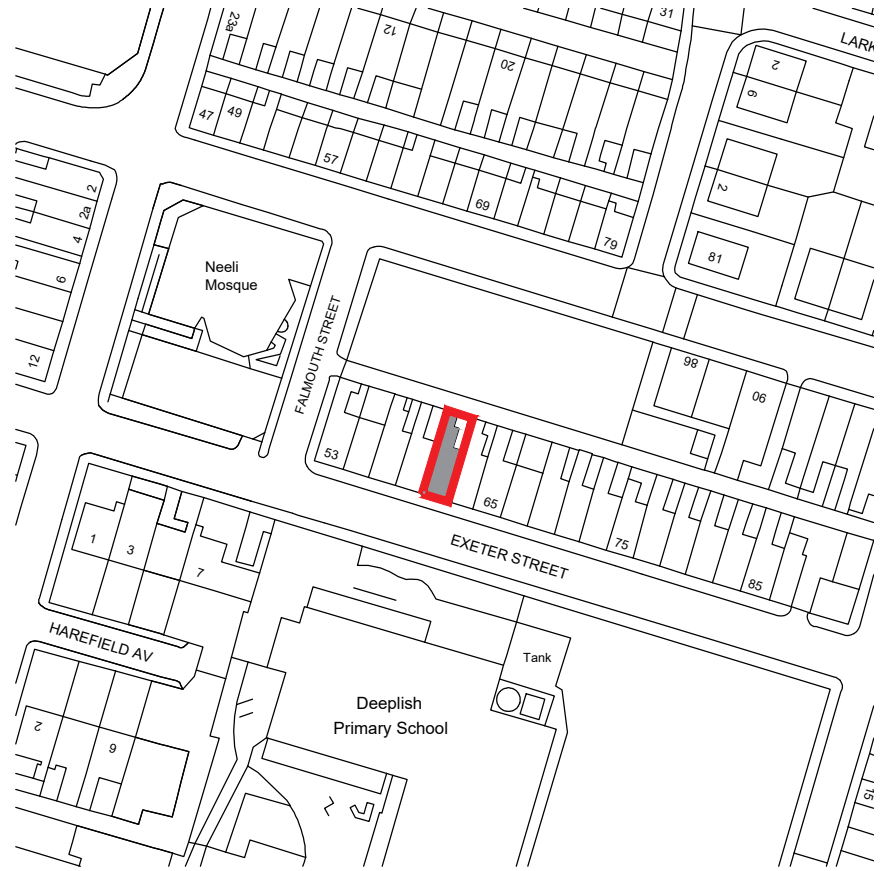

Existing Location Plan

scale 1:1250



Existing Site Plan

scale 1:200

SITE BOUNDARY EXISTING BUILDING



Existing Site Plan

scale 1:500

61 EXETER STREET

IMPORTANT NOTES: Do Not Scale from this Drawing.
Use Figured Dimensions Only.

DRAWING STATUS:			INFORMATION		FOOTPRINT DESIGN	
REVISION	DATE	DESCRIPTION	CLIENT: AMIR MUSHTAQ		SCALE: AS SHOWN	DATE: 09.04.24
A	29.05.24	Site plan updated according to council comment	PROJECT: 61 EXETER STREET, ROCHDALE		DRAWING TITLE: EXISTING SITE PLAN	
			DRAWING NO: A118_L(61)001			

E: info@footprintdesign.net
W: www.footprintdesign.net