

○ CREATIVE ARCHITECTURE LIMITED
■ THIS DRAWING IS THE SUBJECT OF COPYRIGHT WHICH VESTS IN CREATIVE ARCHITECTURE LIMITED. IT IS AN INFRINGEMENT OF COPYRIGHT TO REPRODUCE THIS DRAWING, BY WHATEVER MEANS, INCLUDING ELECTRONIC, WITHOUT THE EXPRESS WRITTEN CONSENT OF CREATIVE ARCHITECTURE LIMITED WHICH RESERVES ALL ITS RIGHTS
CREATIVE ARCHITECTURE LIMITED ASSERTS ITS RIGHTS TO BE IDENTIFIED AS THE AUTHOR OF THIS DESIGN
■ DRAWING NOT TO BE SCALED.
■ REPORT ERRORS & OMISSIONS TO ARCHITECT.
■ CHECK ALL DIMENSIONS ON SITE
■ DRAWING TO BE READ IN CONJUNCTION WITH THE HEALTH AND SAFETY PLAN AND ALL RELEVANT RISK ASSESSMENTS



West Elevation
1 : 100




East Elevation
1 : 100




North Elevation
1 : 100



South Elevation
1 : 100

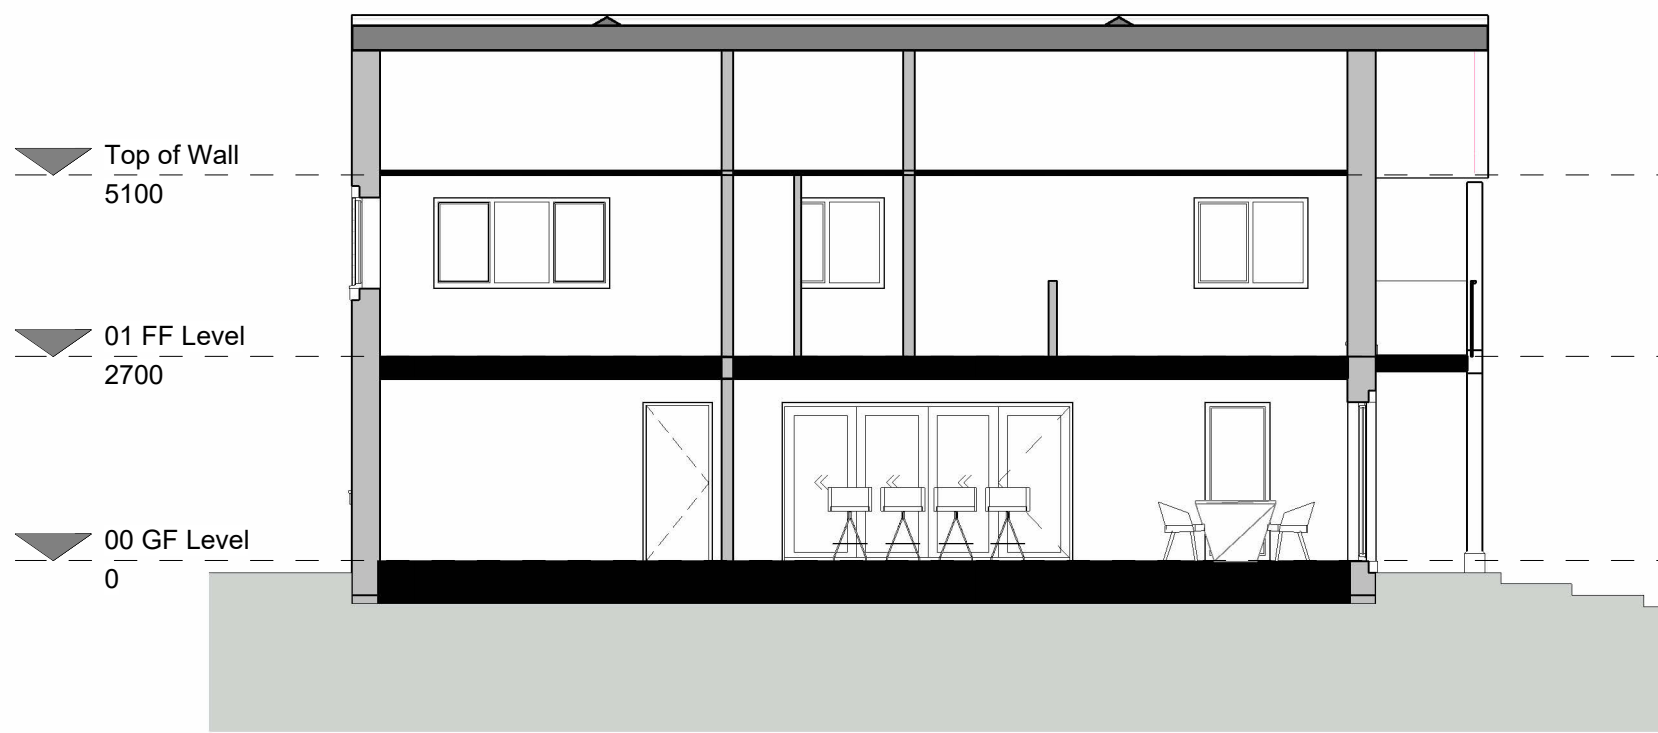

Section AA
1 : 100

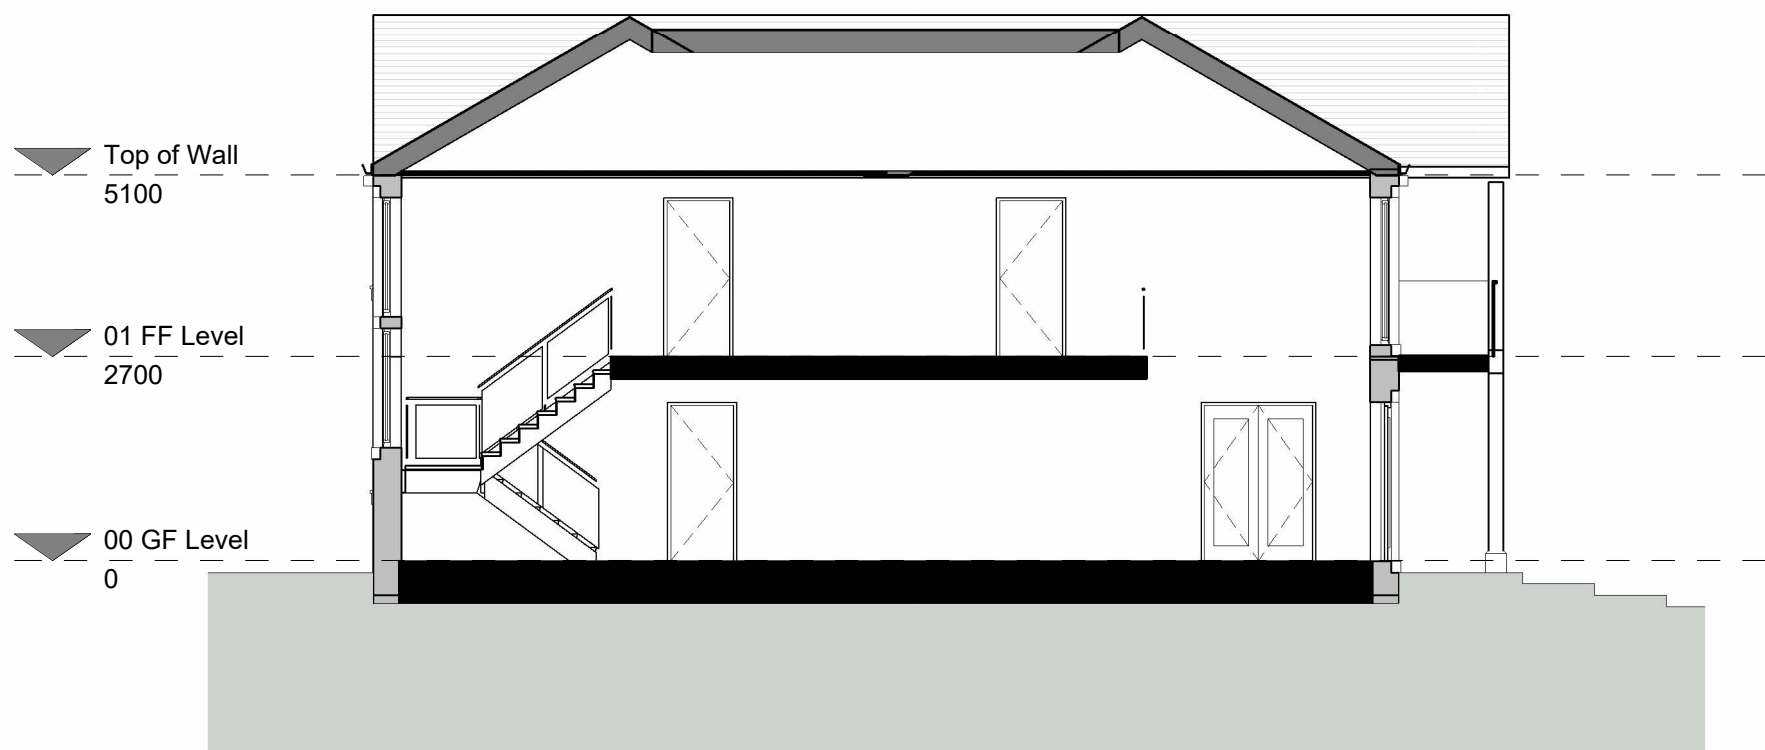

Section BB
1 : 100

REV.	DATE	DRN.	CHKD.
B	13.10.25	CA	AH
A	10.01.25	CA	AH

PROJECT
Longley Hey Farm

CLIENT
Mick and Kelly

DRAWING
Proposed Elevations and Sections

SCALE	SHEET SIZE	DRAWN	CHECKED	DATE
1 : 100	@ A1	AH	CA	07.01.25

CREATIVE ARCHITECTURE
A: 1 The Long Stables, Rochdale Rd, Denshaw, OL3 5UE
T: 07788 200 255
E: adam@creativearchitectureltd.co.uk
W: www.creativearchitectureltd.co.uk

JOB No	DRAWING No	REVISION
22-014	1116	B
STATUS	Planning	

