




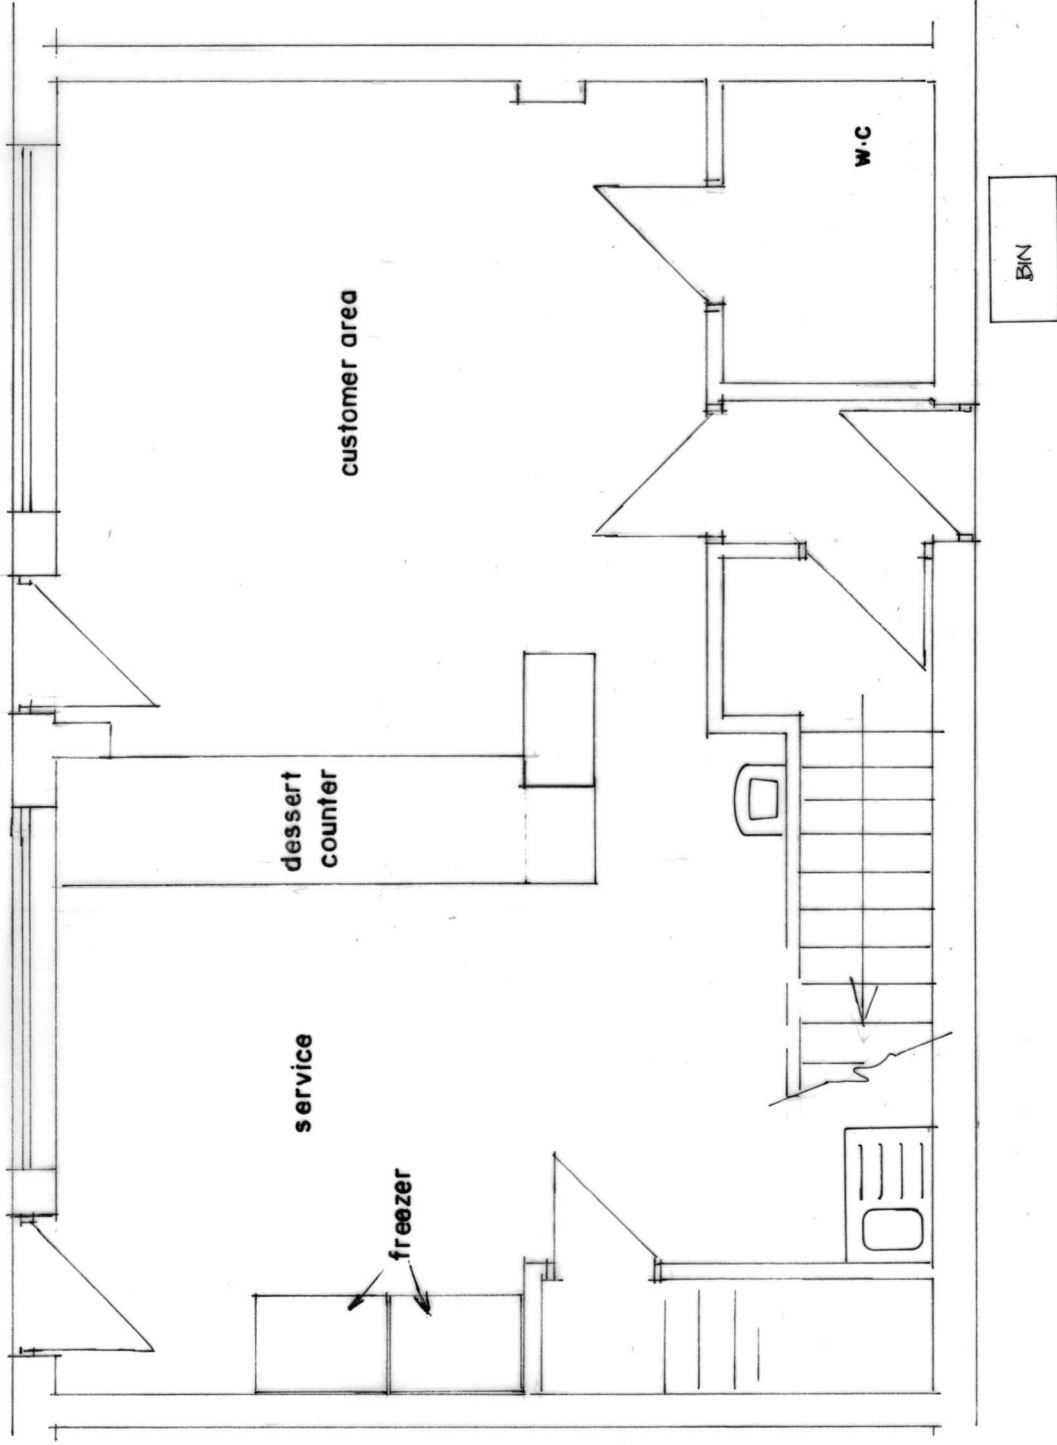

GROUND FLOOR PLAN
(PROPOSED)

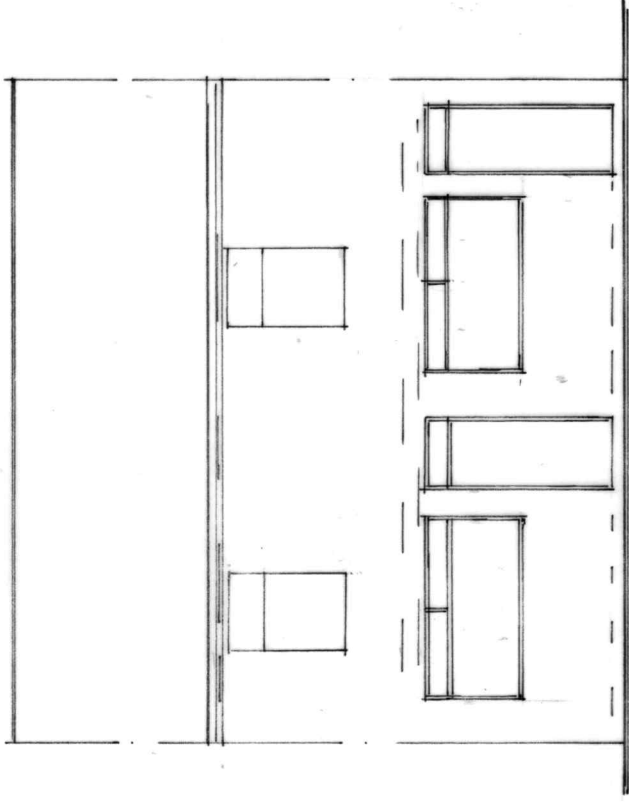

FRONT ELEVATION
(PROPOSED)

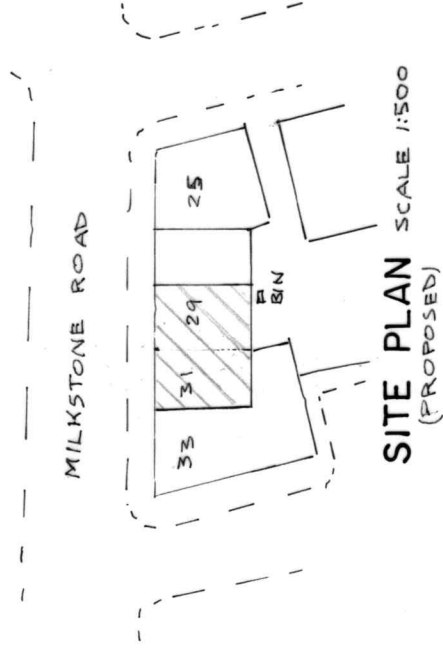

SITE PLAN SCALE 1:500
(PROPOSED)

BUILDING DESIGN SERVICES

M. FAROOQ

6 Stock Close, Shawclough, Rochdale OL12 6BB

Tel: 01706 712231 Mob: 07967605763

**PROPOSED CHANGE OF USE FROM SHOP TO
DESSERT BAR AND CAFÉ AT 29-31 MILKSTONE
ROAD ROCHDALE OL11 1ED**

For: Mr MUZAFFAR ALI

Plan

Scale 1:50

2030/2

Elevation

Scale 1:100