
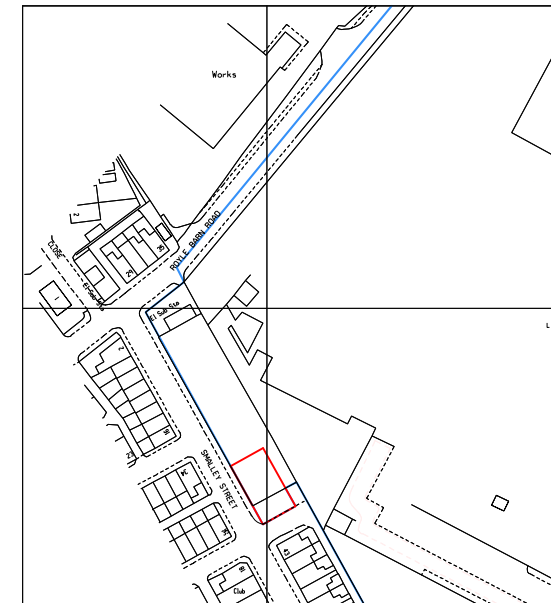




Site Plan 1:200

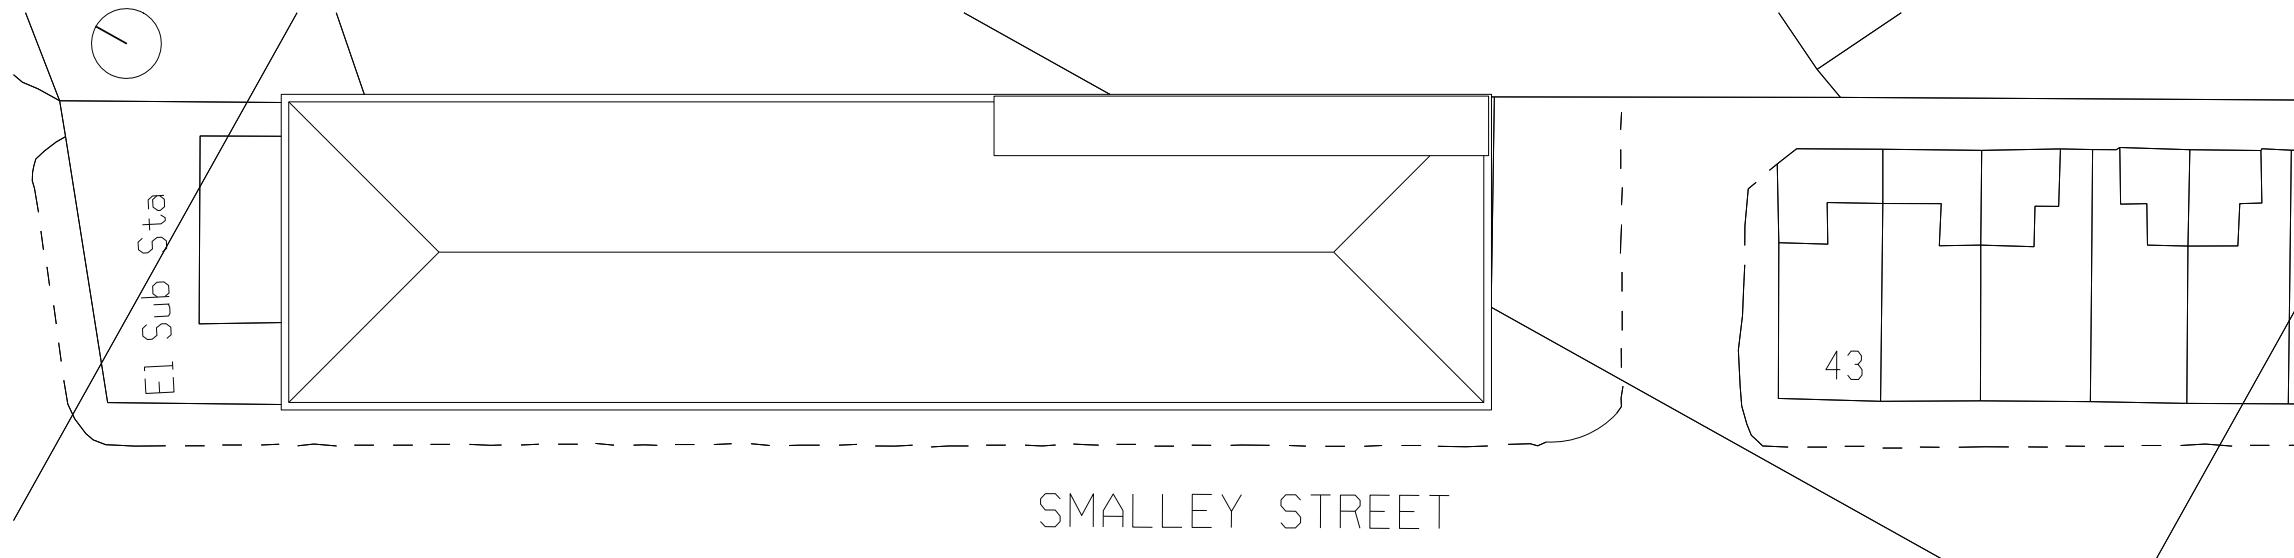


Elevations 1:100

S-€

Partial S-W

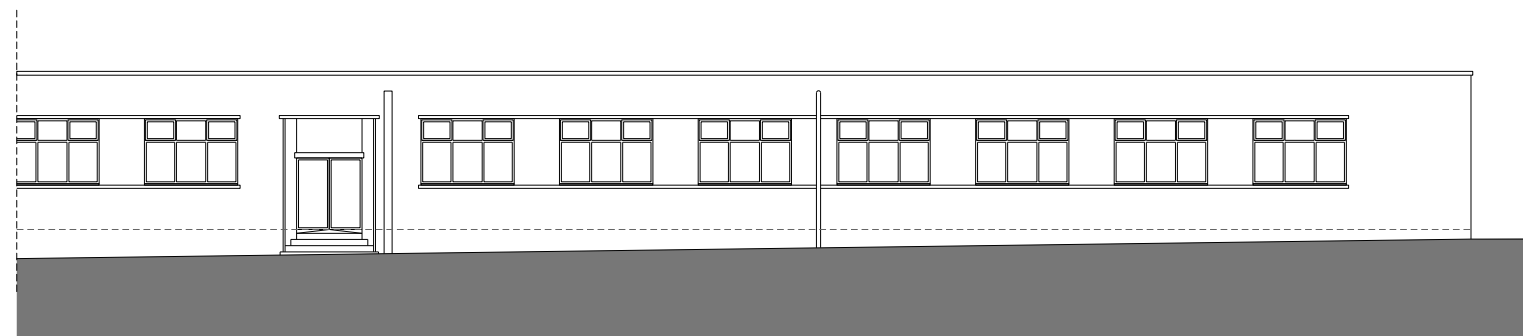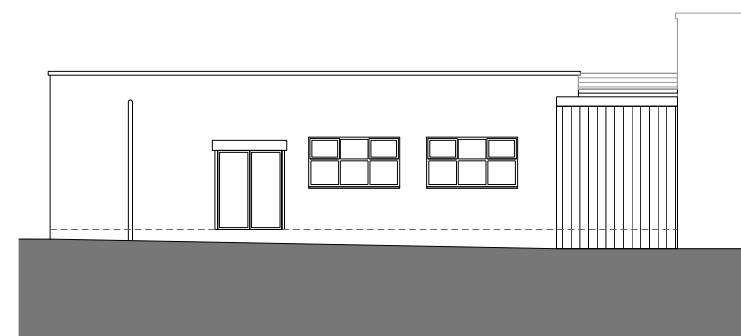

Ground Floor 1:100

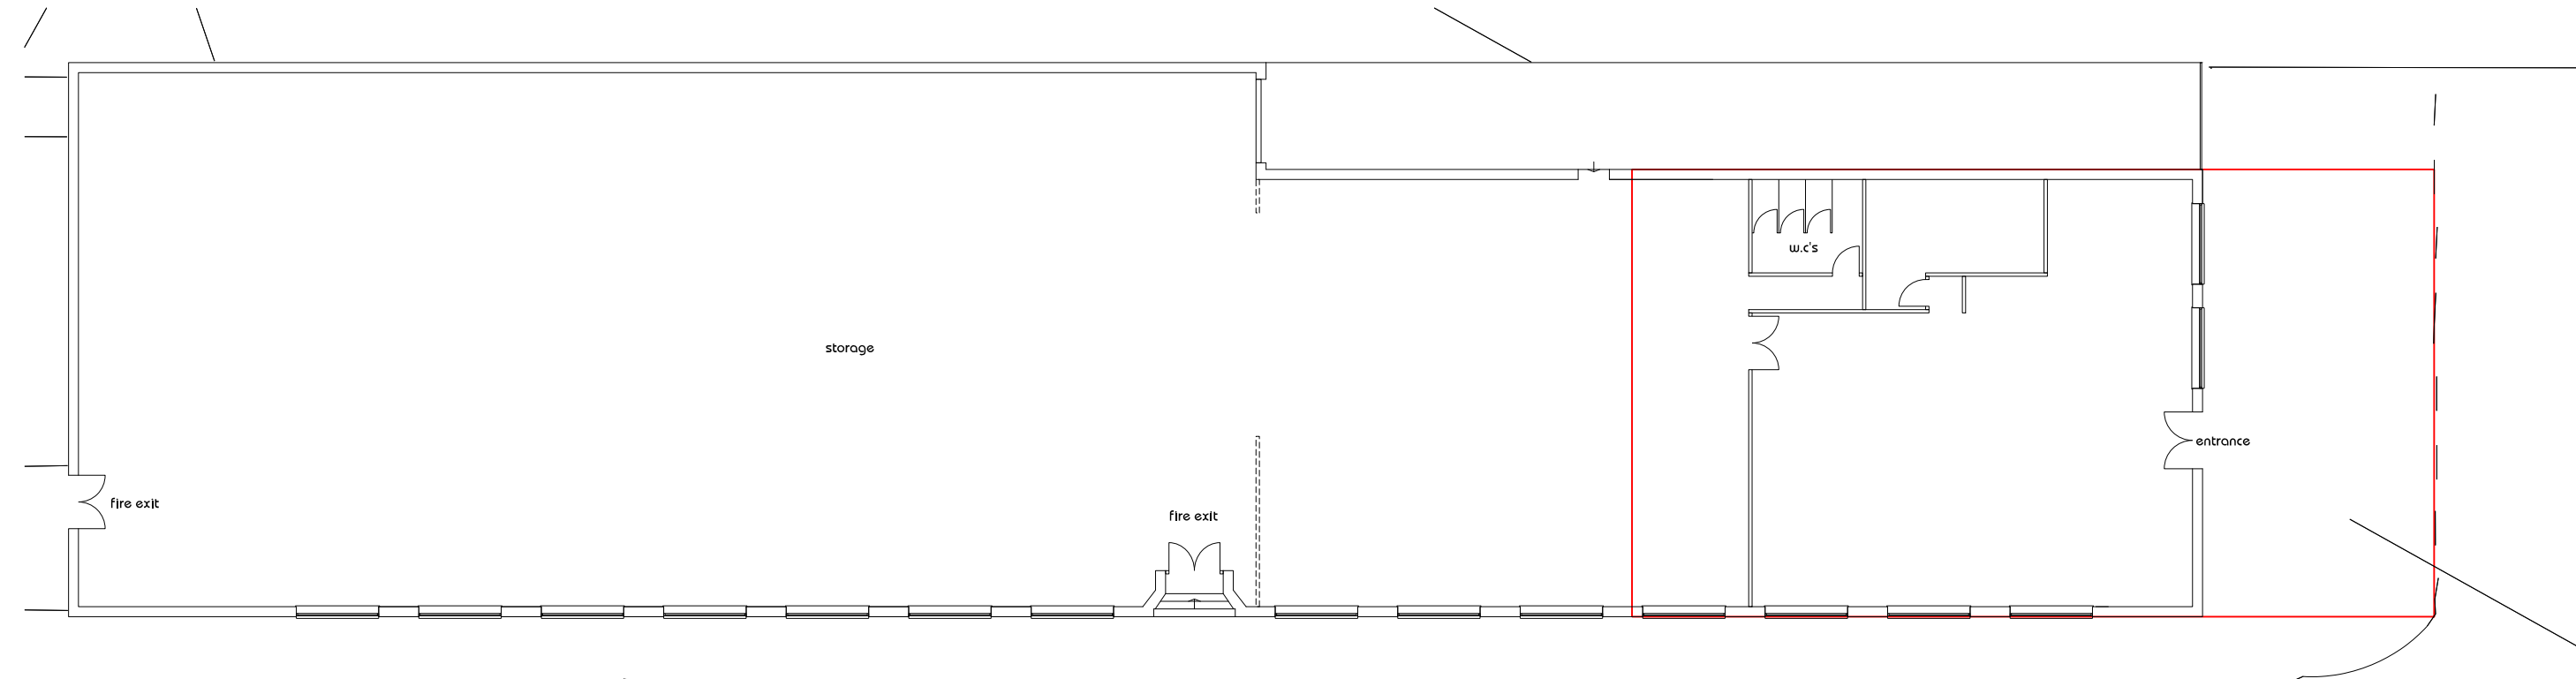

Scale 1:100 @ A1
10mm = 1 m

linberg design associates limited

Project Title : Showroom, storage and trade counter
5 Smalley Street
Rochdale, OL11 3DX

Scale : 1 : 100

Drawn By / Date : JL

Revision : A