




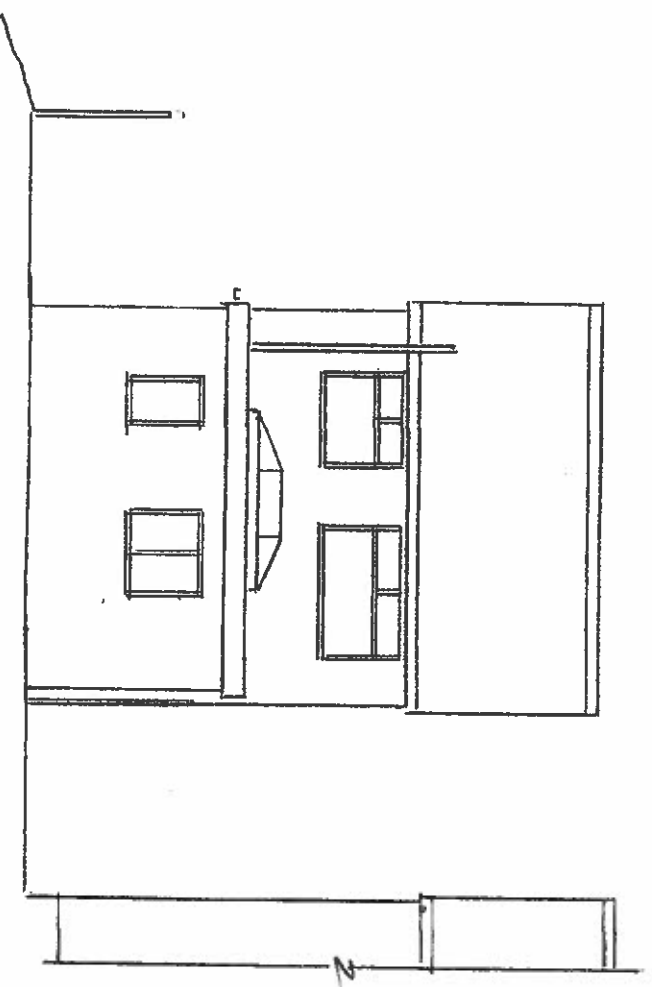


PROPOSED REAR ELEVATION

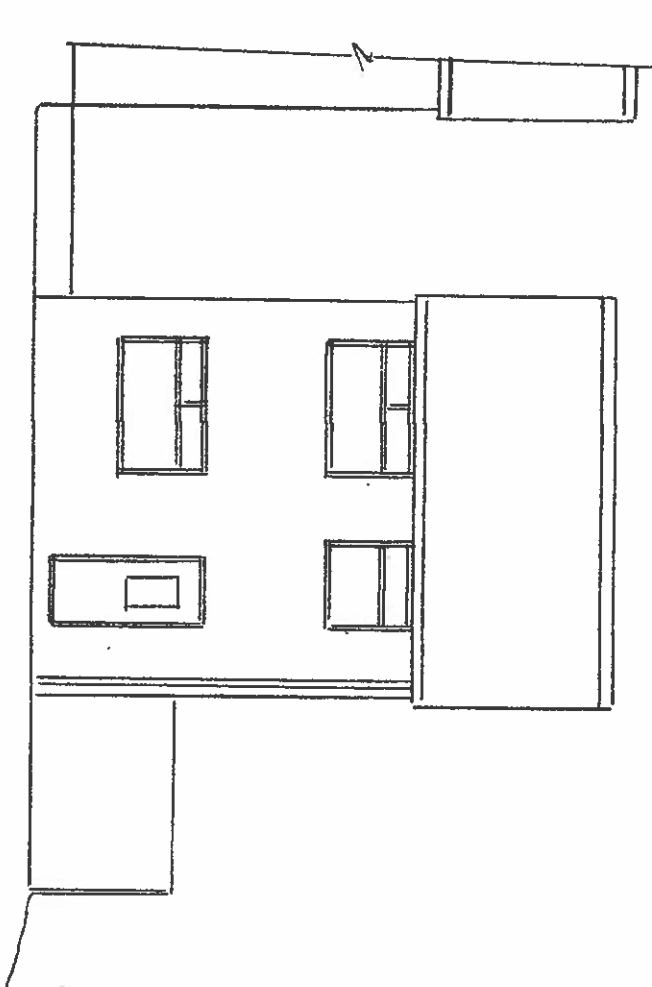

PROPOSED FRONT ELEVATION

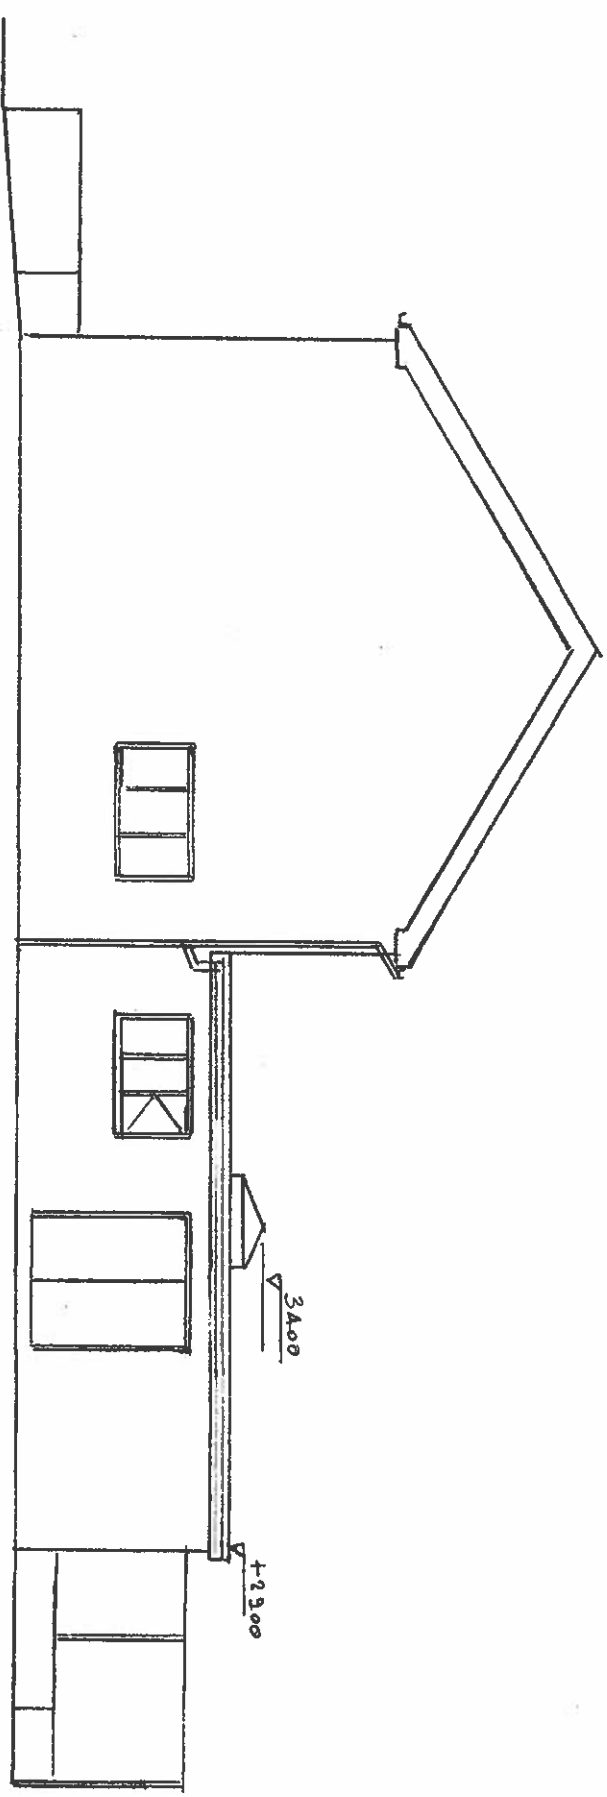

PROPOSED SIDE ELEVATION

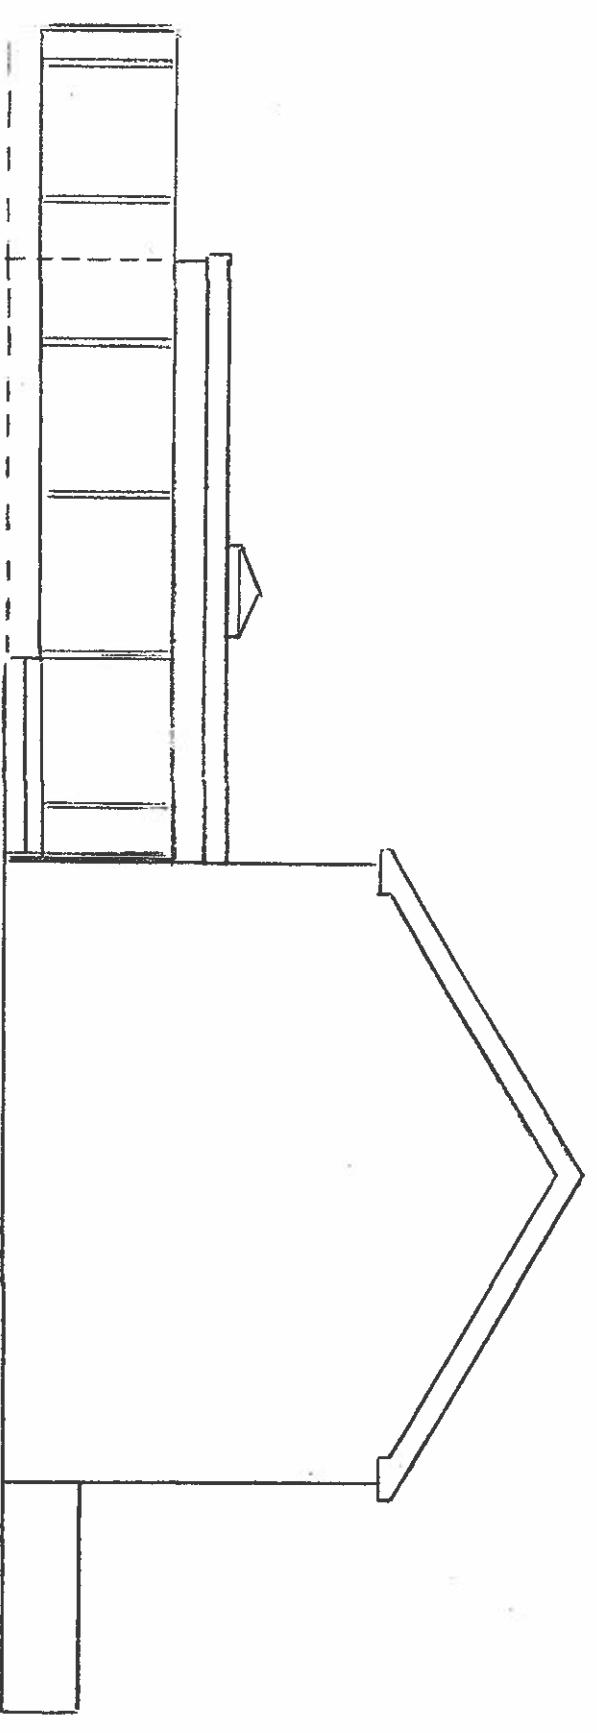

PROPOSED SIDE ELEVATION

Thompson Designs

Tel 0161 705 1458 Mob 07864 318634

Sheet 3

Proposed Elevations

9 Spring Mill Walk

Rochdale OL16 2PF

Scale 1:100 @ A3 Date October 2023

LEV 1