



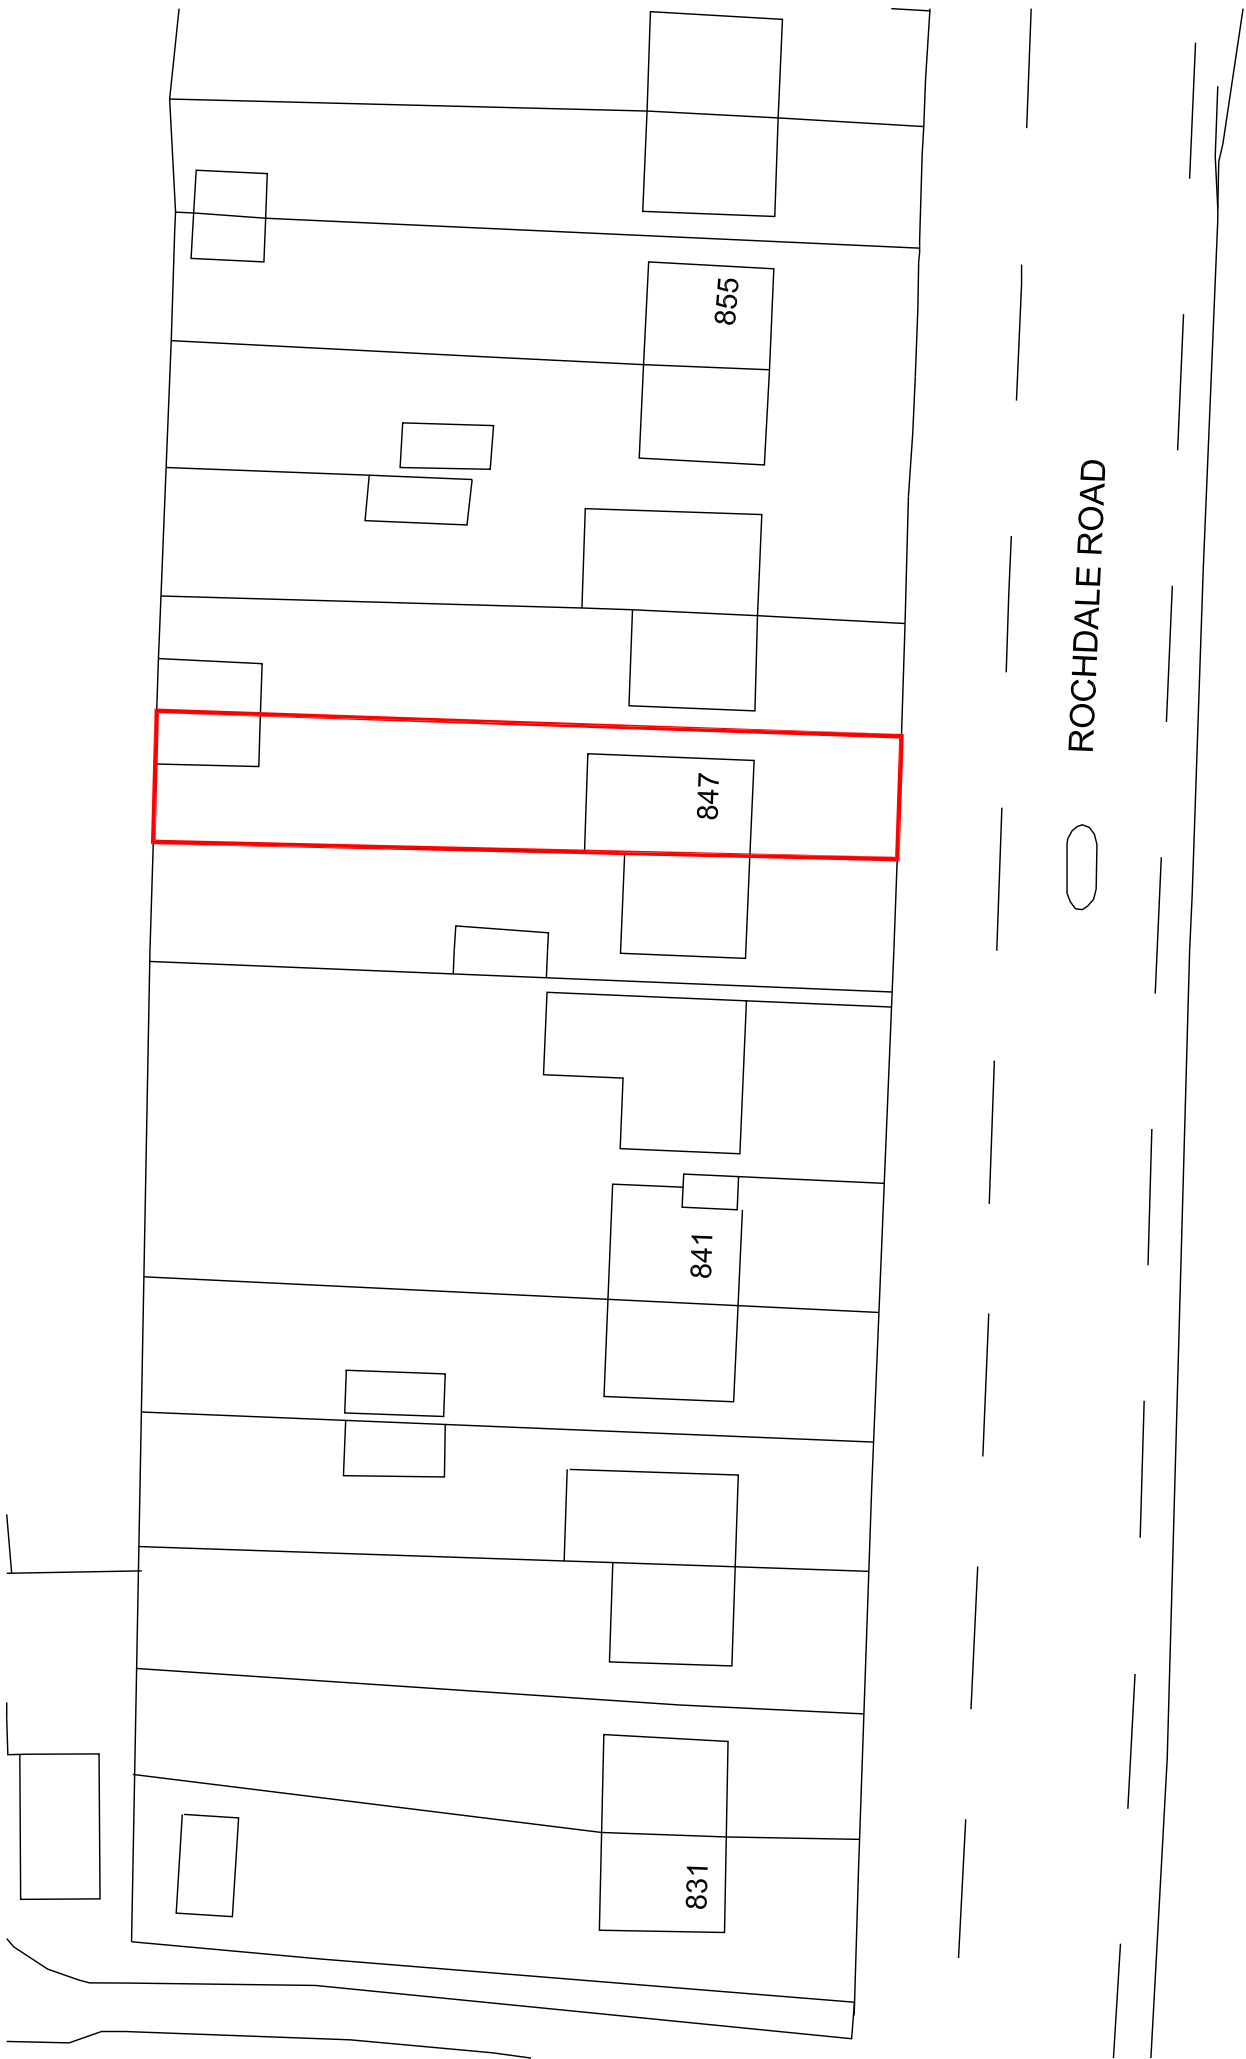

Site plan 1:500

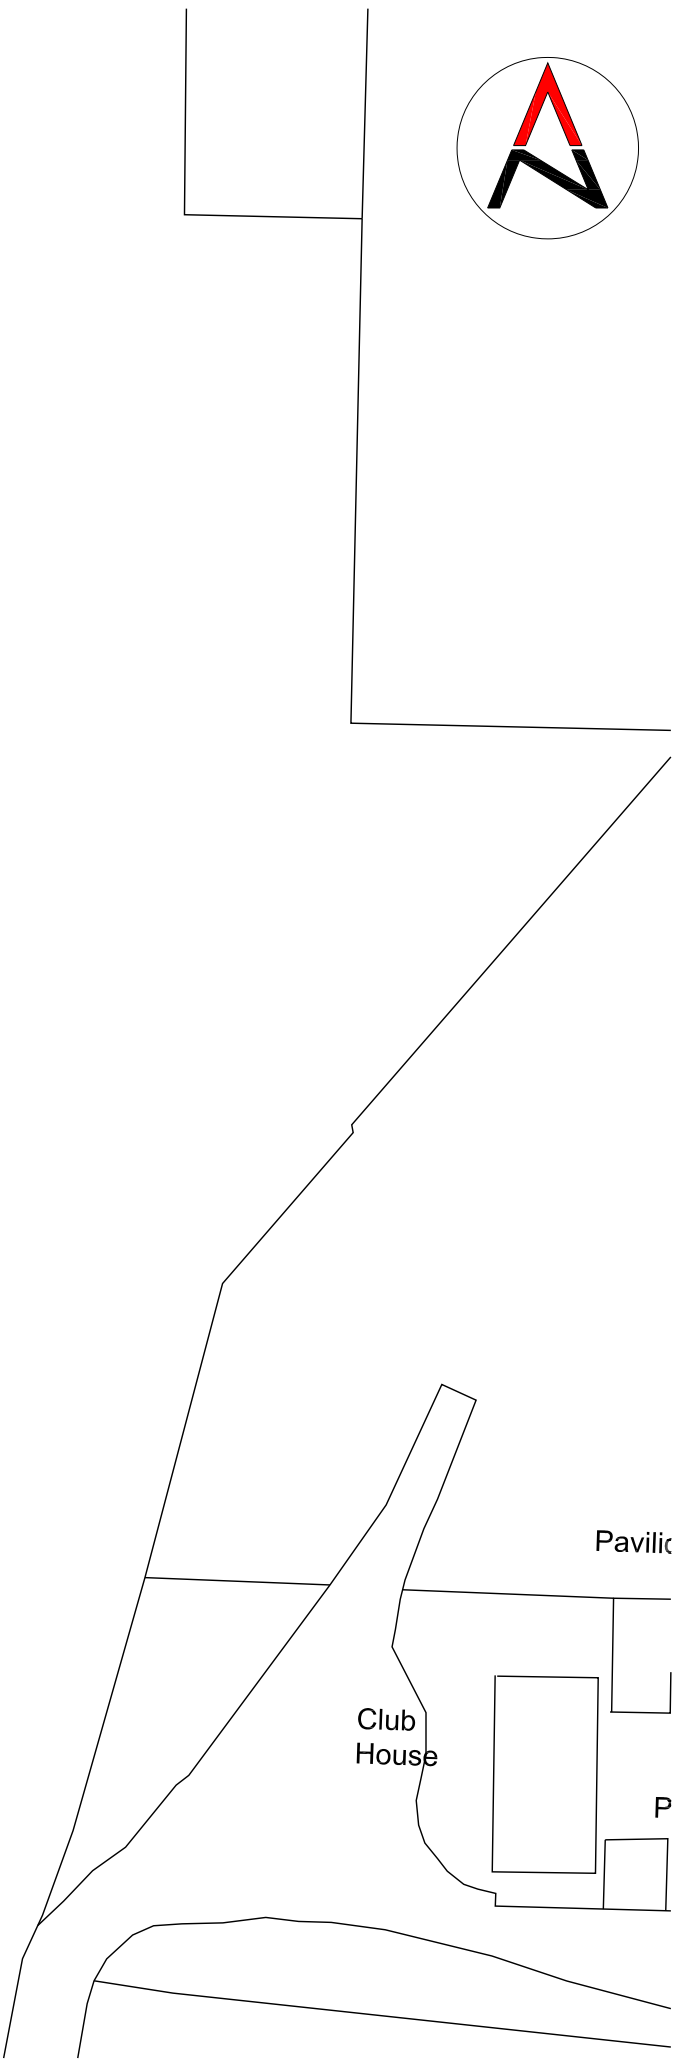

Location plan 1:1250



revision	
drawing status	PLANNING
client	

Mr & Mrs Maudsley
847 Rochdale Road,
Middleton,
M24 2RA

cda

concept design architects ltd

5 Sandby Close, Britannia, Bacup, Lancashire, OL13 9TP

T. +44 (0)1706 419144 M. 07739035135

E. mail@conceptdesignarchitects.co.uk

project	Proposed rear balcony & existing extension roof alterations
---------	---

drawing title	Location & Site Plans
---------------	-----------------------

220105/A3/1.001	date SEPT 2022
drawing number	scale 1:500 / 1:1250
	drawn MH
	checked