




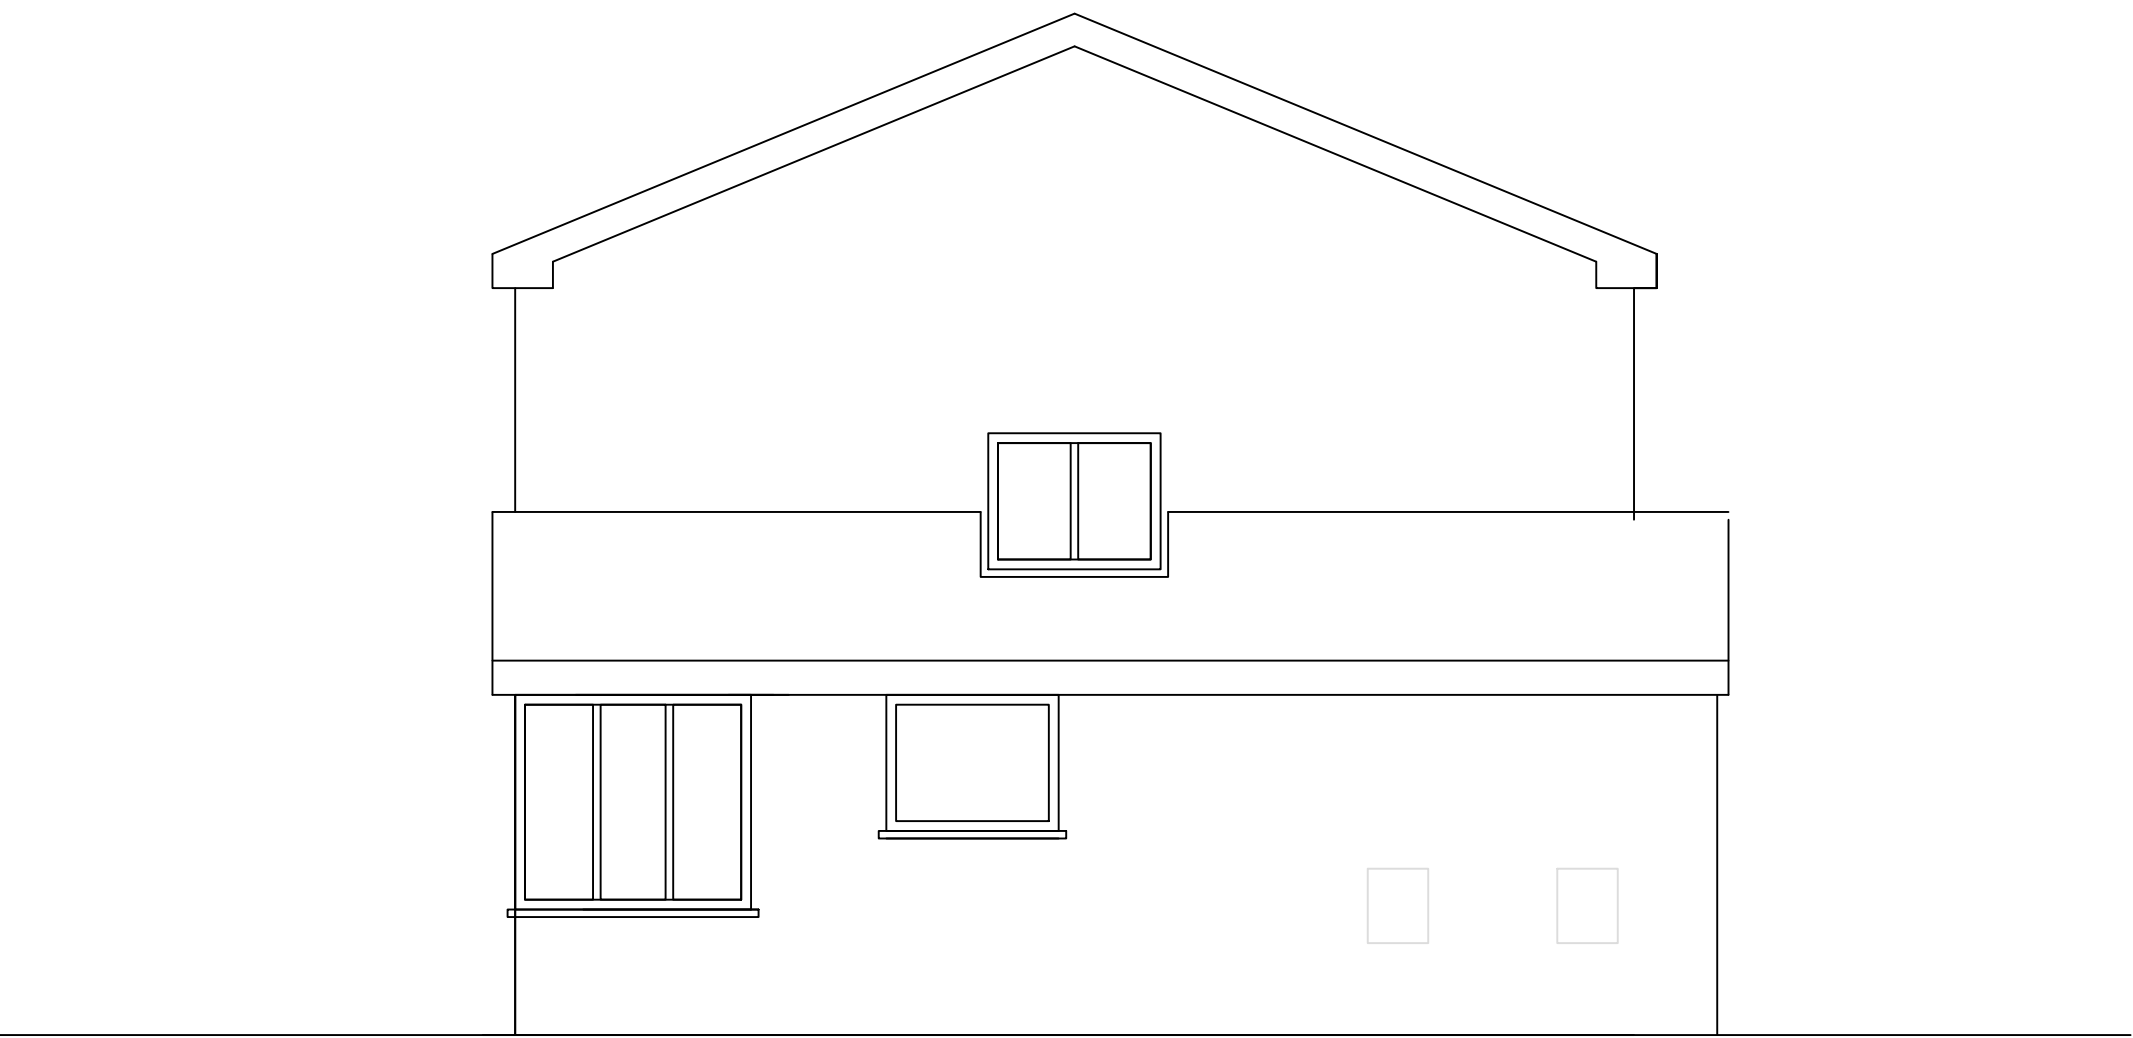


EXISTING SOUTHEAST ELEVATION (1:50)

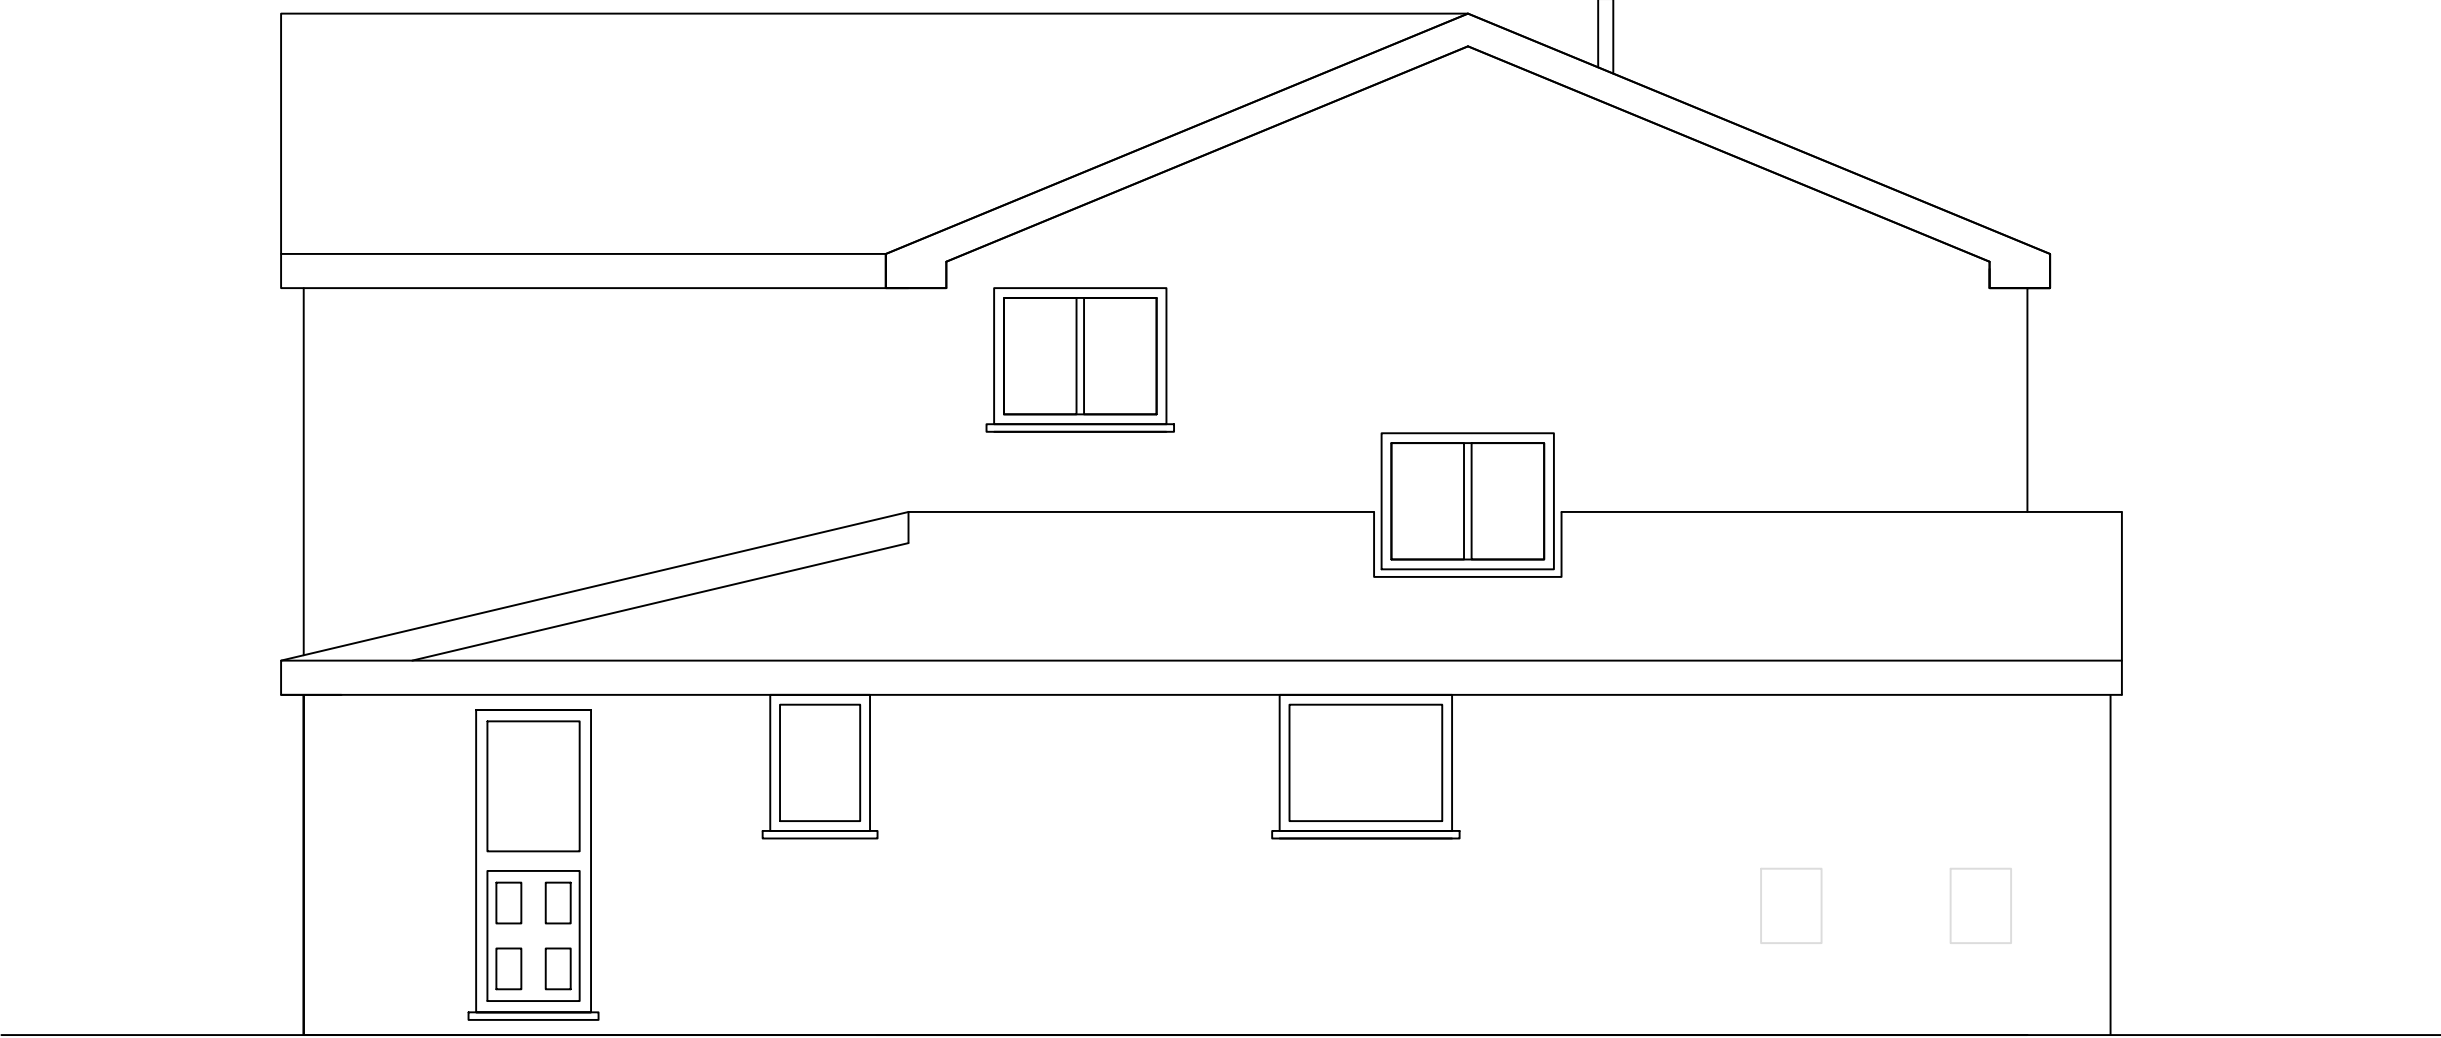

PROPOSED SOUTHEAST ELEVATION (1:50)

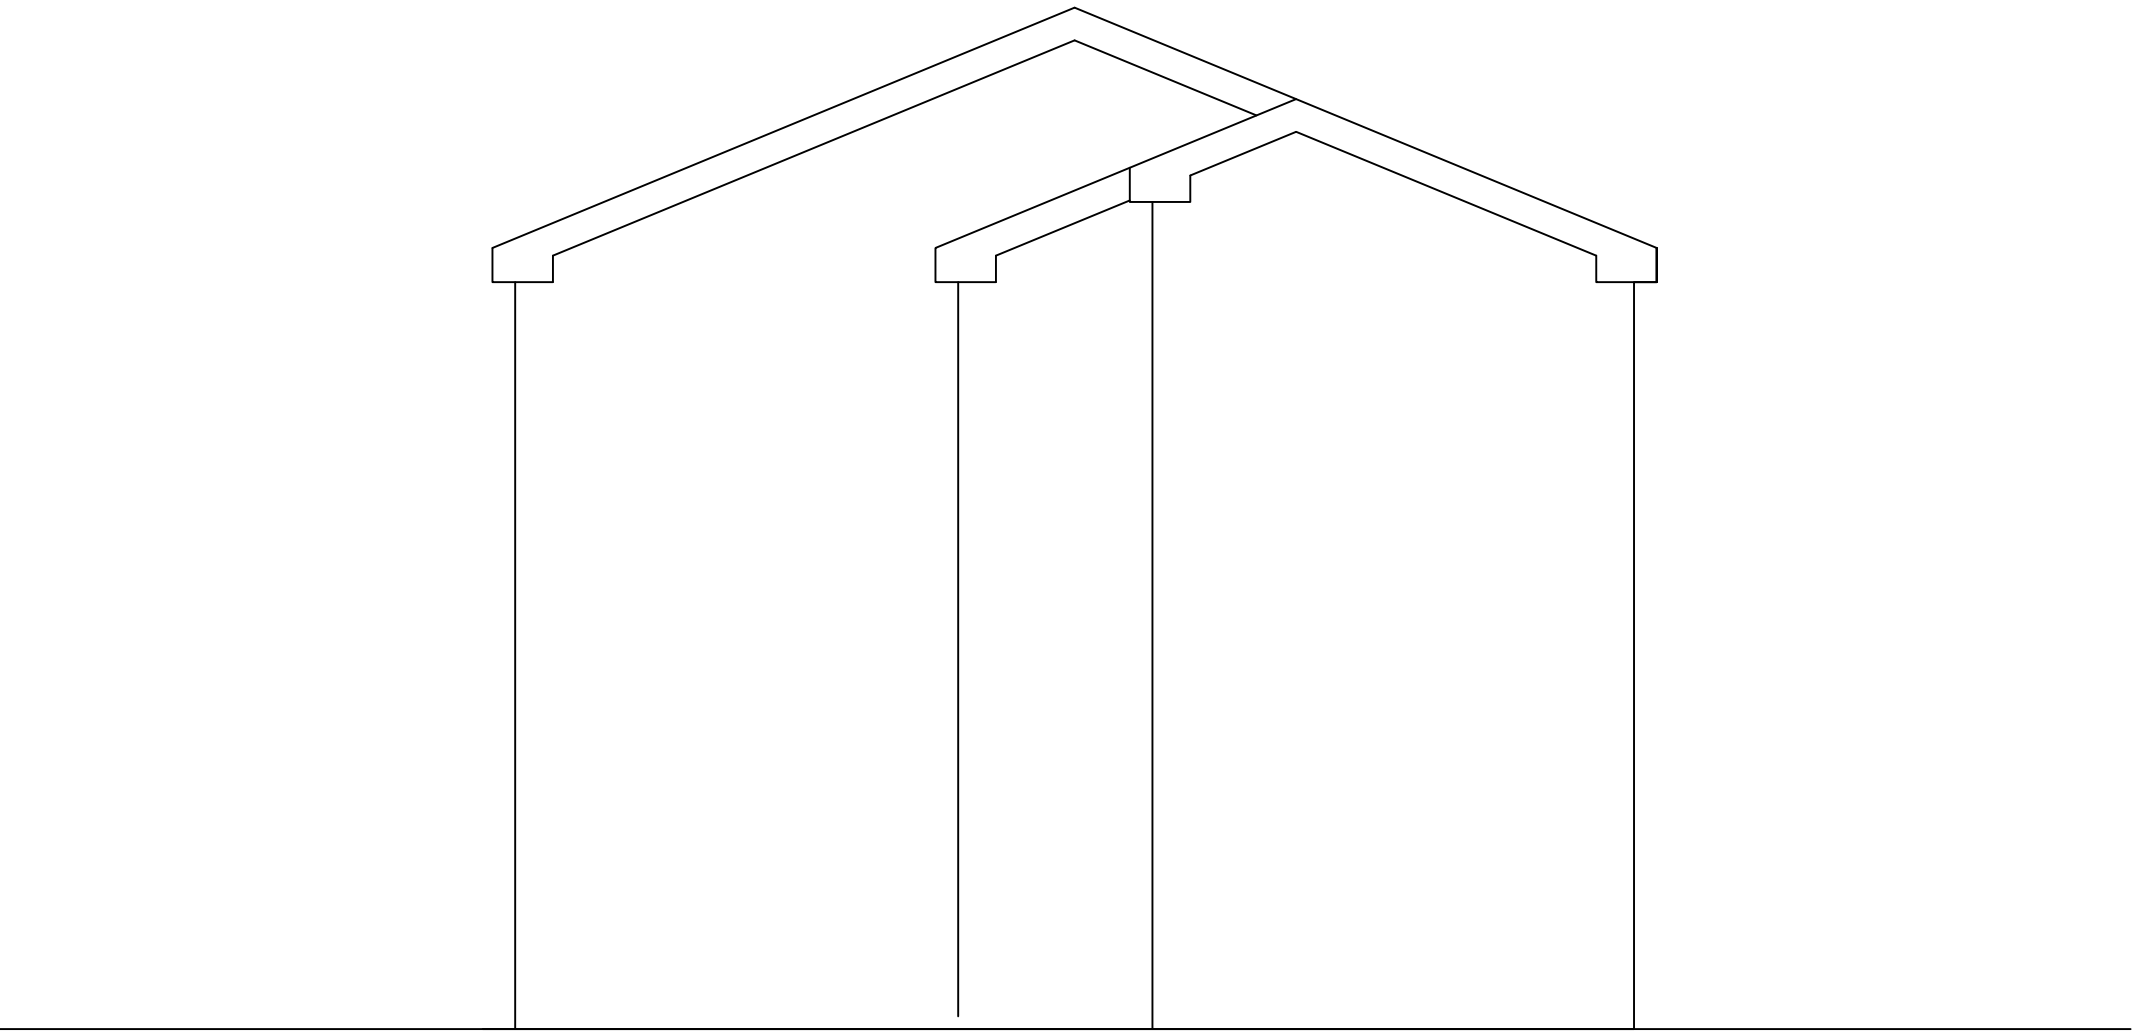

EXISTING NORTHWEST ELEVATION (1:50)

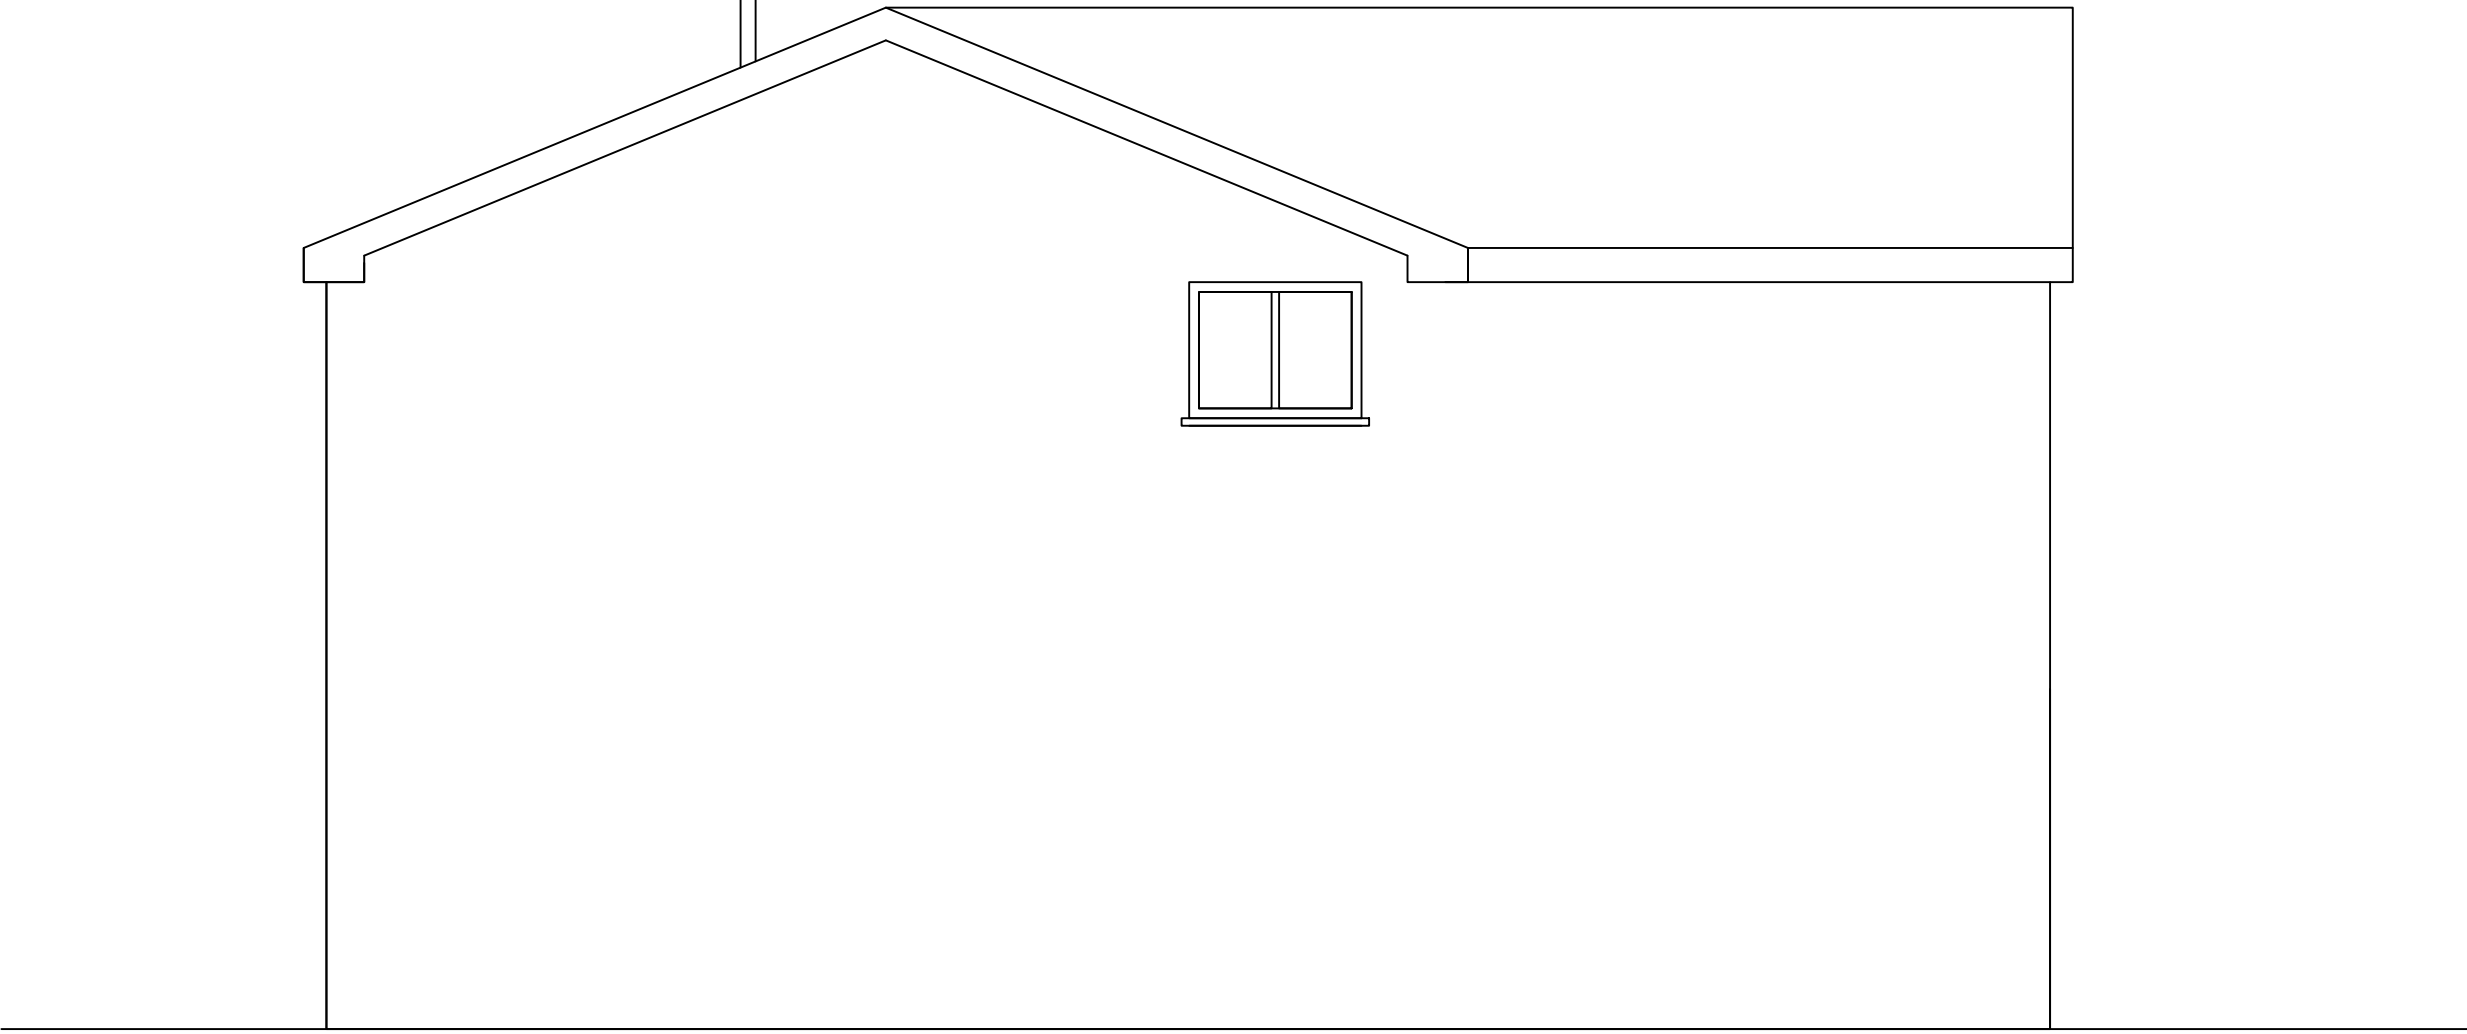

PROPOSED NORTHWEST ELEVATION (1:50)

|   |
|---|
| IMPORTANT   |
| This drawing is copyright and remains the property of this practice<br>Do not scale this drawing<br>All dimensions to be checked on site        |
| REVISION STATUS   |
| S Information issued for feasibility or scheme design<br>T Information issued for tender purposes only<br>C Information issued for Construction |
| NOTES   |

| REVISION                       | DATE    | DESCRIPTION |
|--------------------------------|---------|-------------|
| CLIENT                         |         |             |
| Mr & Mrs KEGGIN                |         |             |
| PROJECT                        |         |             |
| 20 FOXGLOVE COURT<br>ROCHDALE  |         |             |
| DRAWING TITLE                  |         |             |
| EXISTING & PROPOSED ELEVATIONS |         |             |
| SCALE                          | DATE    | DRAWN       |
| 1:50 @ A1                      | NOV '22 | DJO         |
| CHECKED                        |         |             |
| DJO                            |         |             |
| DRG NO.                        |         | REVISION    |
| 4902-22-04                     |         | -           |

13 Gillbrand Street  
Chorley PR7 2EJ  
Tel: (01257) 249882  
Fax: (01257) 231915  
e-mail: info@partington-associates.com  
www.partington-associates.com  
Partington & Associates Limited

