
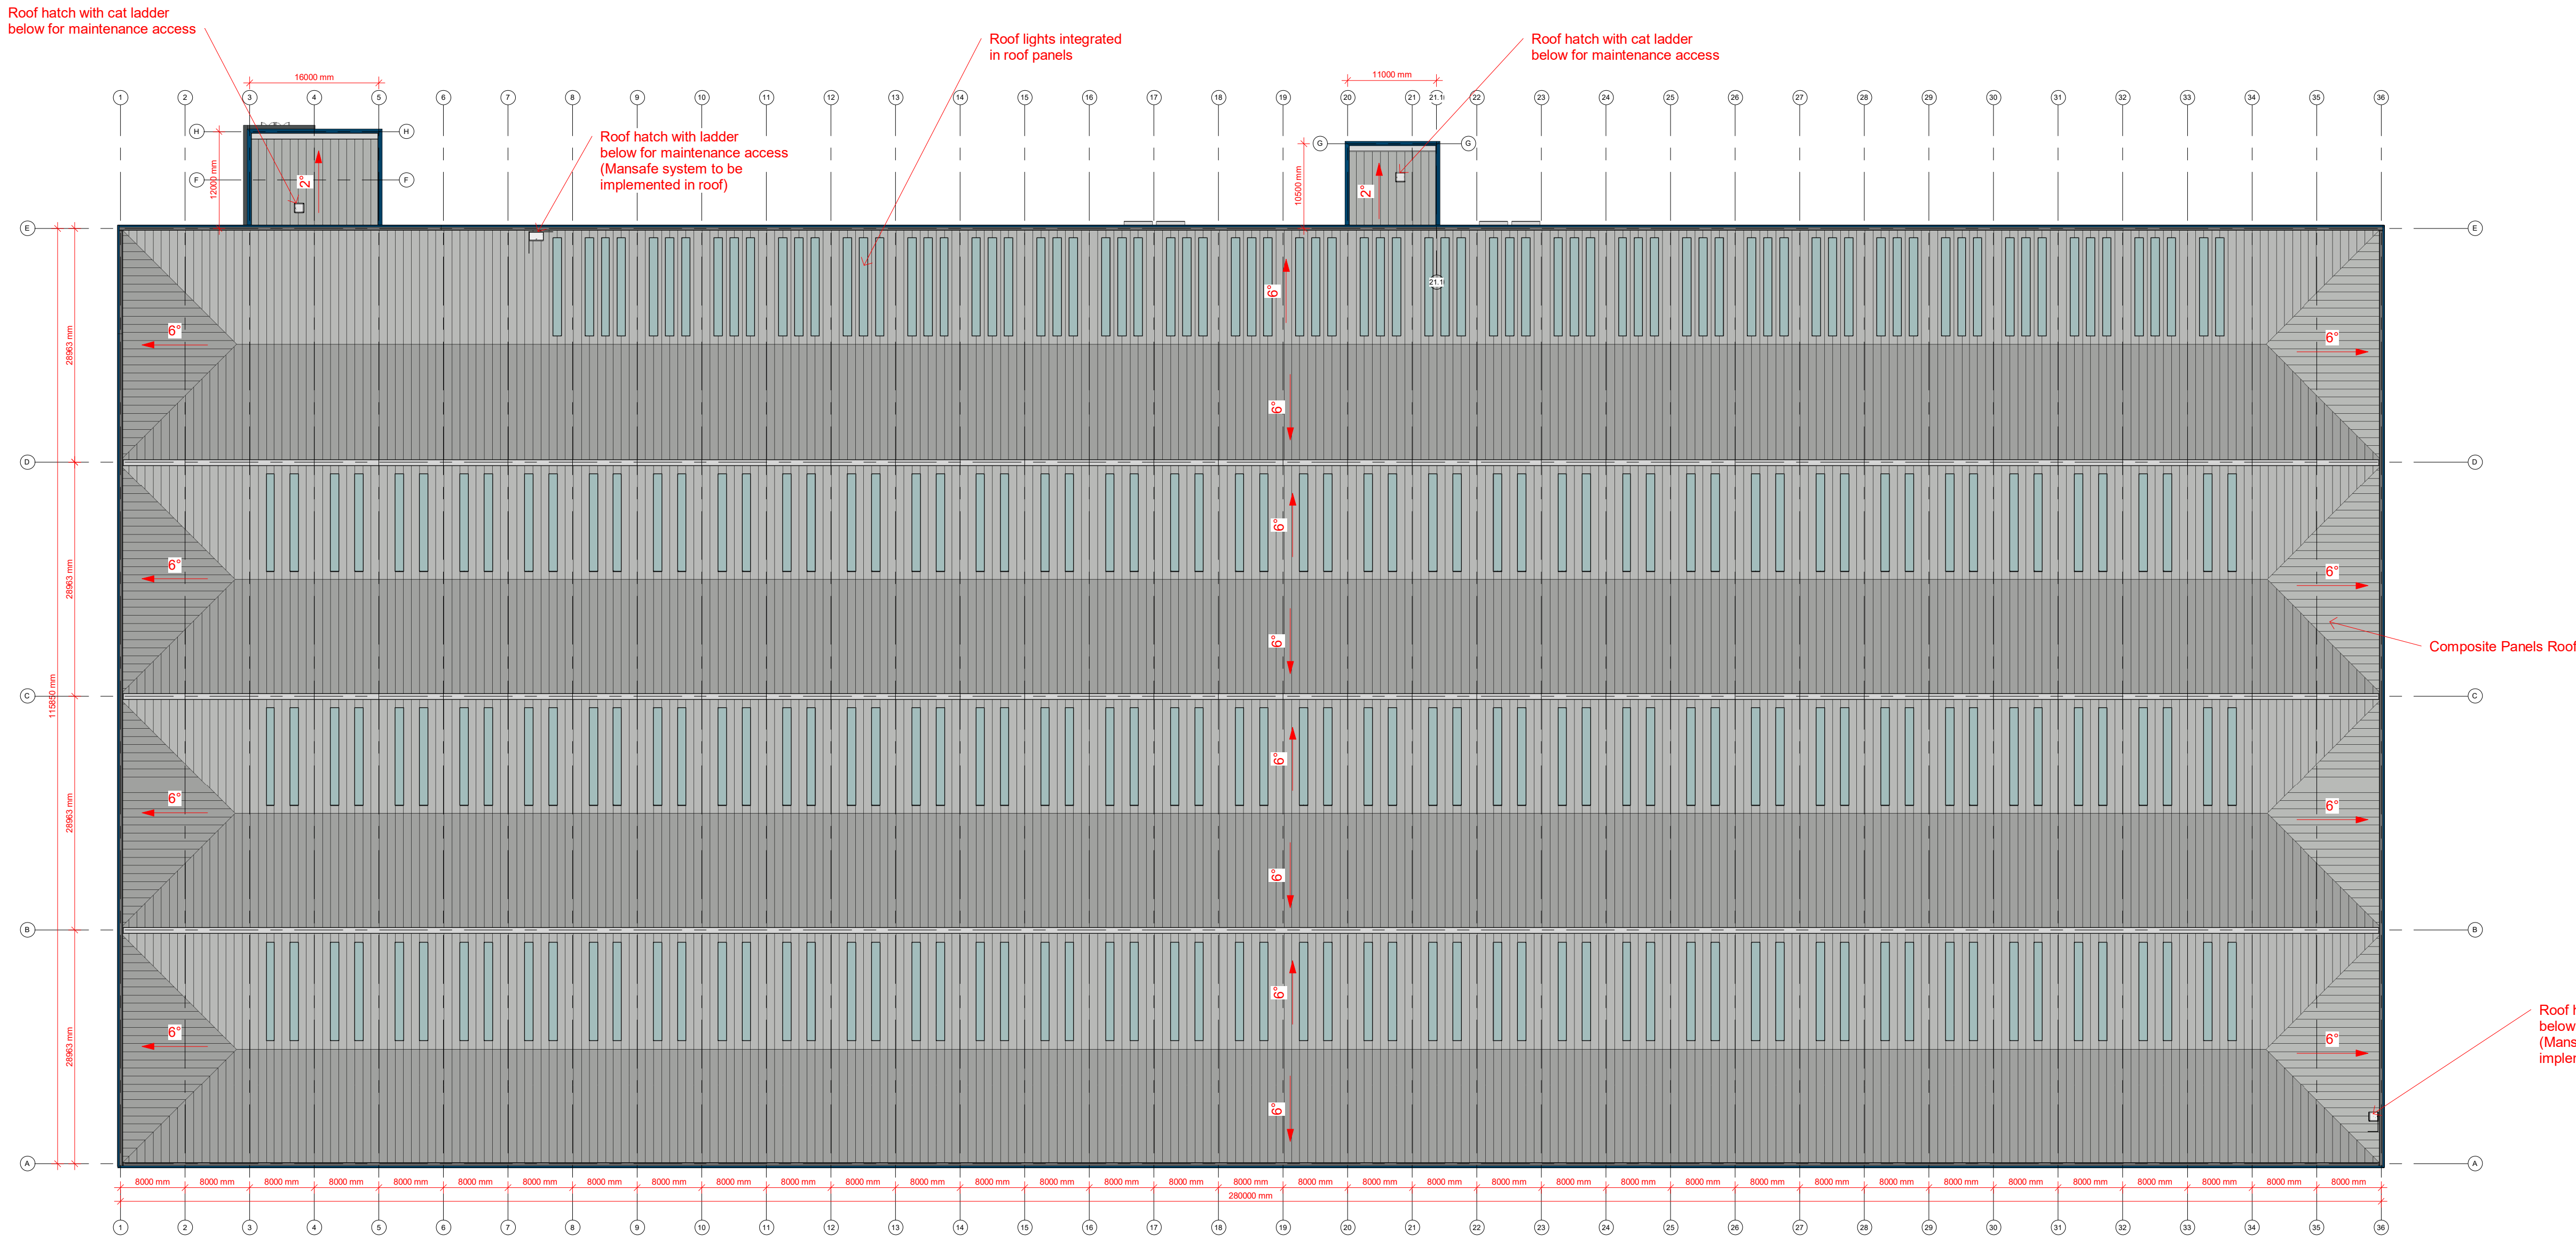
 


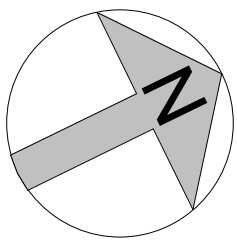

1

ROOF PLAN UNIT 3

1 : 500

Do not scale this drawing
ashton smith to be notified of discrepancies in figured dimensions
Contractors must check all dimensions from site
This drawing is copyright and is for use on this site only
This drawing is to be used solely for information as entitled
For other information refer to the latest revision of any cross referenced drawing



LOCATION PLAN:

NOTES:

SLOPES IN DEGREES

P5	10.03.23	Building reduced 5.05m in length, increased 3m in width
P4	23.02.23	Building reduced 3m haunch height, and 8m in length
P3	16.12.22	Roofs in hubs changed, and skylights number increased
P2	16.08.22	Pitch in roofs increased to 6 degrees
P1		Initial Drawing Issue

REV	DATE	DESCRIPTION

DRAWN BY

CHECK BY

PROJECT TITLE			
MANCHESTER ROAD, HEYWOOD			
DRAWING TITLE			
PROPOSED ROOF PLAN UNIT 3			
RIBA STAGE	STATUS		
	PLANNING		
DRAWN BY	JA	CHECKED BY	RR
SHEET	SCALE	DATE	SUITABILITY
A1	1 : 500	02/08/22	S3
REVISION			
P5			
DRAWING NO.			
21157-ASA-00-ZZ-RT-D-A-0024_(S3-P5)			
BIM MODEL NUMBER:			
21157-ASA-ZZ-ZZ-M3-A-0002_(S3-P12)			

CLIENT	
Trammell Crow Company	
Ashton Smith Beyond Design	
Ashton Smith, Belvedere House, 2 Victoria Avenue, Harrogate, North Yorkshire, HG1 1EL Tel: 01423 522882 Fax: 01423 565104 www.ashtonsmith.co.uk	

JOB NO. 21157