




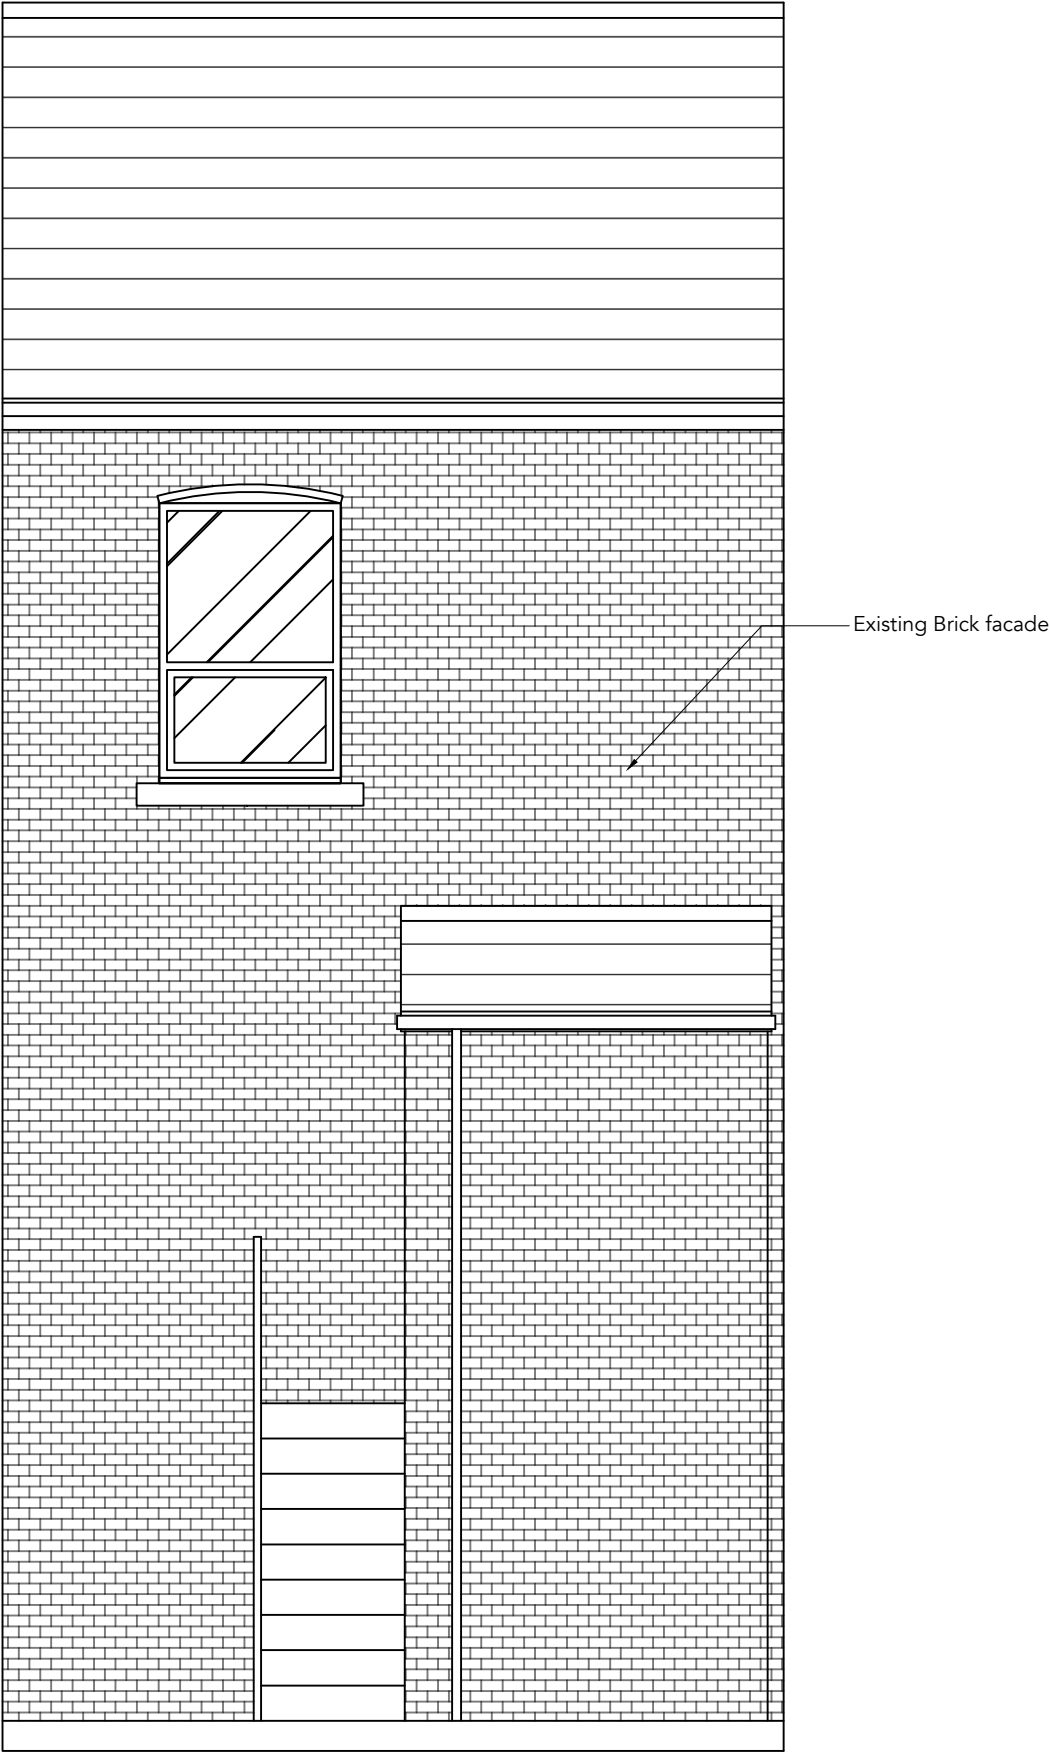

REAR ELEVATION AS PRE-EXISTING (1:50)

 

SCALE

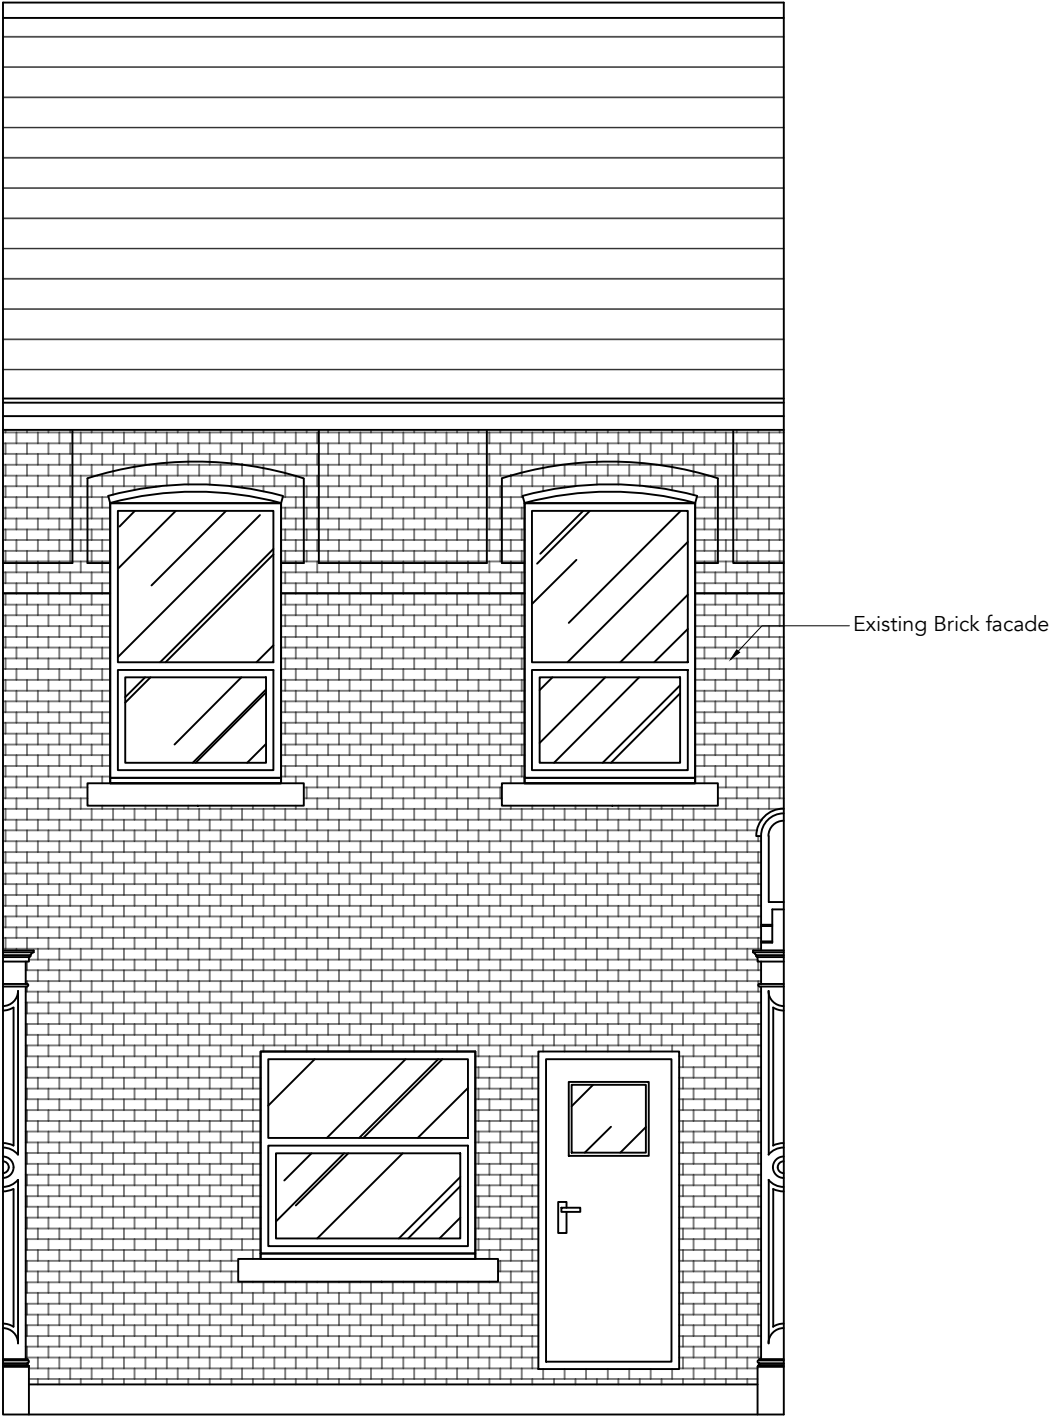

FRONT ELEVATION AS PRE-EXISTING (1:50)



HADAS

ARCHITECTURAL & CGI

Enquires@hadas-architectural.co.uk

0161 870 2306

A		FOLLOWING VALIDATION		JW	26-5-25
Rev	Description	By	Date		
HADAS ARCHITECTURAL ARCHITECTURAL DESIGN					
769 Rochdale Road, Slattocks, Middleton, Manchester M24 2RA					
854 MANCHESTER ROAD, Castleton, OL11 2SP PRE-EXISTING ELEVATIONS					
DRAWN	JW	DATE	16-4-25	DRAWING NO.	
SCALE	1:50	REV.	A	2505-103A	
				@A3	