



1 Existing Perspective
Scale: 1:100




2 Proposed Perspective
Scale: 1:100



3 Existing Rear Elevation
Scale: 1:100




4 Proposed Rear Elevation
Scale: 1:100

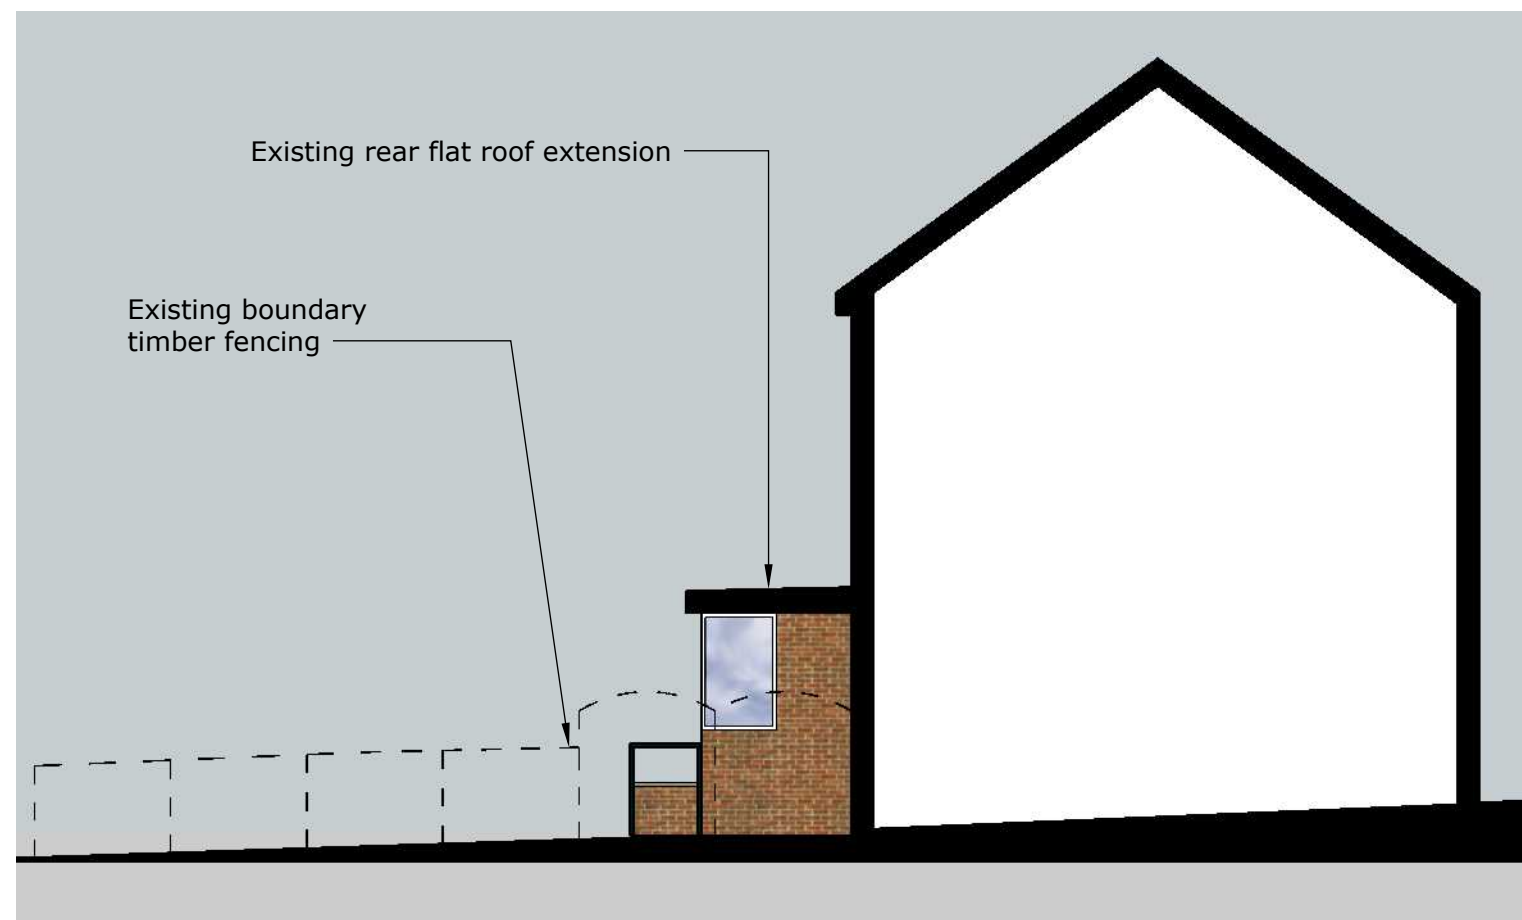


7 Existing Side Elevation
Scale: 1:100



5 Existing Side Elevation
Scale: 1:100

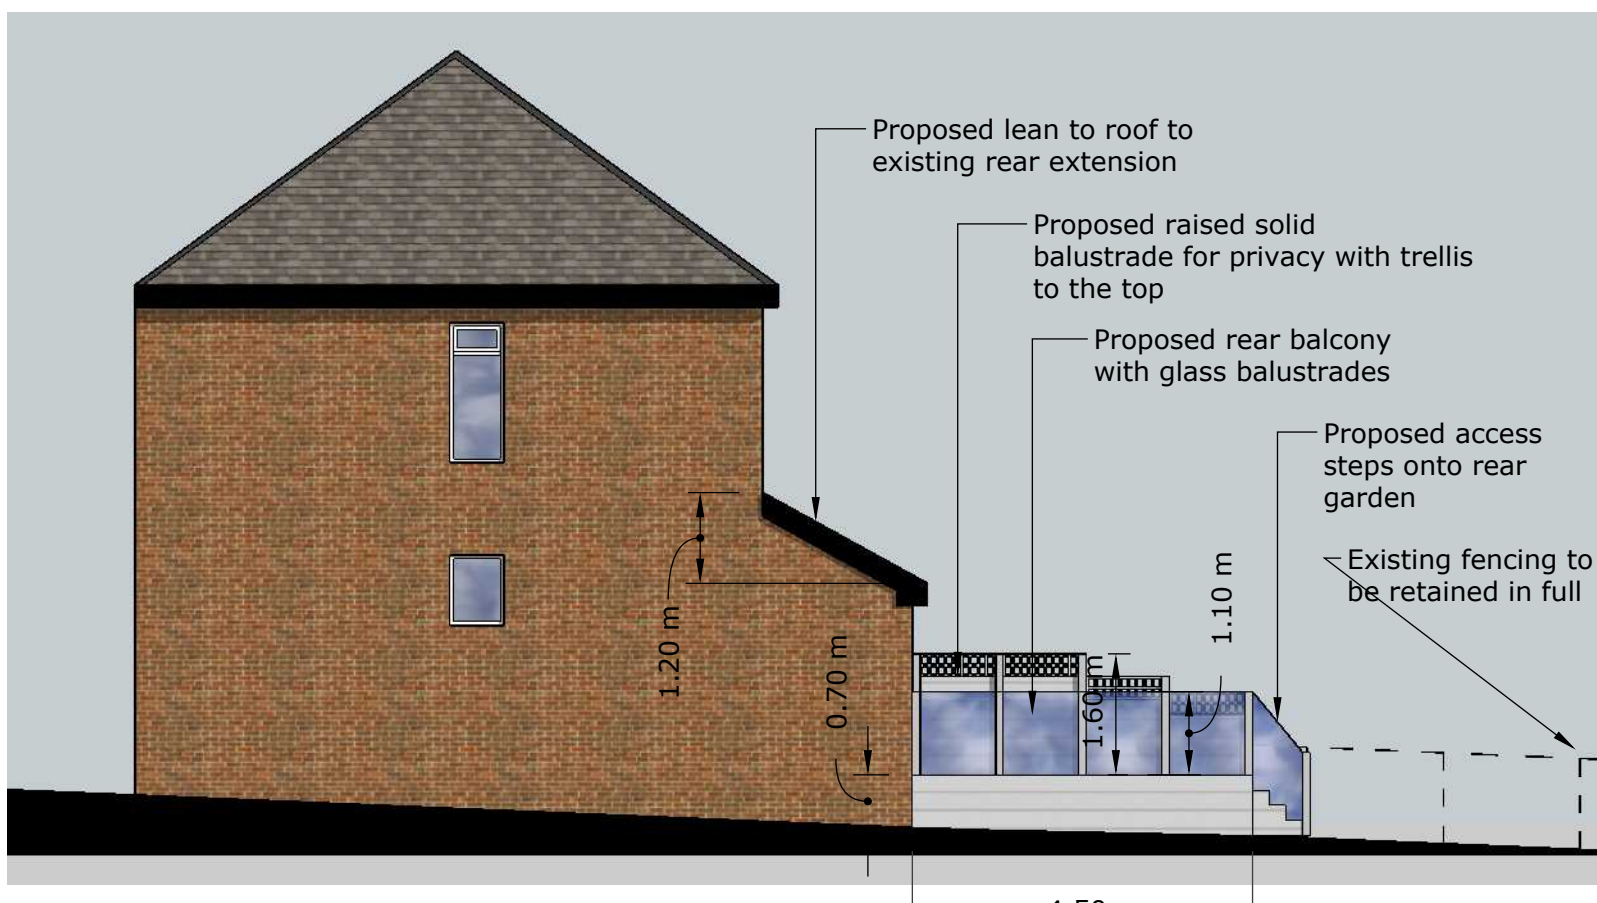

6 Proposed Side Elevation
Scale: 1:100

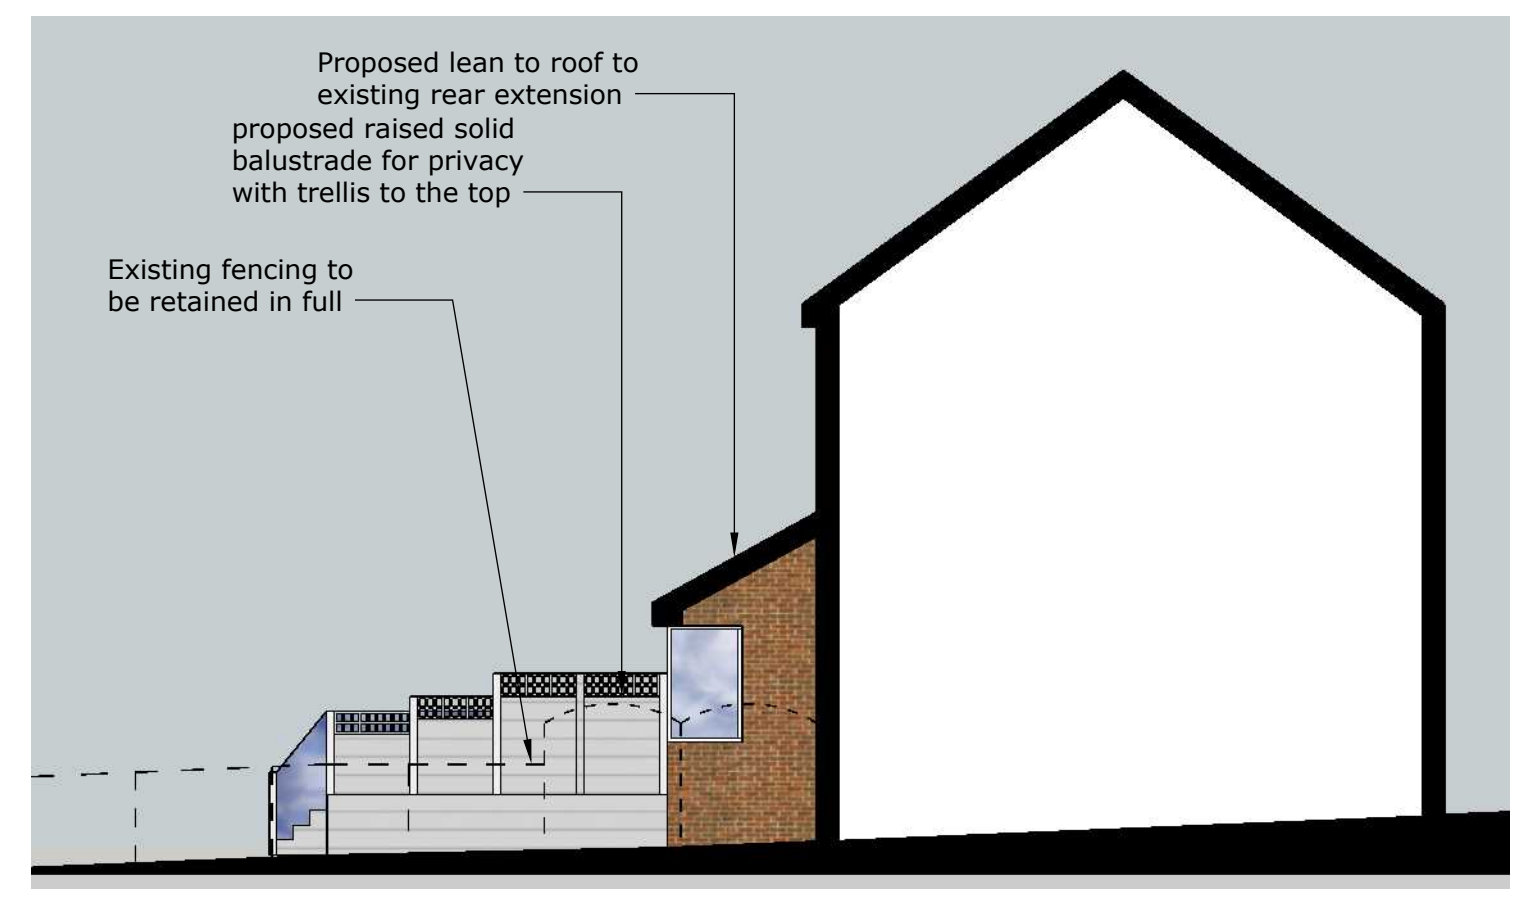

8 Proposed Side Elevation
Scale: 1:100

Rev C 02-12-22 Balustrade lowered & trellis added
Rev B 09-10-22 Existing fence line shown dashed
Rev A 30-09-22 Elevations added

revision

drawing status **PLANNING**

client
Andrew Maudsley
847 Rochdale Road
Middleton,
M24 2RA

cda
concept design architects ltd

5 Sanday Close, Britannia, Bacup, Lancashire, OL13 9TP
T: +44(0)1706 419144 M: 0773933135
E: mail@conceptdesignarchitects.co.uk

project
Proposed Rear Extension roof Conversion & Balcony

drawing title
Existing and Proposed Elevations

220105/A1/2.000C

drawing number

date Aug 2022
scale NTS
drawn MH
checked