


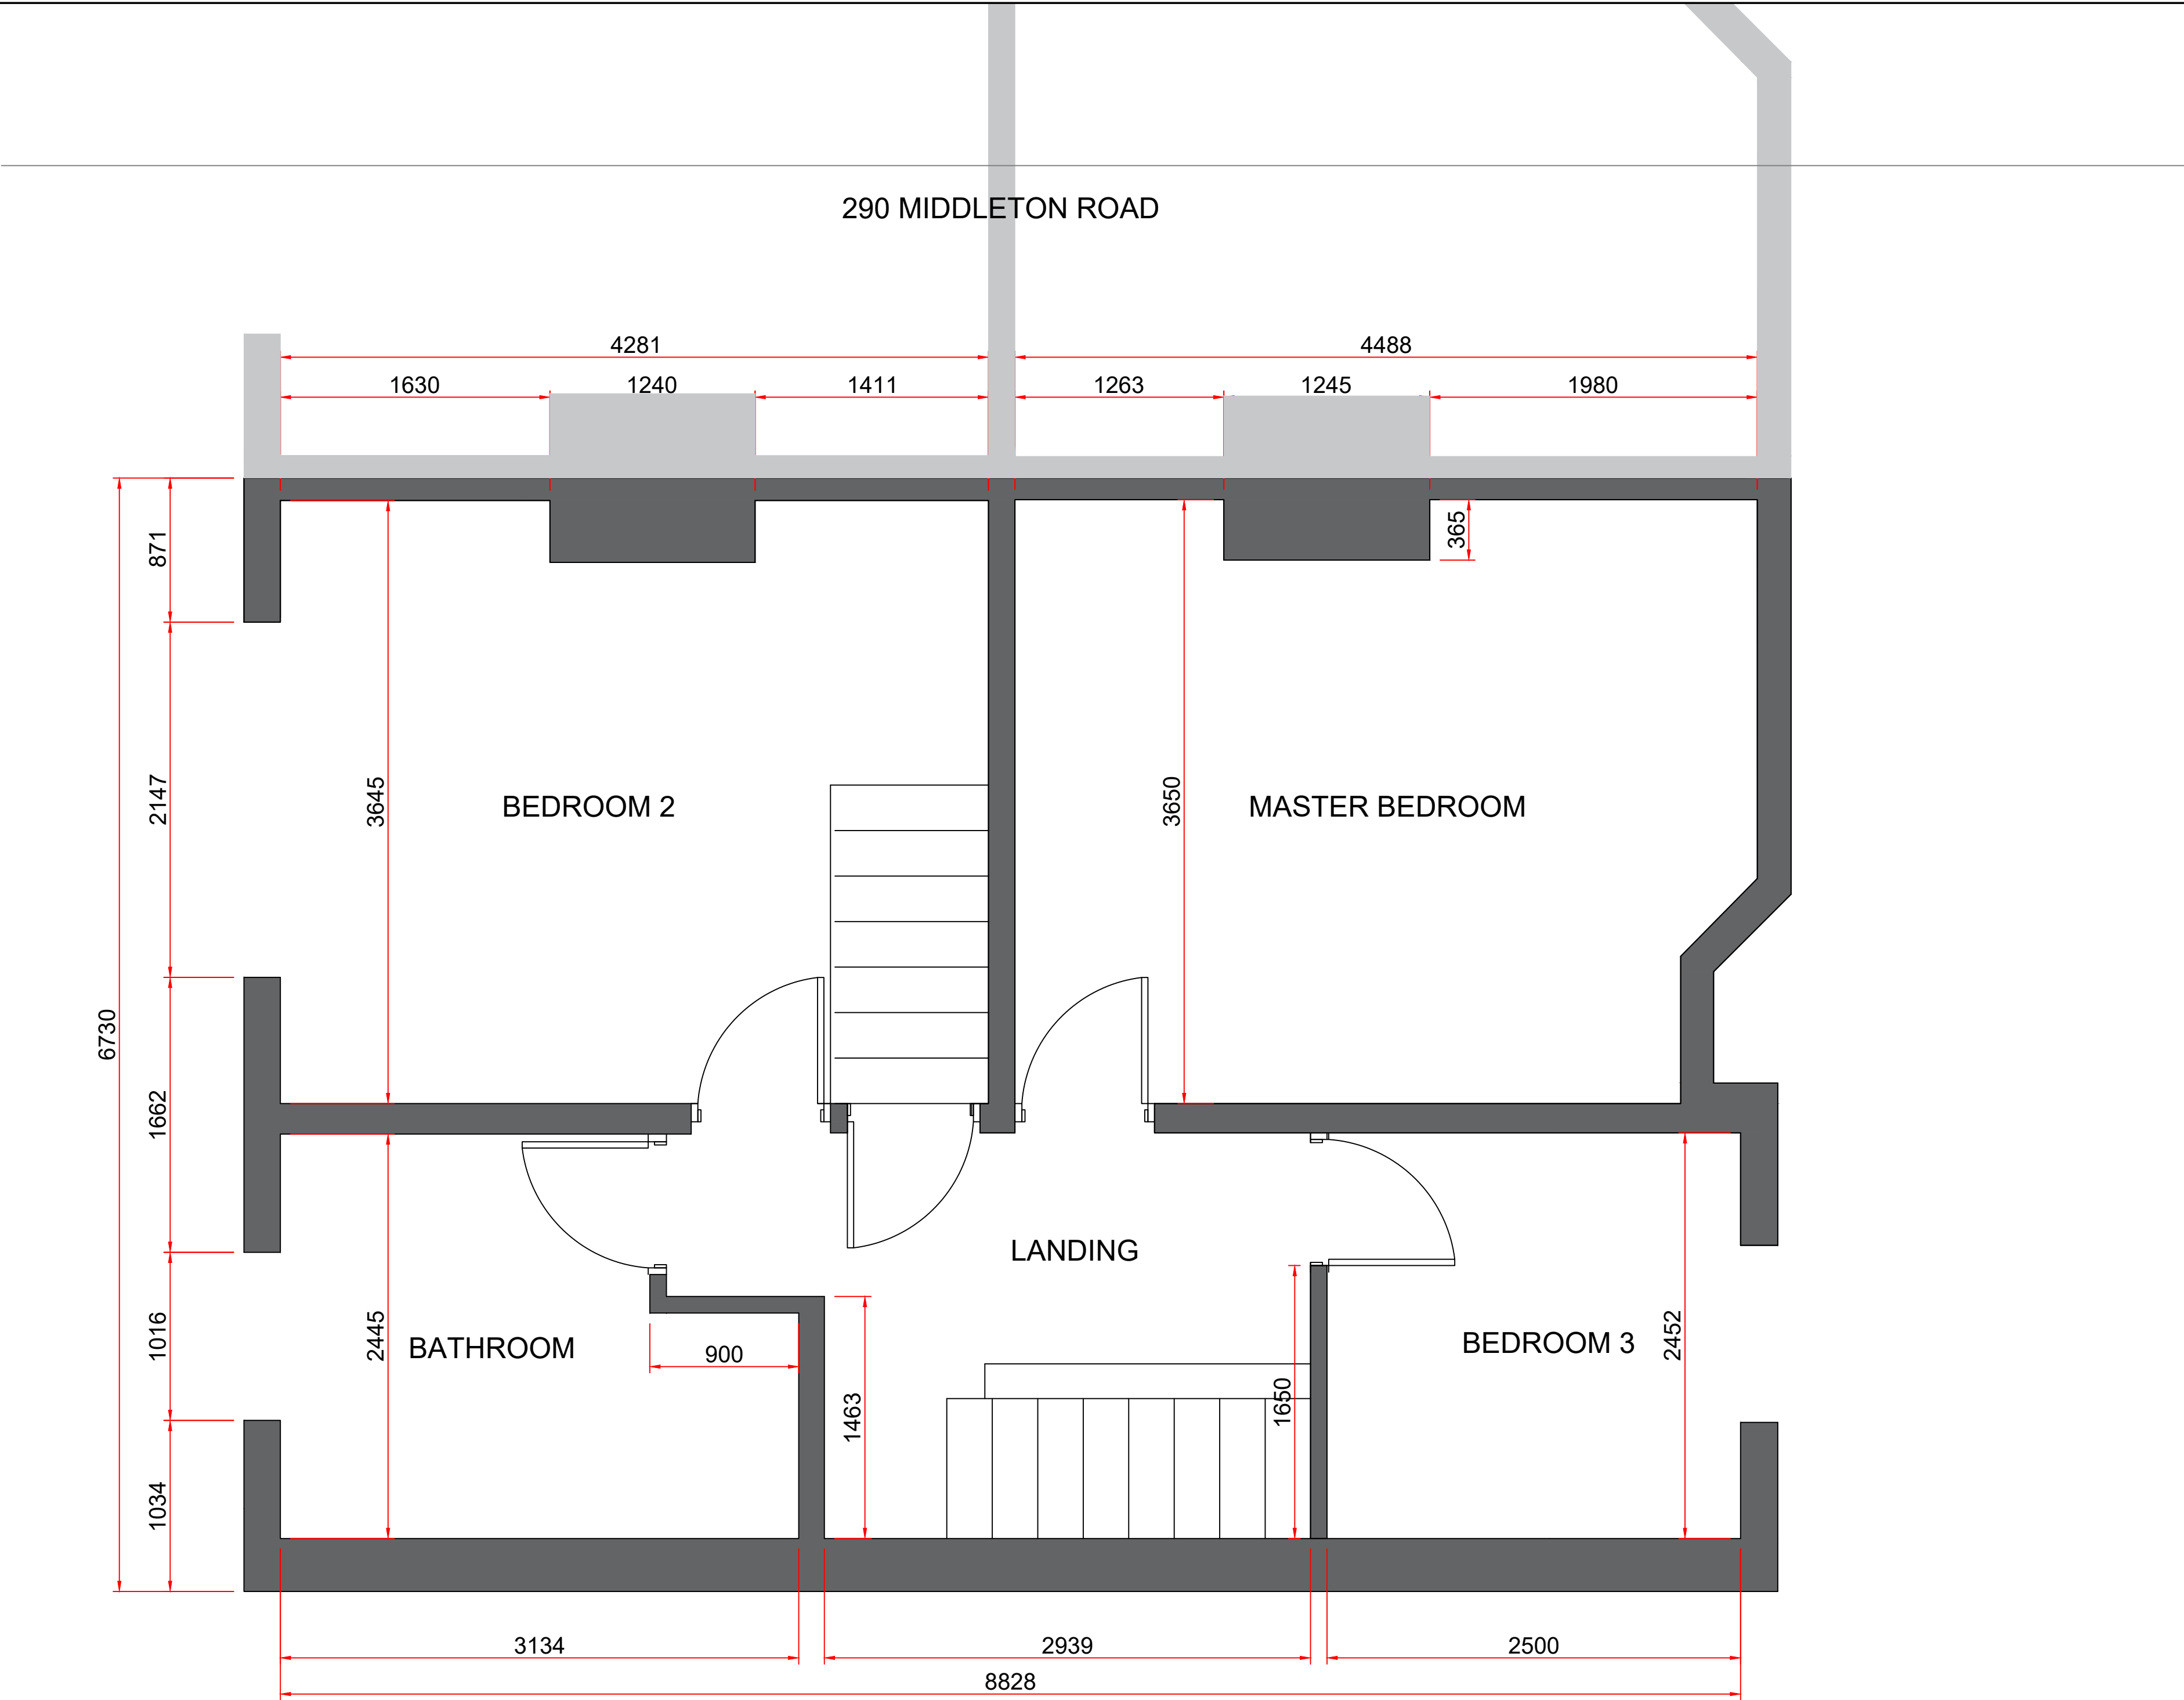

EXISTING FIRST FLOOR PLAN
(SCALE 1:25)

Mark Corlett		Project/Contract Rear Extension		
Design Stage Estimating		Discipline/Function Construction		
Drawing Title 292 Middleton Road Existing First Floor Plan		Drawn ---	Checked ---	Approved ---
		Date 27/06/22	Scale -	Size A1
		Drawing No. NMC1001-A-DR-1003		Rev. P01.1