





Notes

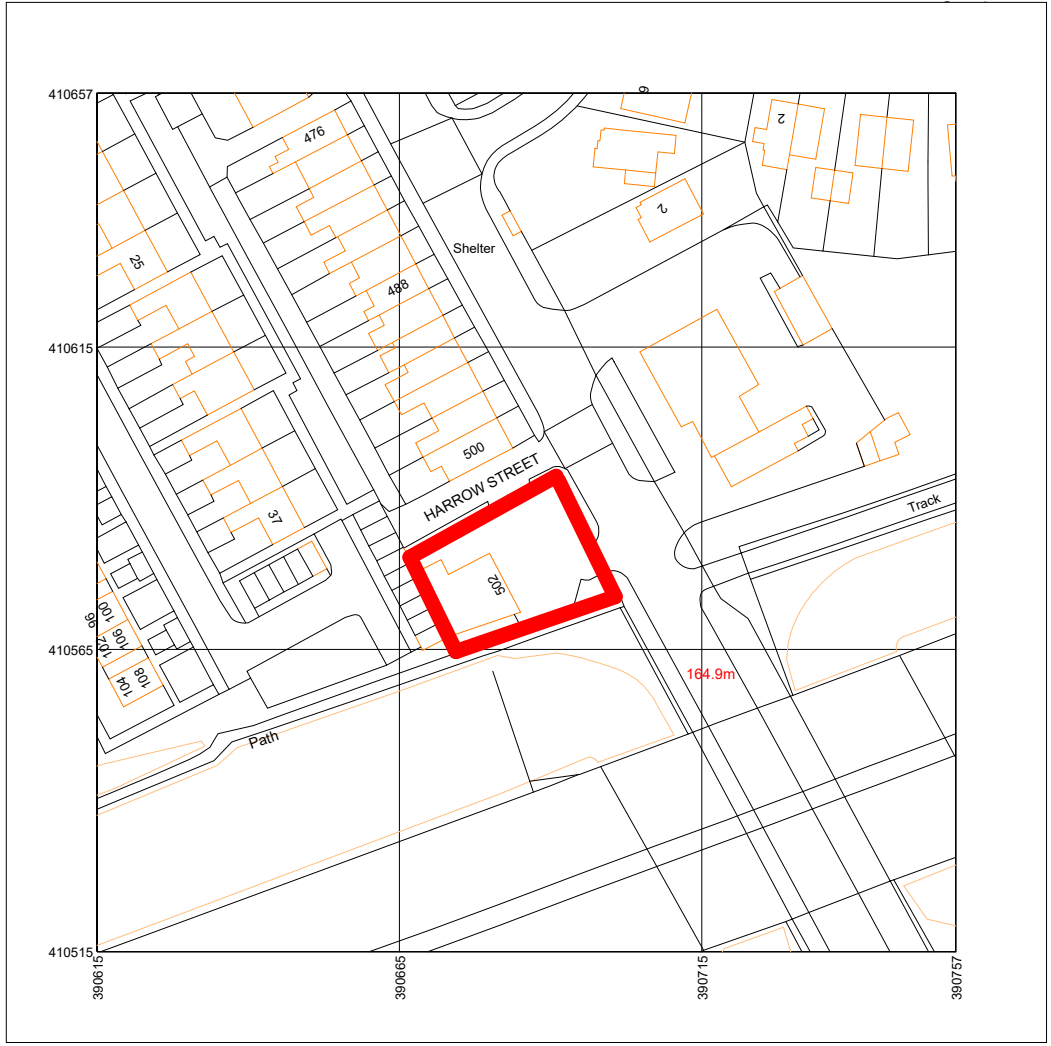

1 LOCATION PLAN
1 : 1250

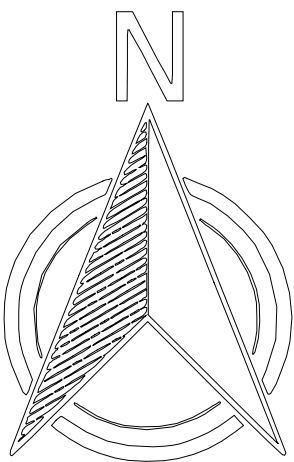

2 SITE PLAN
1 : 200

RED LINE INDICATING SITE BOUNDARY
502 OLDHAM RD, ROCHDALE OL11 2AT

Rev	Description	Date	Dr	App
original by	date created	19/10/22	by	by
NK			NK	



Enquiries@nkarchitectural.co.uk
☎ : 0161 818 7185
www.nkarchitectural.co.uk

19 HEXAGON CLOSE MANCHESTER, M9 8PN

client name OWNER			
project RETAIL UNIT - 502 OLDHAM RD, ROCHDALE OL11 2AT			
drawing SITE AND LOCATION PLAN			
computer file C:\Users\NKARLD\Dropbox\NKARCE\egene rochdale retail\ROCHDALE RETAIL UNIT - HARROW STREET.rvt		plot date	
project number 2022.0042.2721		scale As indicated @A1	
drawing number A105		rev	issue status
			PLANNING

This drawing is to be read in conjunction with all related drawings. All dimensions must be checked and verified on site before commencing any work or producing shop drawings. The originator should be notified immediately of any discrepancy. This drawing is copyright and remains the property of NK Architectural.