



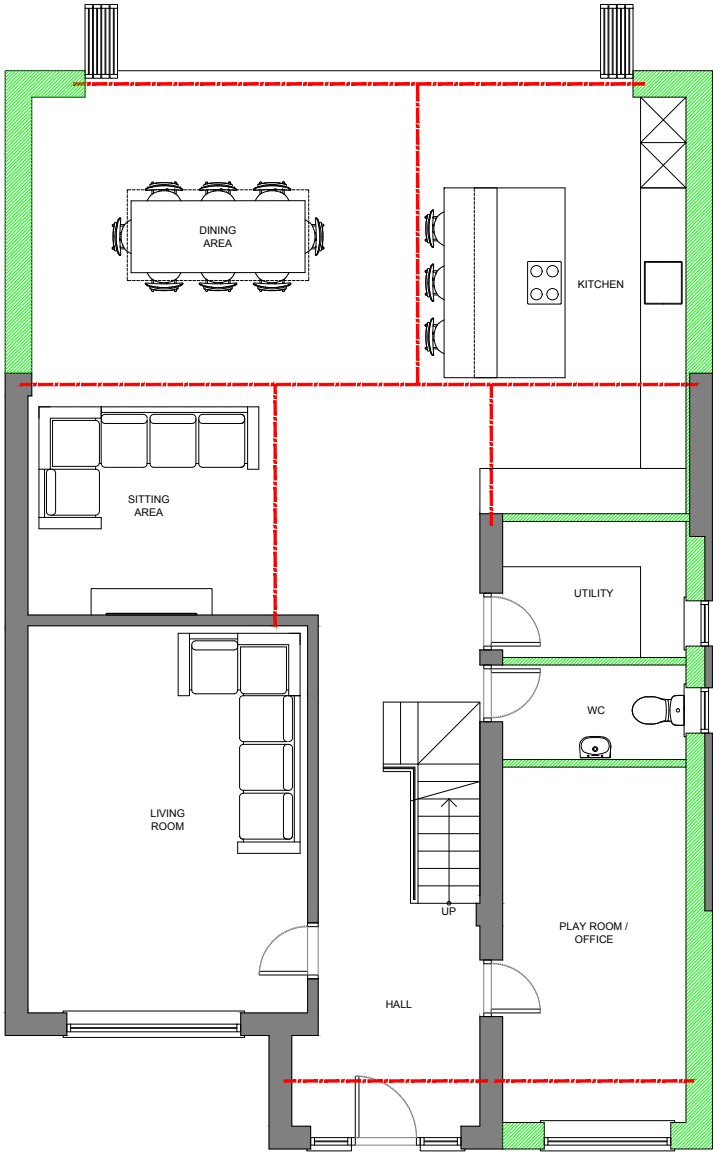

PROPOSED GROUND FLOOR PLAN

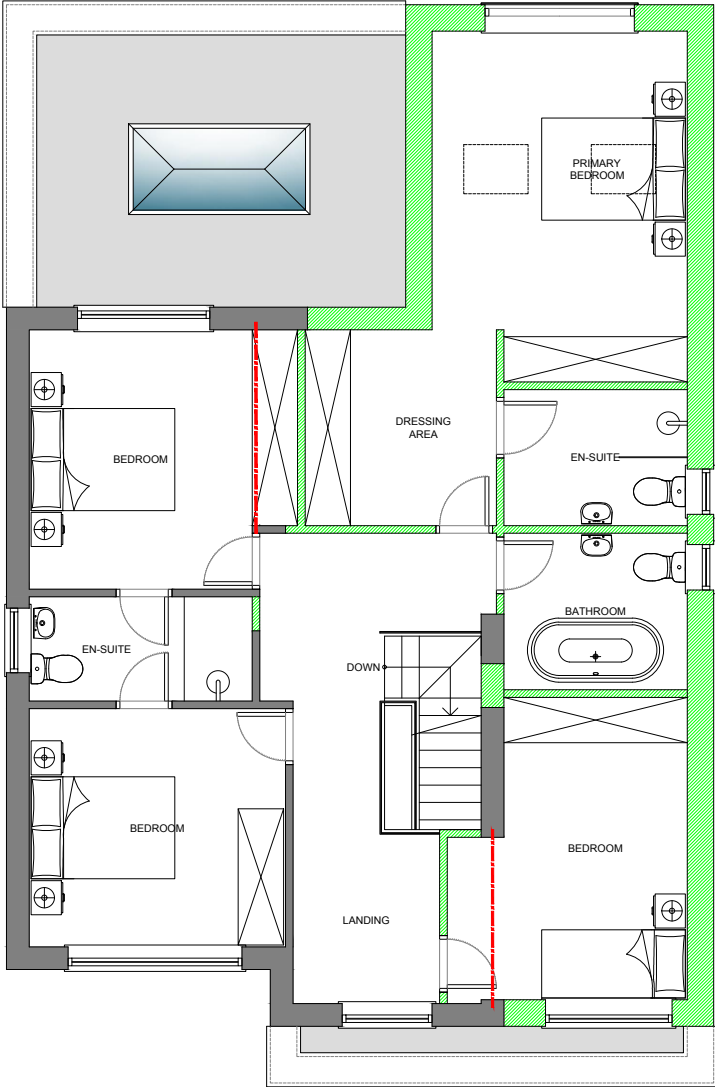

PROPOSED FIRST FLOOR PLAN

X	XXX	XXX	XXX	XXX
Rev	Date	Description	Rev By	Chk'd By
Drawing Title PROPOSED PLANS				
Job-Dwg No 044ROC-104				
Project Title EXTENSIONS WITH INTERNAL REMODEL AND OUTBUILDING 56 GLOUCESTER AVENUE HEYWOOD ROCHDALE OL10 2PY				
Client MR. HANNON				
Status PLANNING				
Scale 1:100		Drawing Size A3		
Date 04/23				