


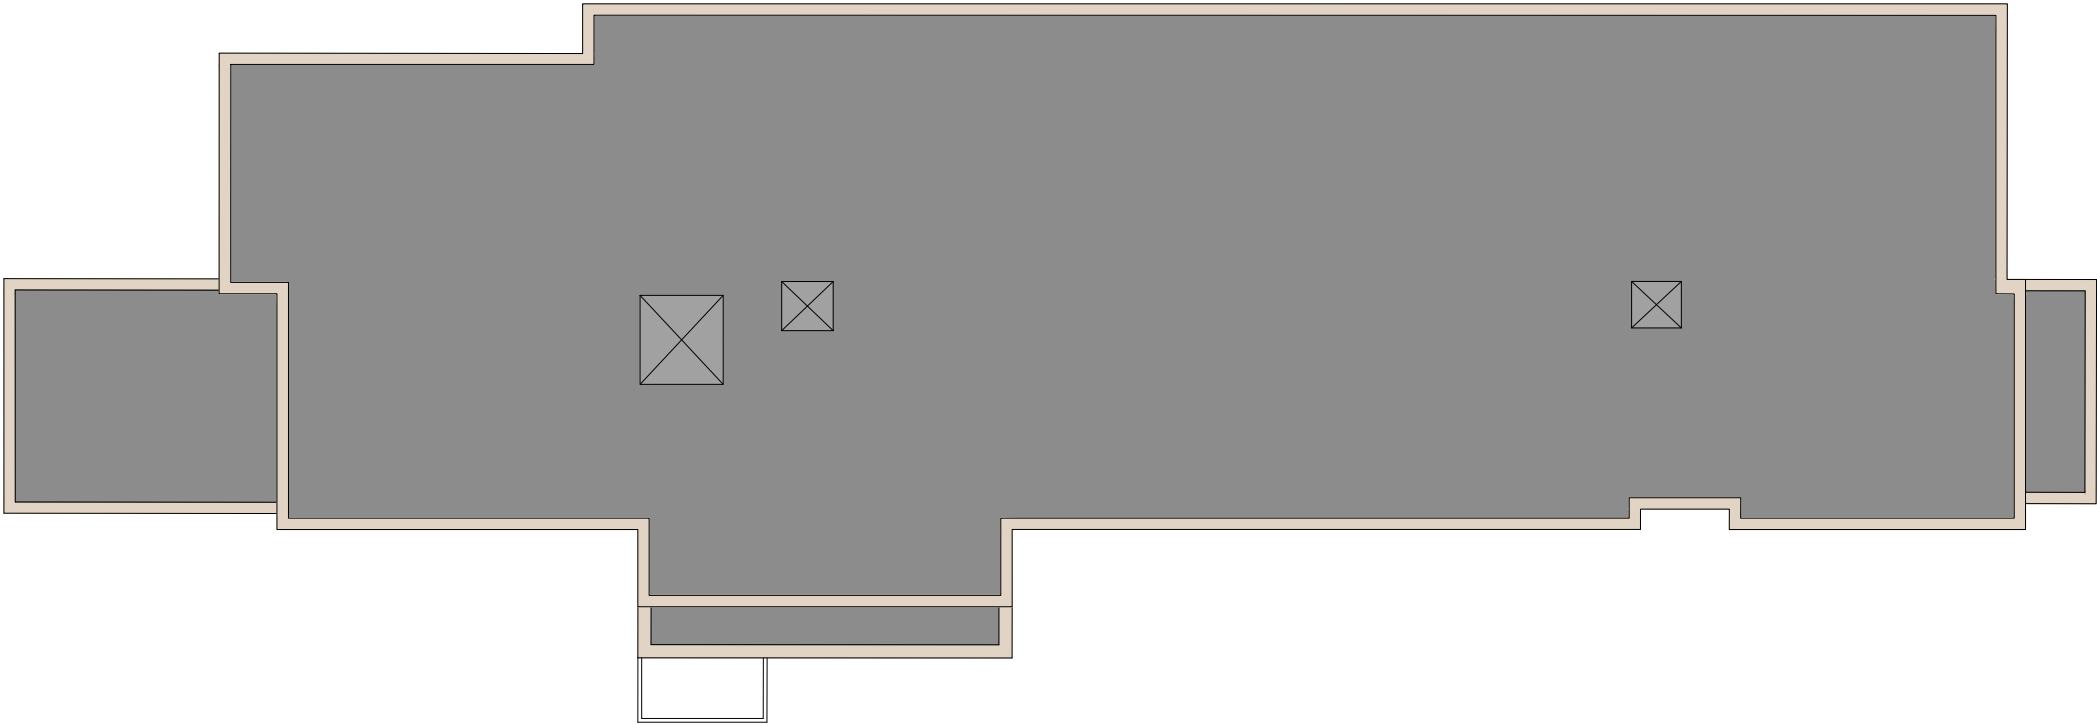

proposed roof plan

Casey Group
Residential Development
Brown Street
Littleborough

Proposed Roof Plan

work to figured dimensions

© CJ Partnership owns the copyright of this design / drawing which must not be reproduced in whole or in part without the written permission of CJ Partnership

contract no

3601 08

drawn by
PDC

drawing no

date
October 2021

revision

scale @ A3
1:200

planning

Revisions:
A.

Blue Pit Mill Queensway
Castleton Rochdale OL11 2PG

+44 (0)1706 631347
info@cjpartnership.com
www.cjpartnership.com

