


Do not scale from this drawing

PLANNING


Do not scale from the drawings. Use figured dimensions only. The contractor is requested to check all dimensions on site prior to work beginning. Any discrepancies within the drawings should be reported prior to commencement of works. It is assumed that all works on this drawing will be carried out by a competent contractor, working where appropriate to an approved method statement.

This drawing is copyright and owned by Whitebox Architecture and is for use on this site only, unless contractually stated otherwise.

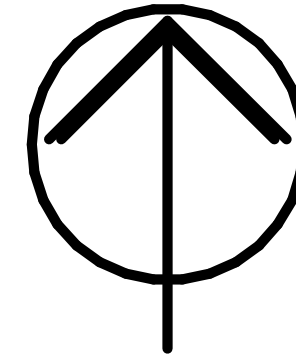

Ordnance Survey, (c) Crown Copyright 2022. All rights reserved. Licence number 100022432

 Site Location Plan
1 : 1250

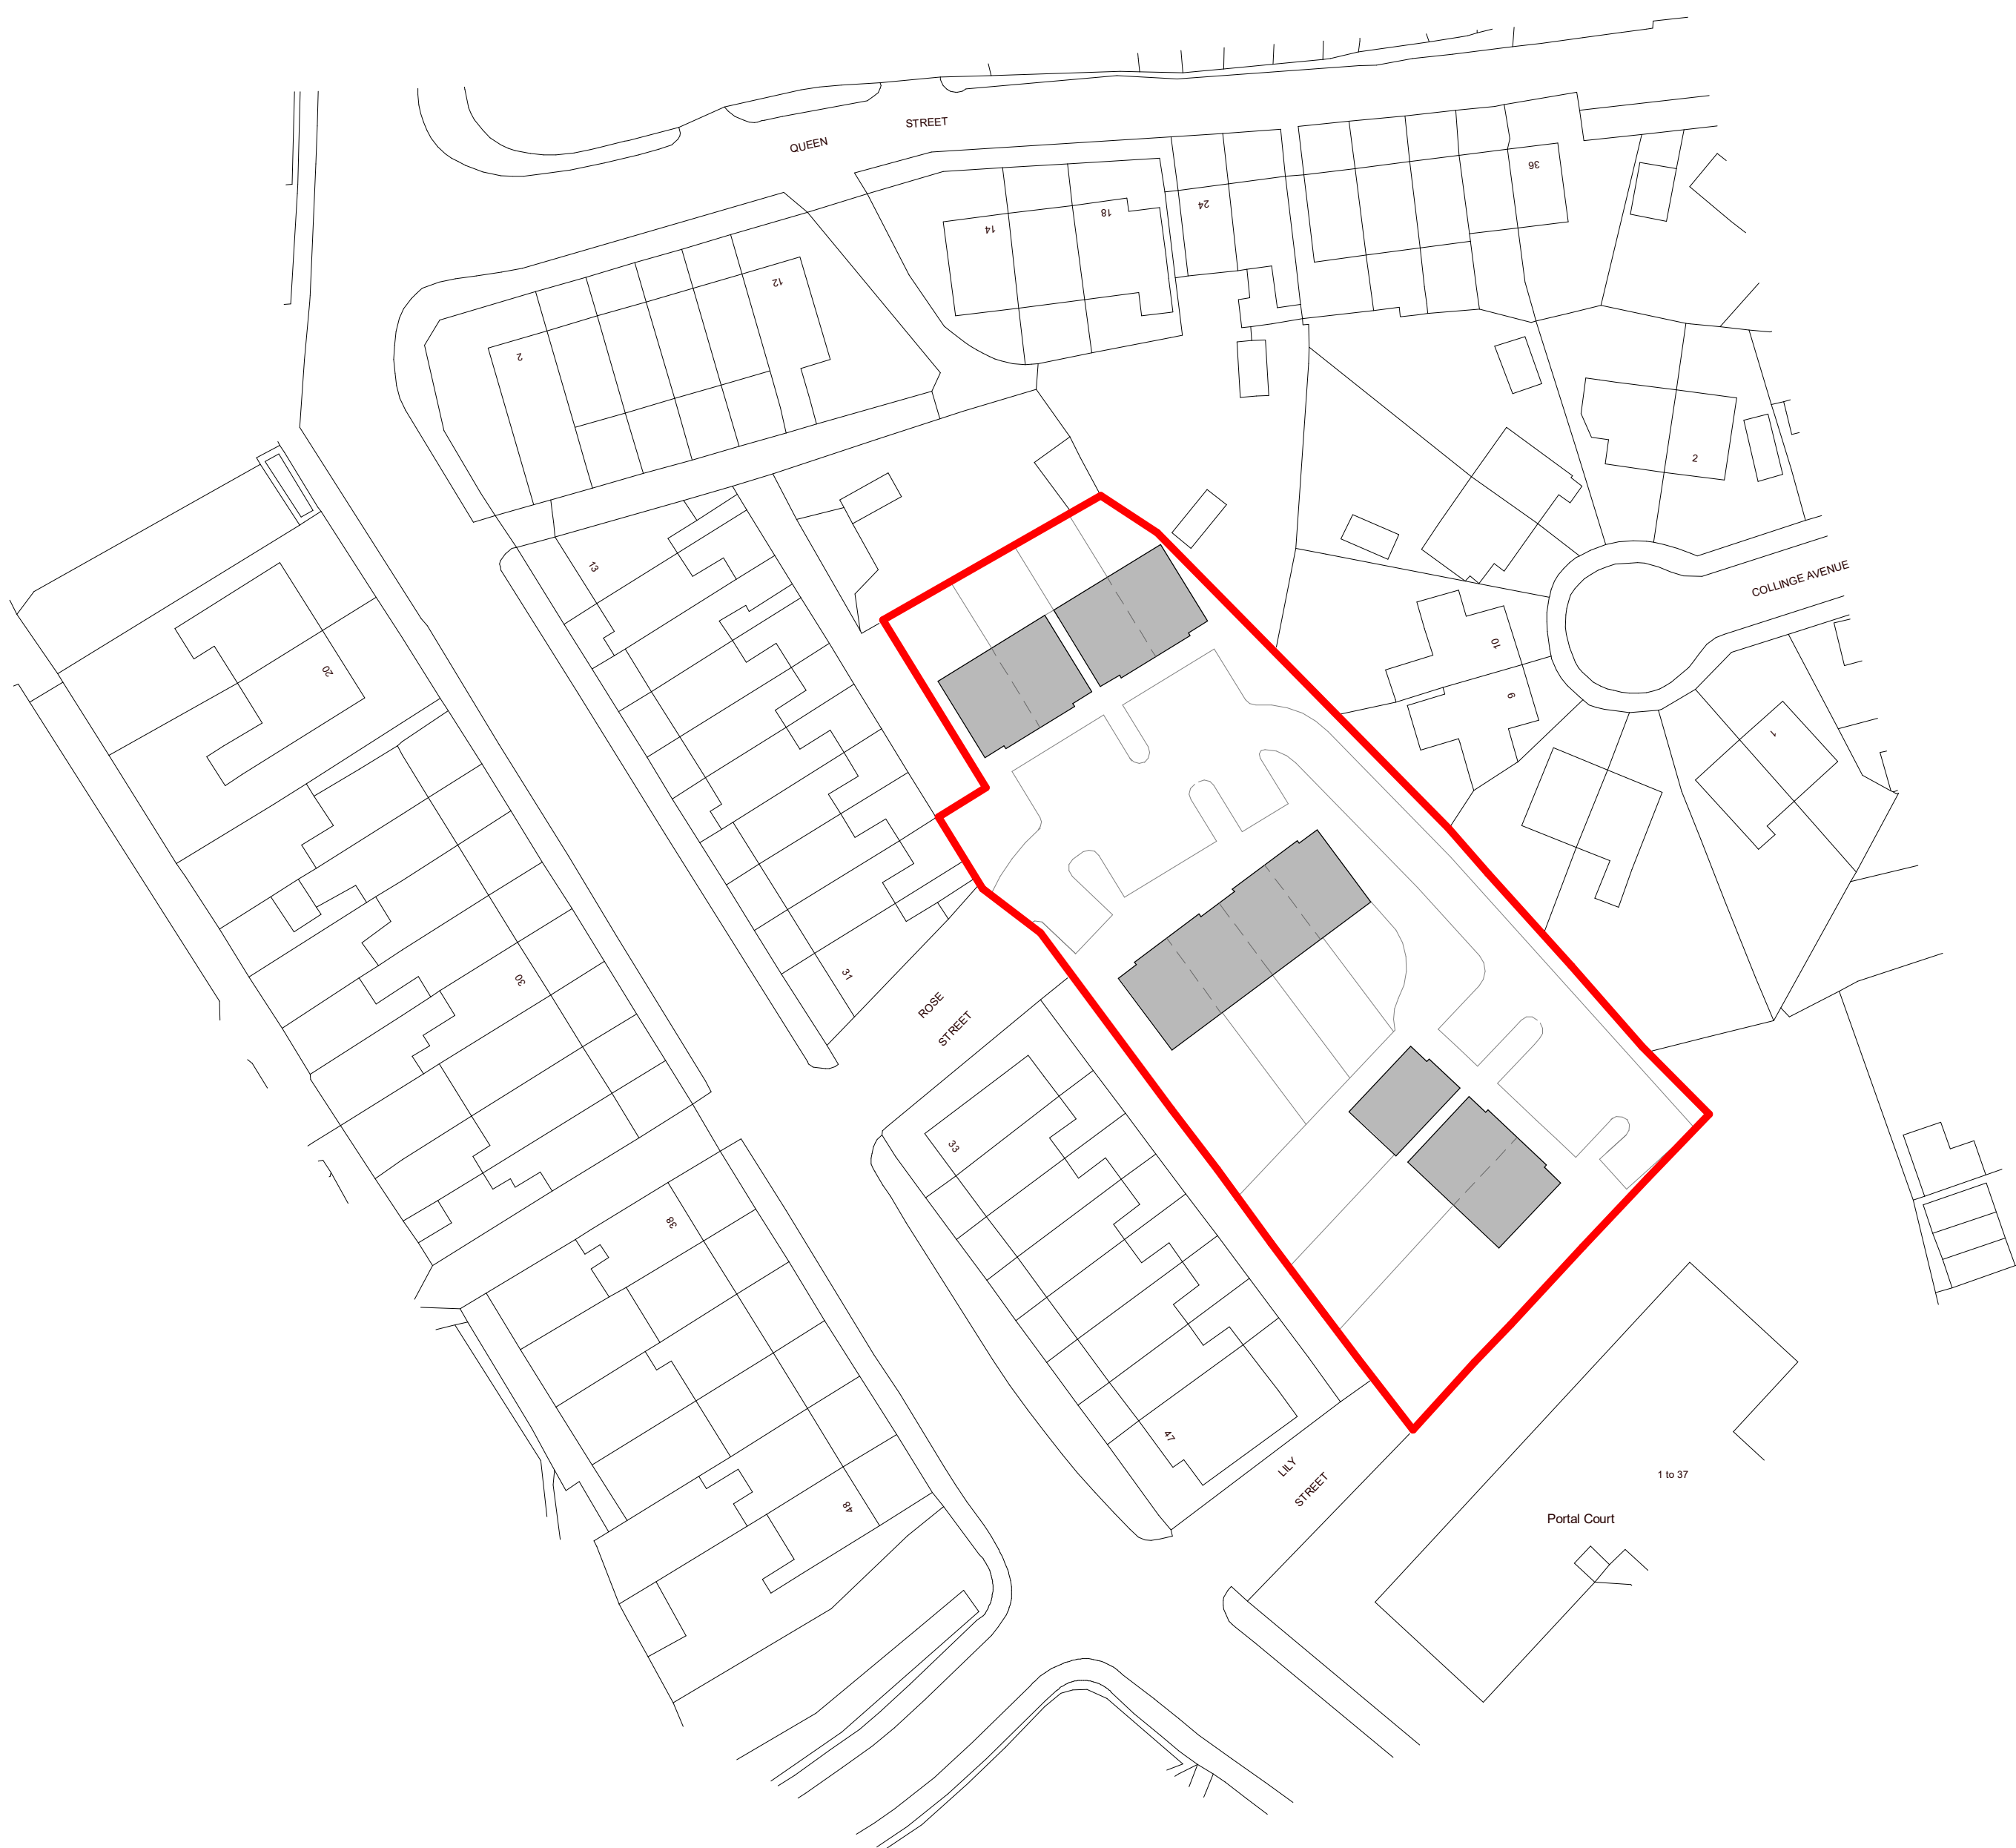

Ordnance Survey, (c) Crown Copyright 2022. All rights reserved. Licence number 100022432

 Proposed Block Plan
1 : 500[illegible]

WhiteBox Architecture

RIBA Architects & Interior Designers

studio@whiteboxarchitecture.com//www.whiteboxarchitecture.com

8 Church Hill,
Knutsford,
WA16 6DH

t: +44 1565 754 500

project

project
Middleton

drawing title

Site Plans

scale	date	drawn	checked
As	09/05/22	JC	IS
indicated@A1	drawing number		revision

2693


01

Do not scale from this drawing

PLANNING

Do not scale from the drawings. Use figured dimensions only. The contractor is requested to check all dimensions on site prior to work beginning. Any discrepancies within the drawings should be reported prior to commencement of works. It is assumed that all works on this drawing will be carried out by a competent contractor, working where appropriate to an approved method statement.

This drawing is copyright and owned by Whitebox Architecture and is for use on this site only, unless contractually stated otherwise.

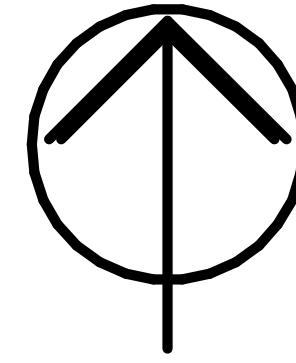

Key

-  - Bin Store Location
-  - Bin Collection Location
-  - EV Charging point

 **Proposed Landscaping Plan**
1 : 200

BIN STORE PRECEDENT

[illegible]

WhiteBox Architecture

RIBA Architects & Interior Designers

studio@whiteboxarchitecture.com//www.whiteboxarchitecture.com

8 Church Hill,
Knutsford,
WA16 6DH

t: +44 1565 754 500

project
Middleton

drawing title

Proposed Landscaping Plan

scale	date	drawn	checked
As	07/15/22	JC	IS
indicated@A1	drawing number		revision

2693


03

Do not scale from this drawing


PLANNING

Do not scale from the drawings. Use figured dimensions only. The contractor is requested to check all dimensions on site prior to work beginning. Any discrepancies within the drawings should be reported prior to commencement of works. It is assumed that all works on this drawing will be carried out by a competent contractor, working under



This drawing is copyright and owned by Whitebox Architecture and is for use on this site only, unless contractually stated otherwise.

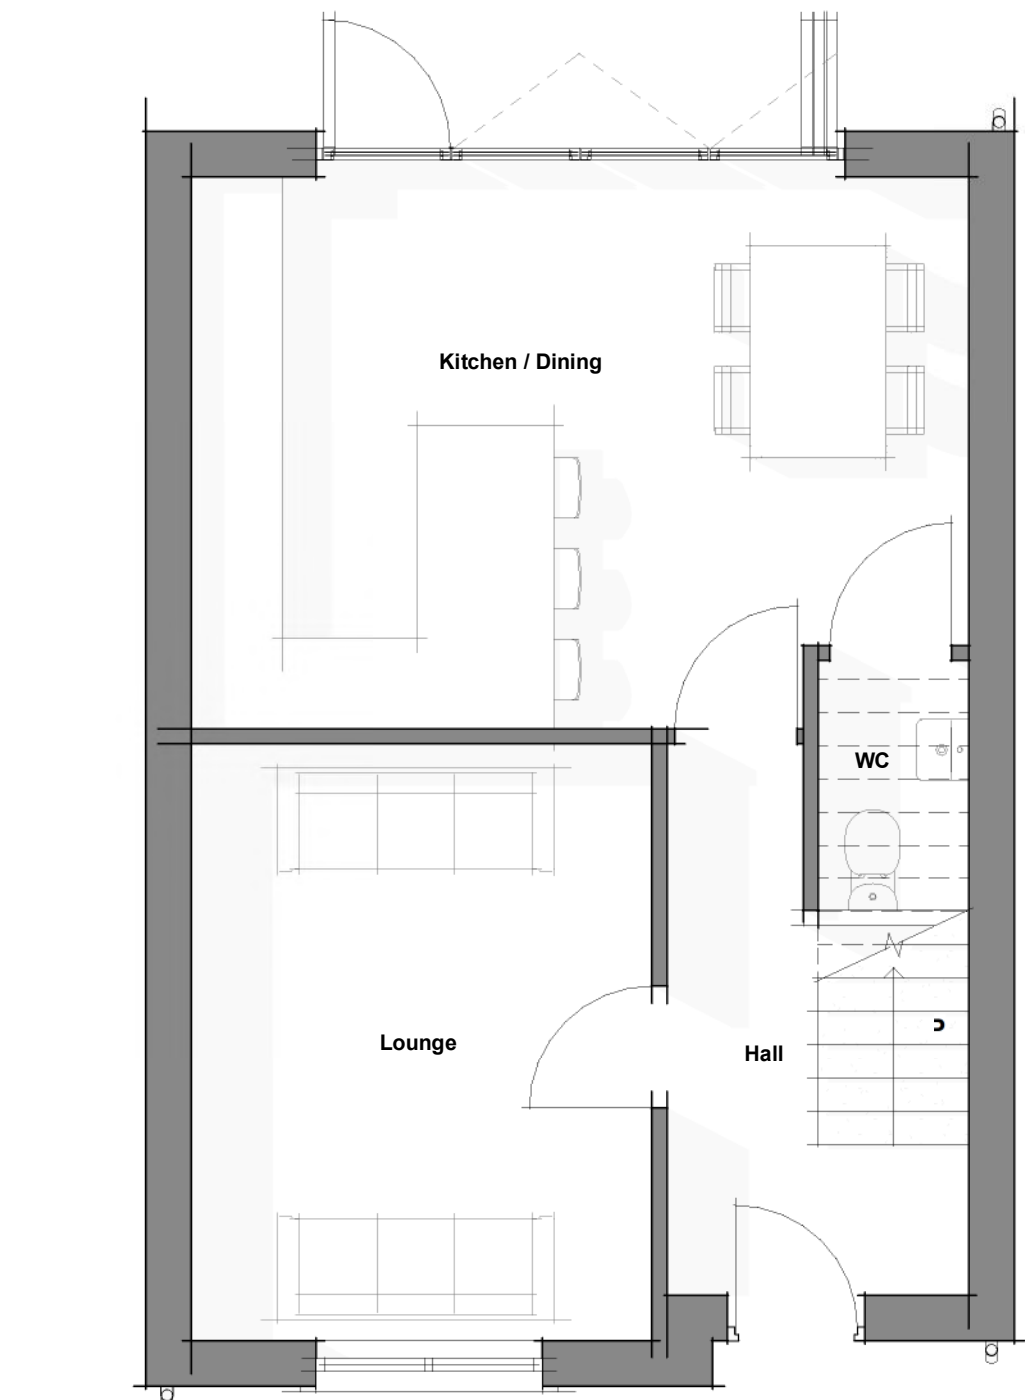


 **Proposed Ground Floor Plan**
1 : 50

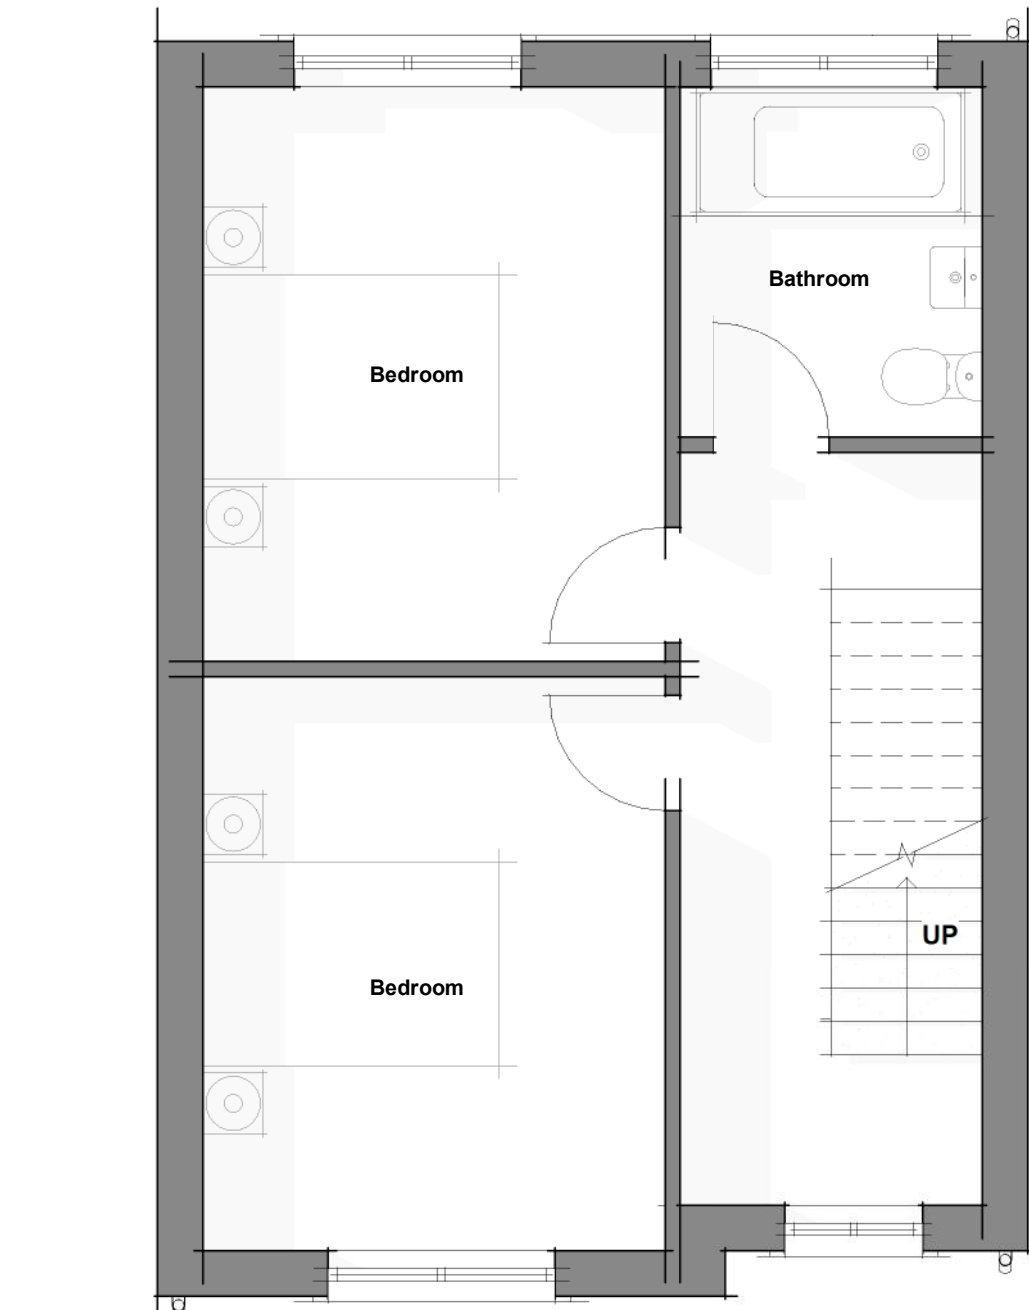

 Proposed First Floor Plan
1 : 50

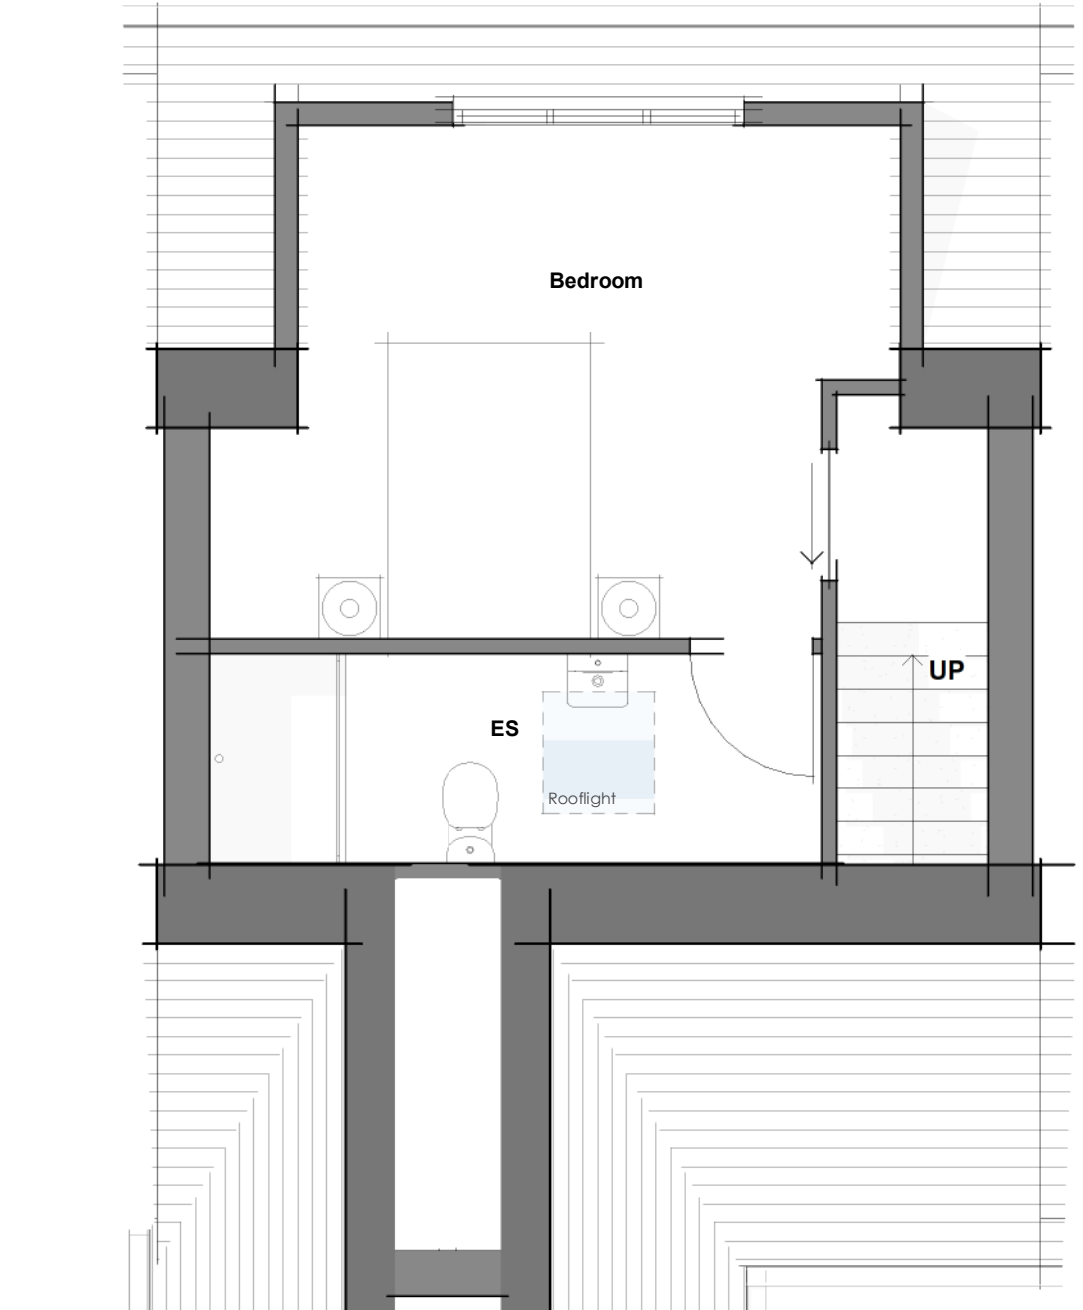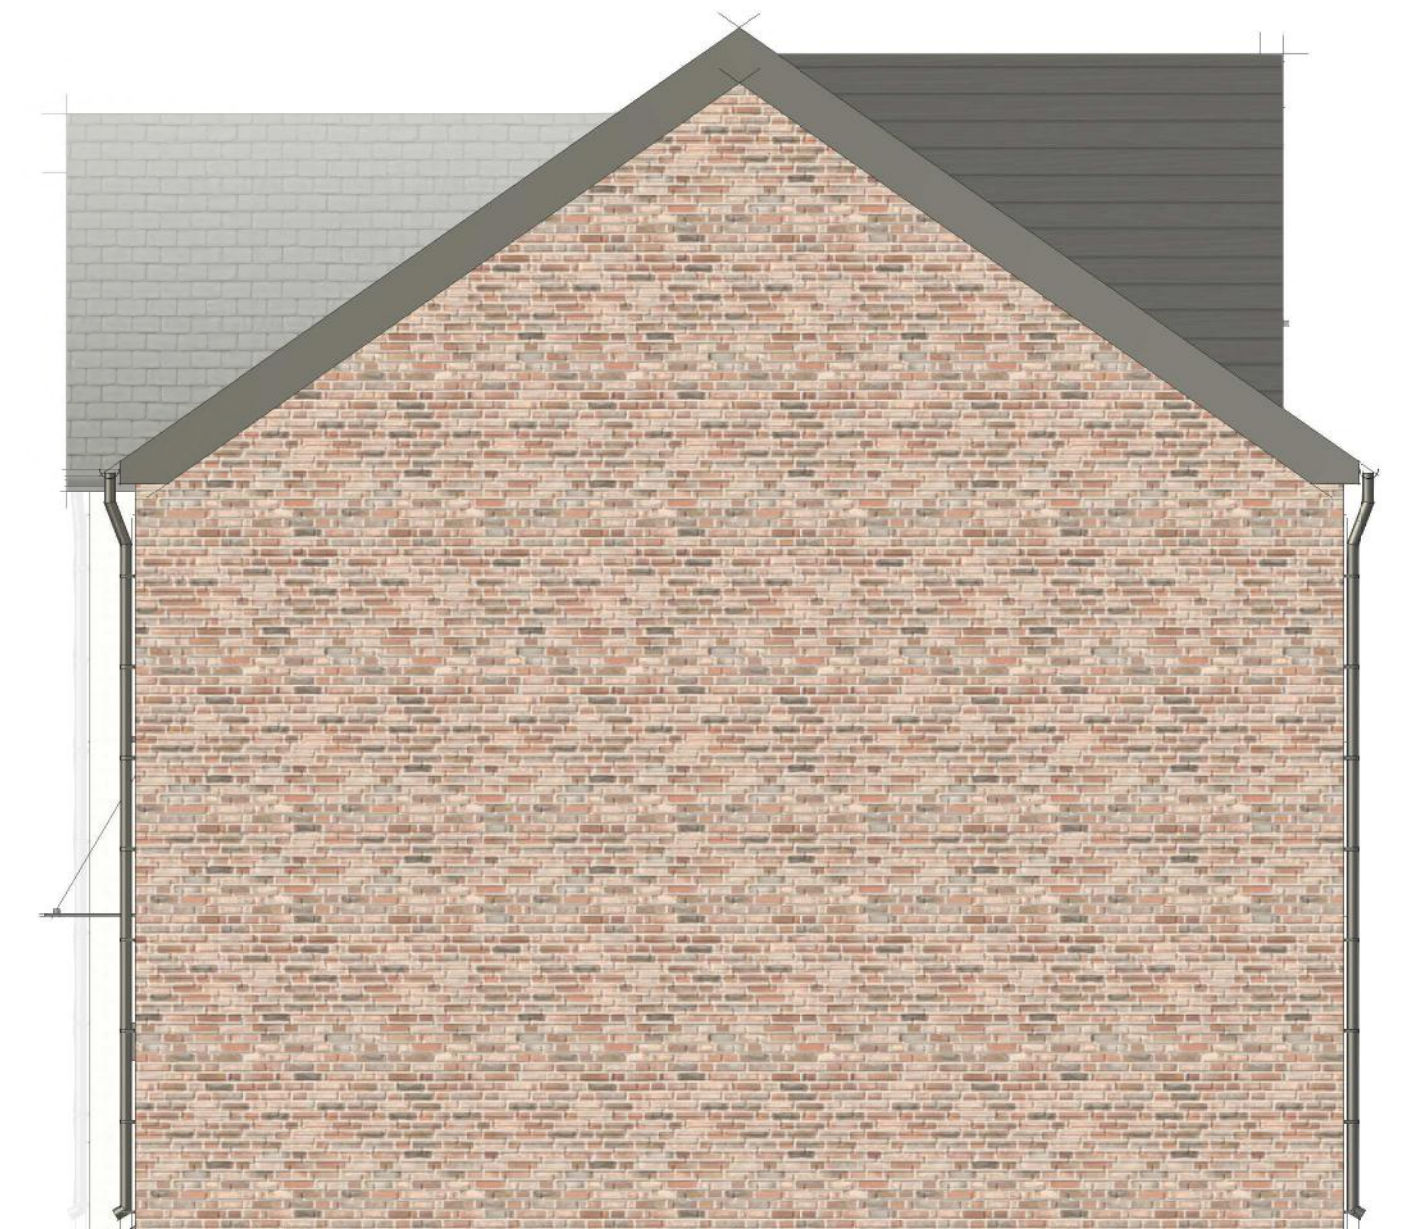 **Proposed Second Floor Plan**
1 : 50
Proposed Front Elevation
 1 : 50 **Proposed Rear Elevation**
1 : 50

 Proposed Side Elevation
1 : 50

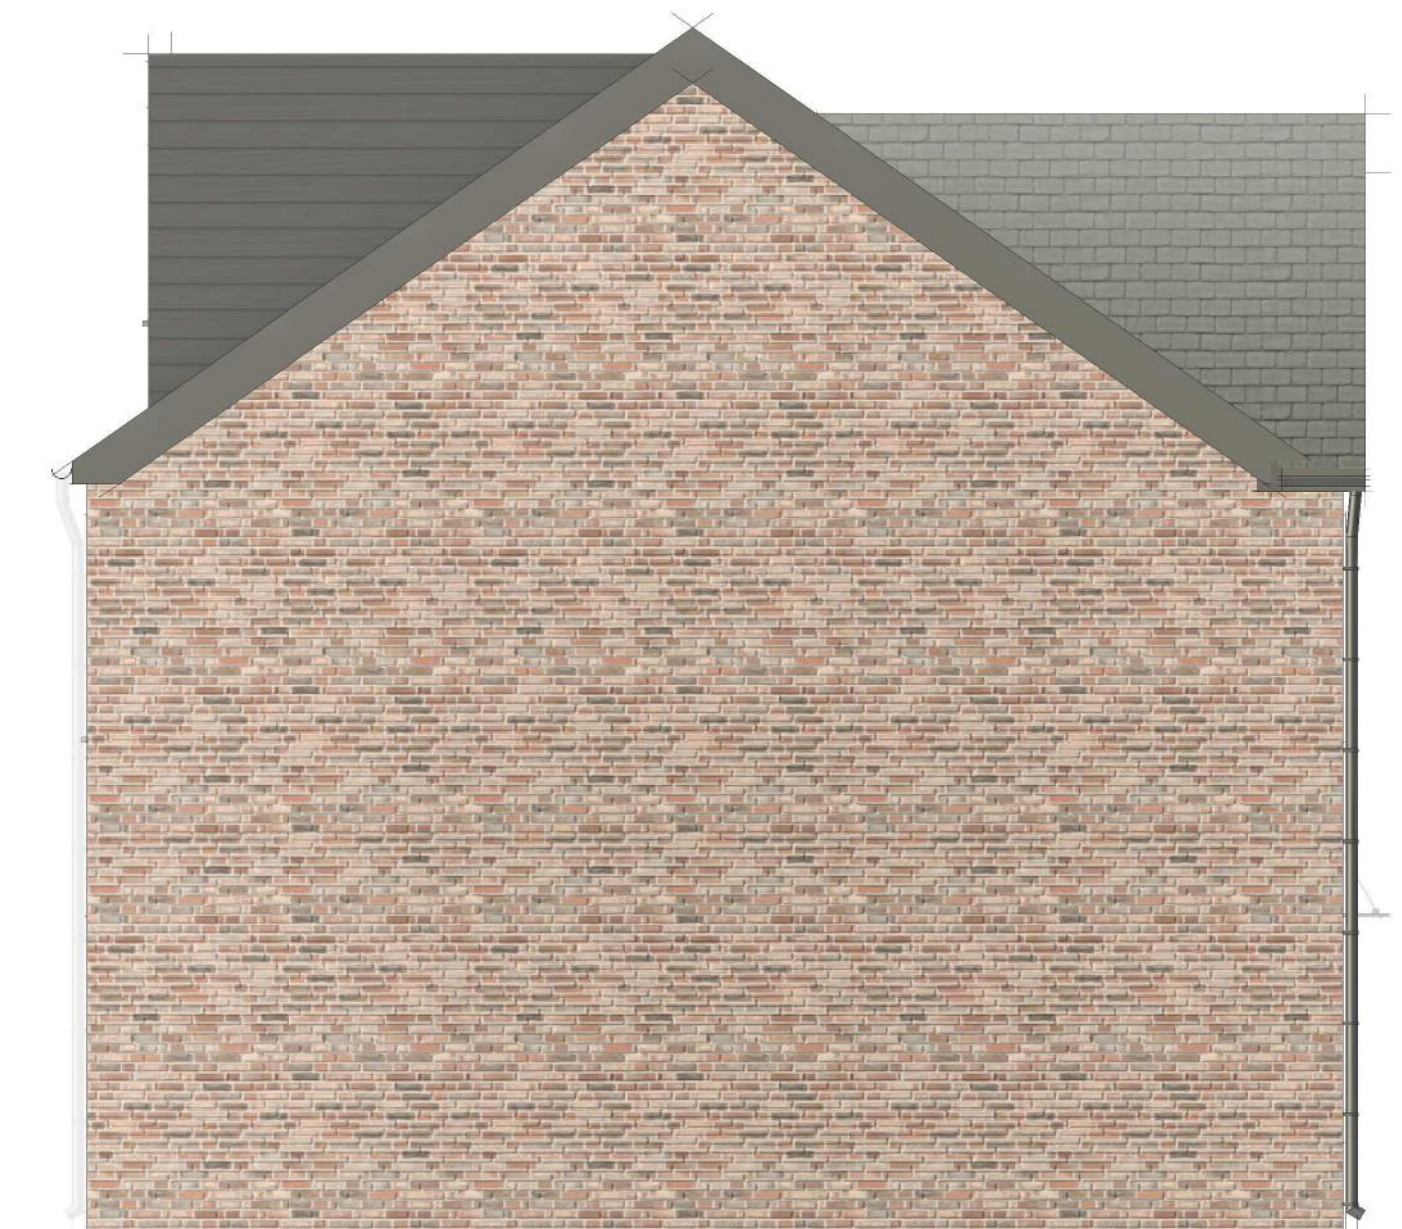
Proposed Side_Elevation
 1 : 50[illegible]

WhiteBox Architecture

RIBA Architects & Interior Designers

studio@whiteboxarchitecture.com//www.whiteboxarchitecture.com

8 Church Hill,
Knutsford,
WA16 6DH

t: +44 1565 754 500

project
Middleton

drawing title

Proposed Plans & Elevations

scale	date	drawn	checked
1 : 50@A1	09/02/22	JC	IS
job number	drawing number	revision	

2693

05

Do not scale from this drawing

PLANNING

Do not scale from the drawings. Use figured dimensions only. The contractor is requested to check all dimensions on site prior to work beginning. Any discrepancies within the drawings should be reported prior to commencement of works. It is assumed that all works on this drawing will be carried out by a competent contractor, working where appropriate to an approved method statement.

This drawing is copyright and owned by Whitebox Architecture and is for use on this site only, unless contractually stated otherwise.

[illegible]

WhiteBox Architecture

RIBA Architects & Interior Designers

studio@whiteboxarchitecture.com//www.whiteboxarchitecture.com

8 Church Hill,
Knutsford,
WA16 6DH

t: +44 1565 754 500

project

Middleton

drawing title

Street Scape Elevations

scale	date	drawn	checked
-------	------	-------	---------

1 : 100@A1	09/07/22	JC	IS
------------	----------	----	----

job number drawing number revision

3493 04

2075 06  creativecommons.org/licenses/by-nc-sa/4.0/

© whitebox architecture