




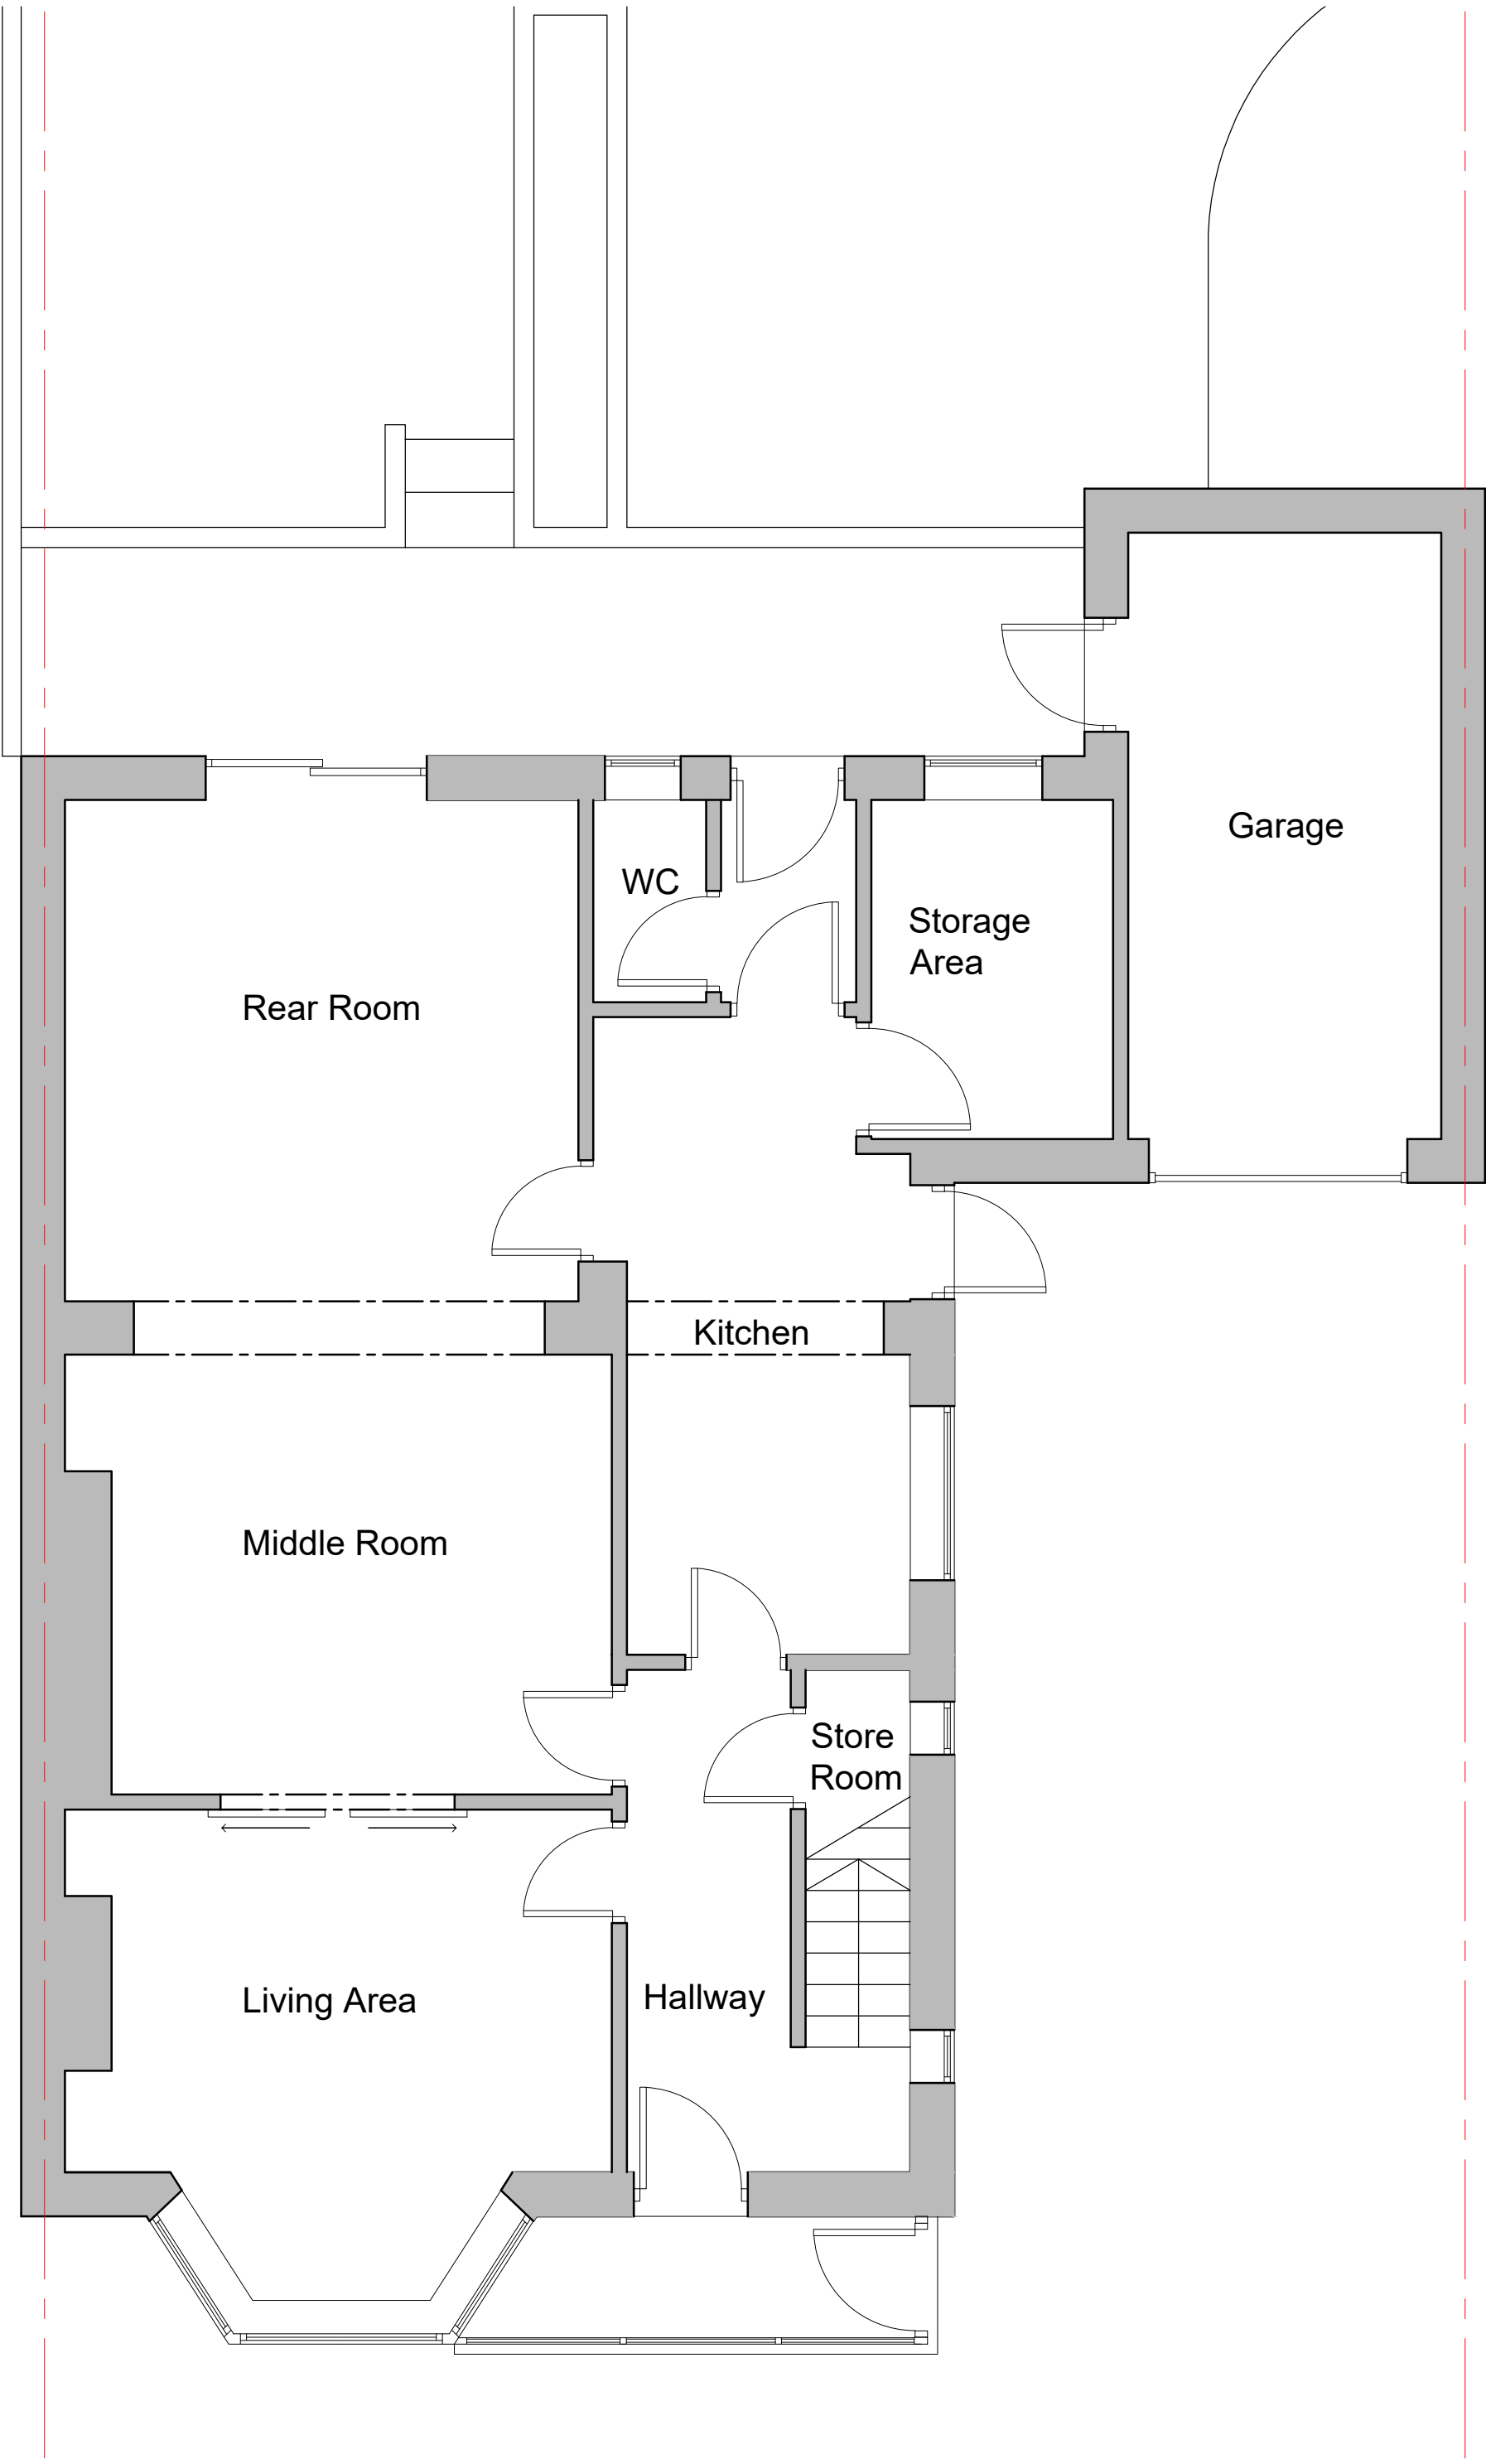


Proposed Ground Floor Plan
scale 1:50

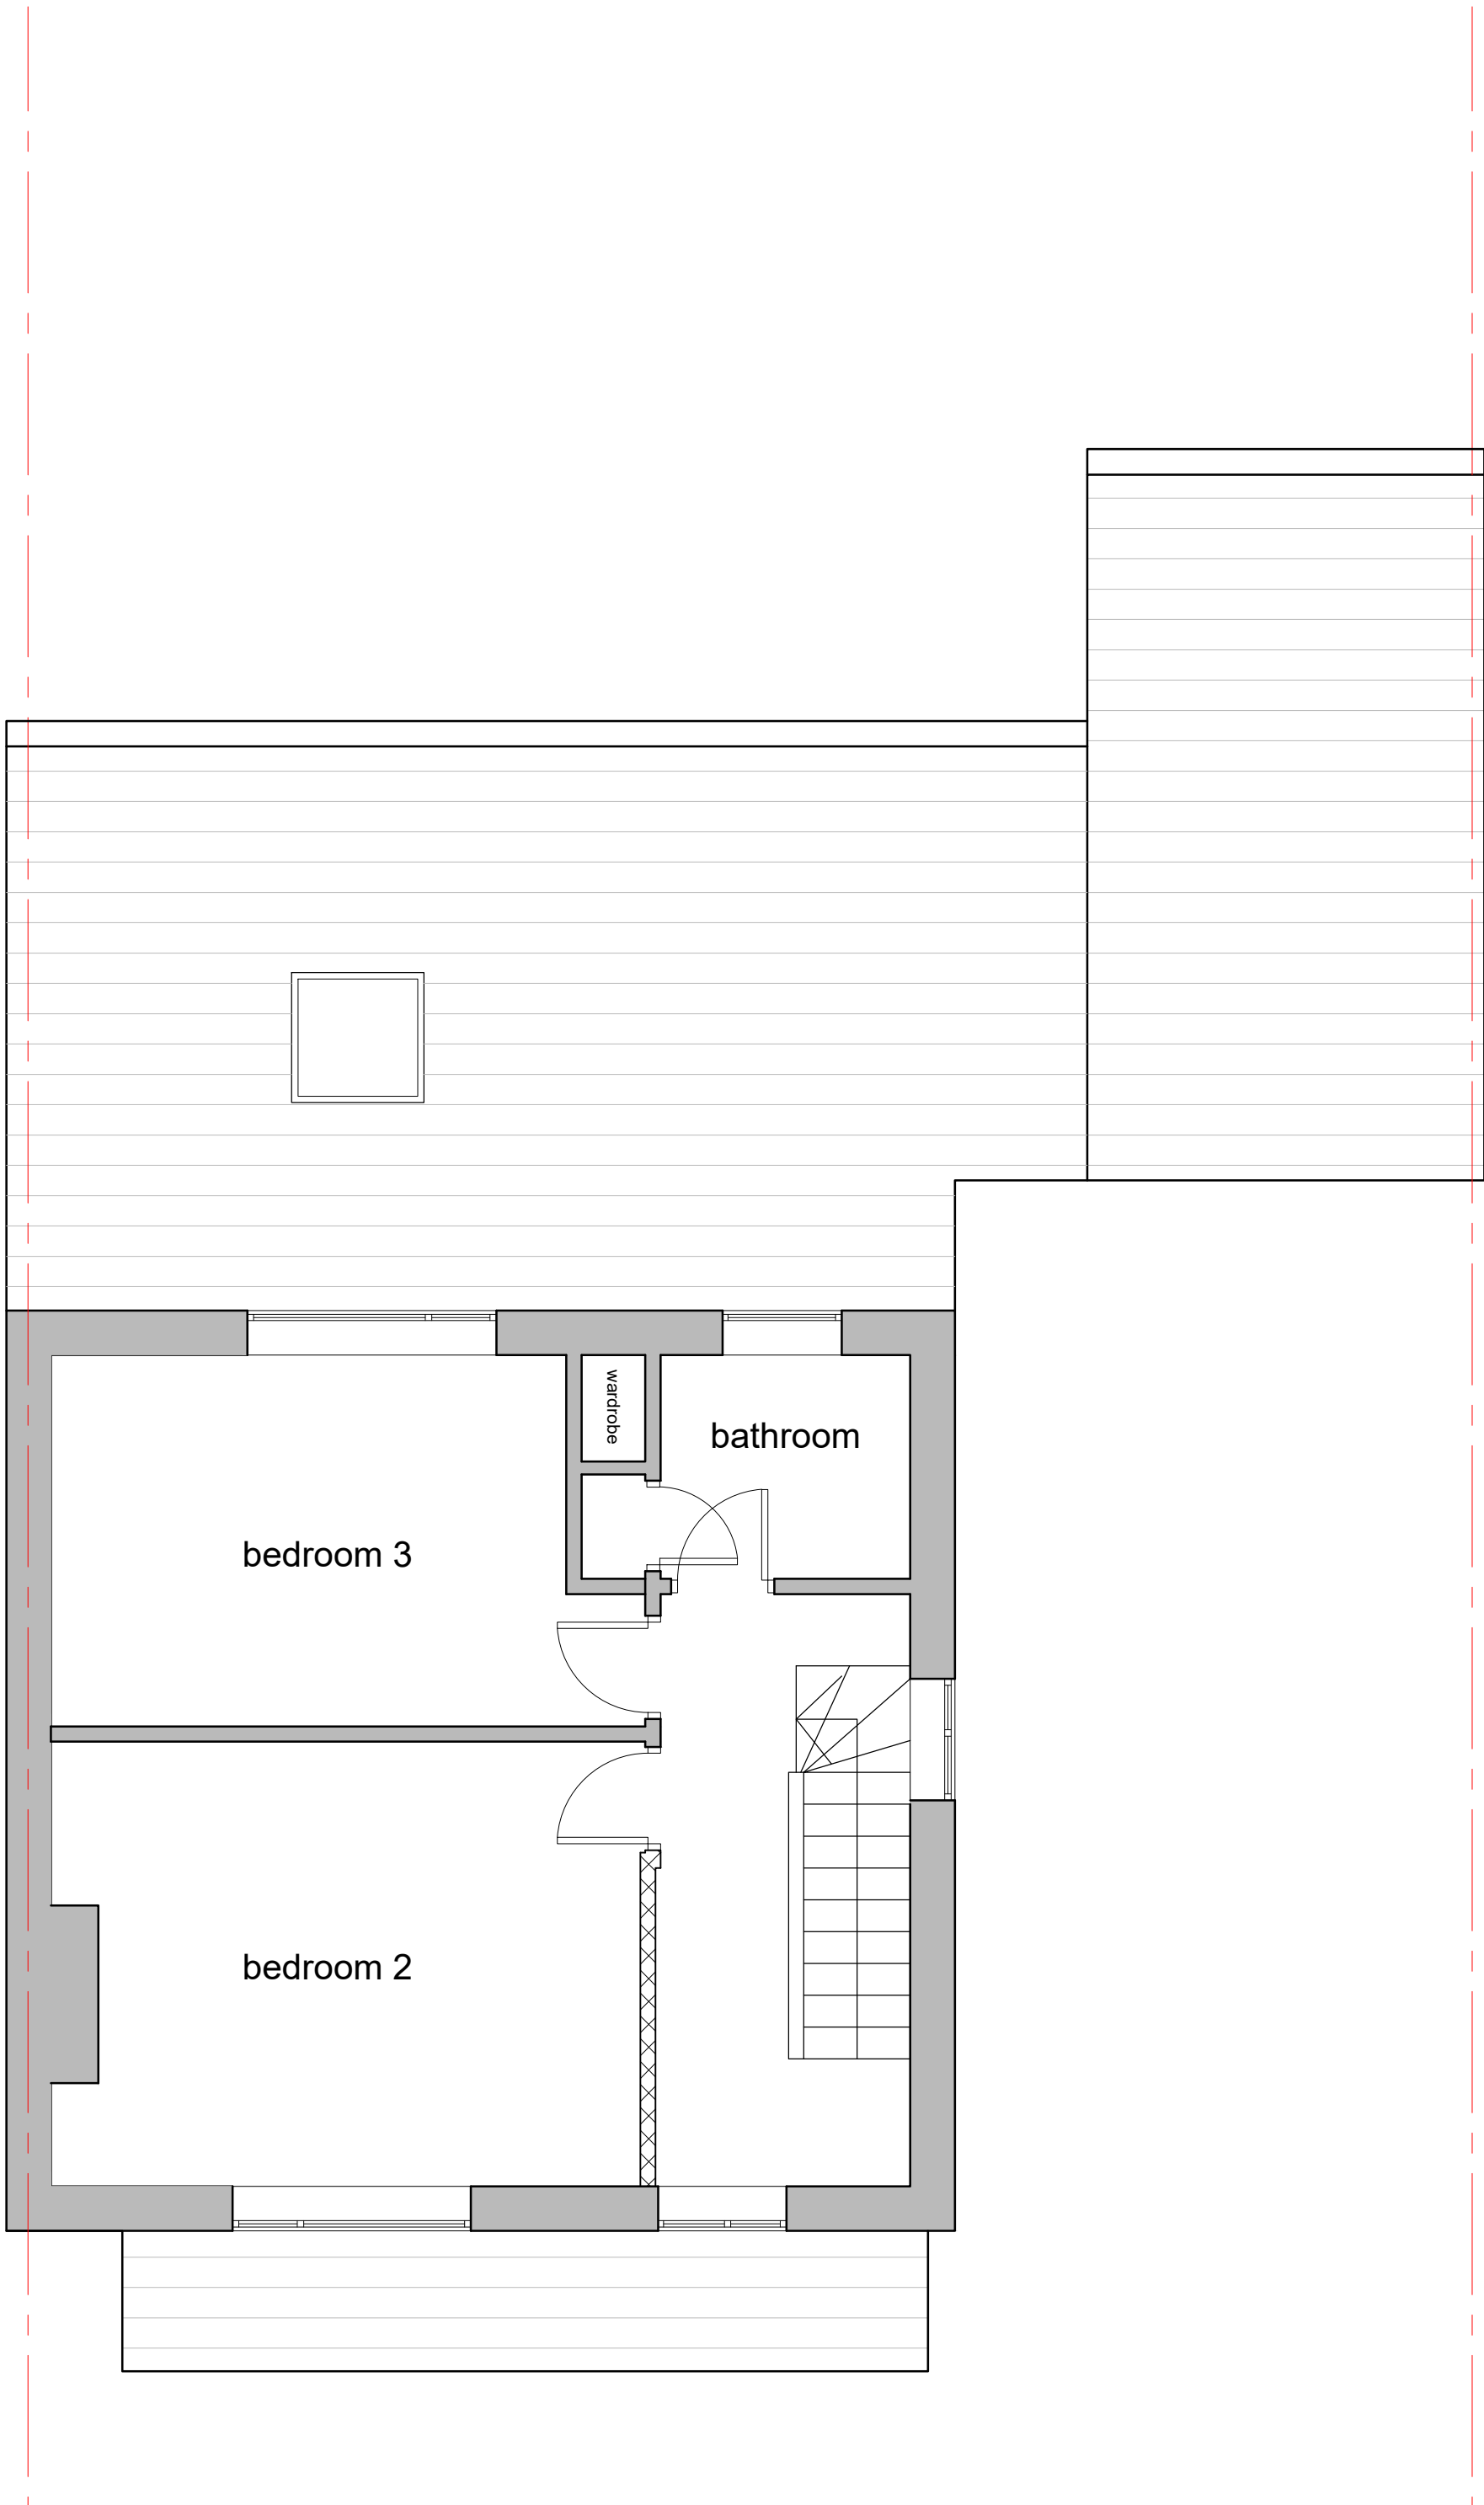

Proposed First Floor Plan
scale 1:50

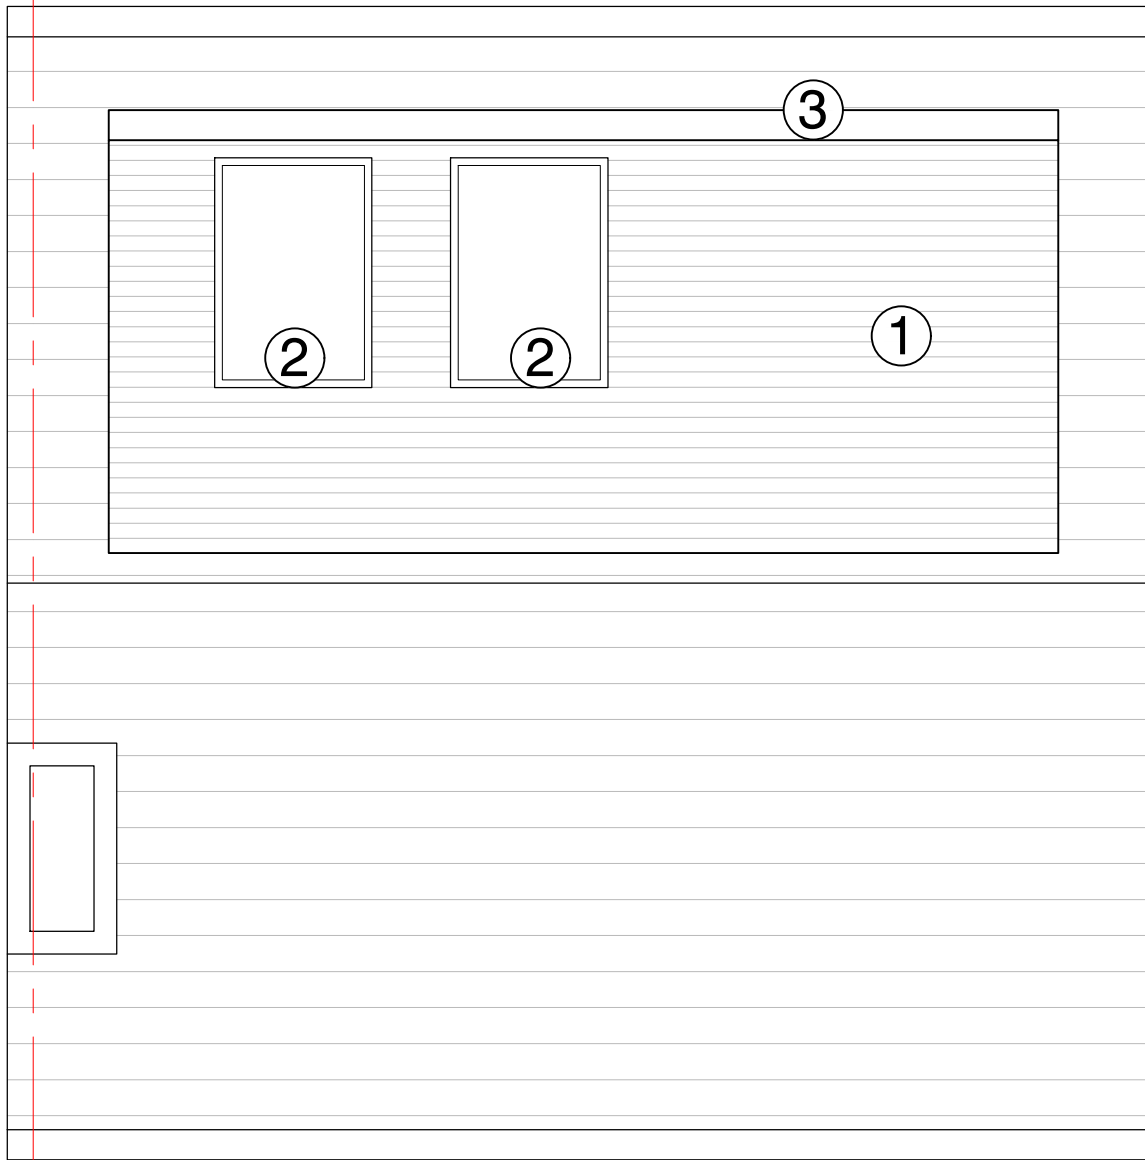

Proposed Roof Plan
scale 1:50

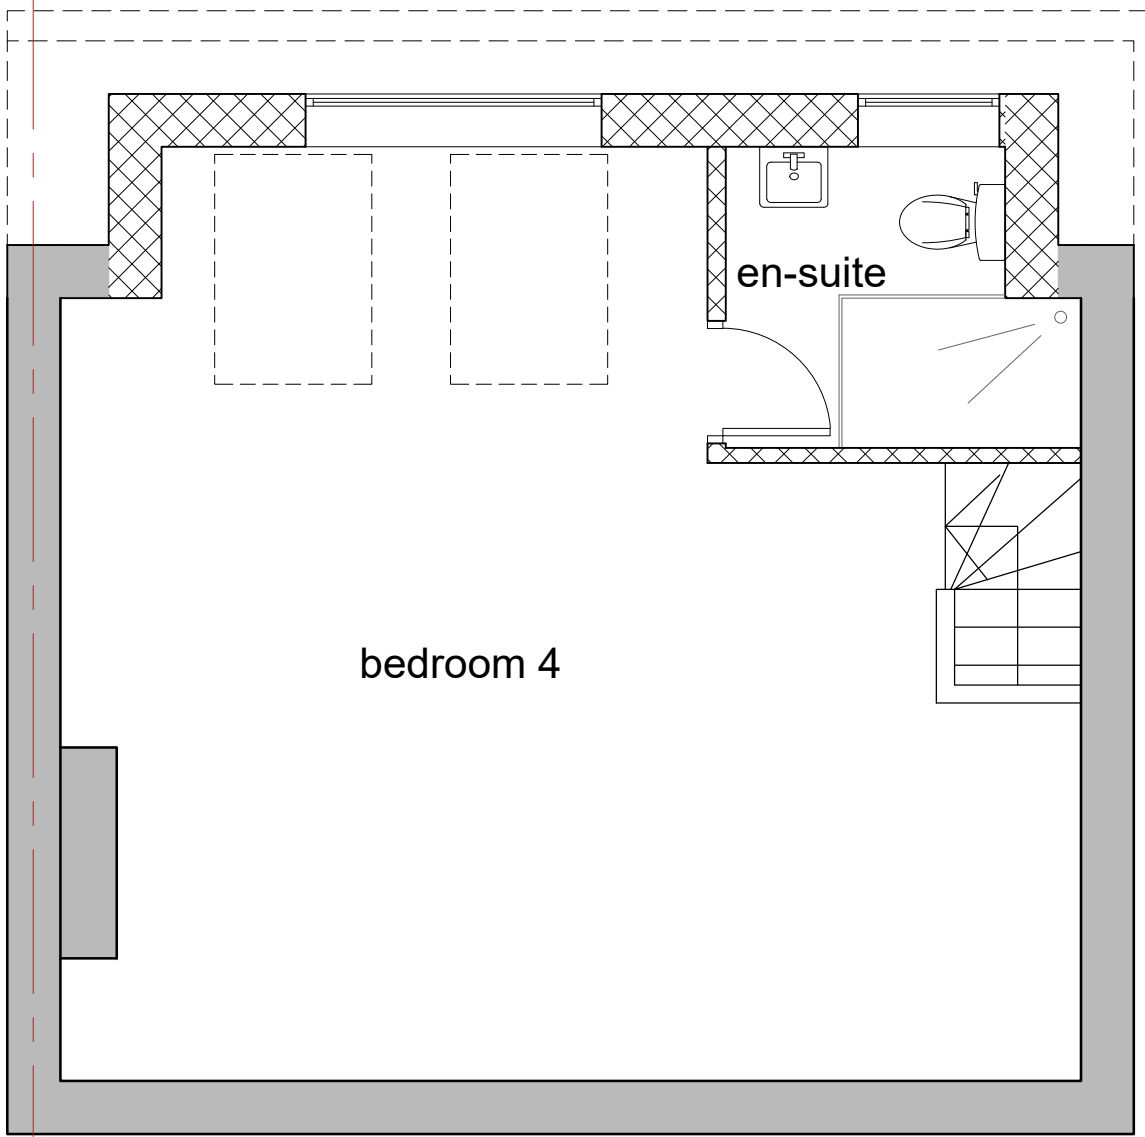

Proposed Attic Floor Plan
scale 1:50

Existing

Proposed

- 1 Interlocking vertical hung tiles to match existing roof tiles
- 2 White UPVC double glazed window/door assembly to match existing
- 3 Black UPVC fascia board to match existing

IMPORTANT NOTES: Do Not Scale from this Drawing. Use Figured Dimensions Only.

DRAWING STATUS:

PLANNING

REVISION
REV A
REV B

DATE
22.02.23
25.09.23

DESCRIPTION
Site plan and existing elevations amended
Material and attic floor plan amendment

FOOTPRINT DESIGN

E: info@footprintdesign.net
W: www.footprintdesign.net

CLIENT: MR SAIF MAHMOOD

SCALE: 1:50@A1

DATE: 13.12.22

PROJECT: 87 KINGSWAY, ROCHDALE

DRAWING TITLE: PROPOSED PLANS

DRAWING NO: A084_L(00)005