



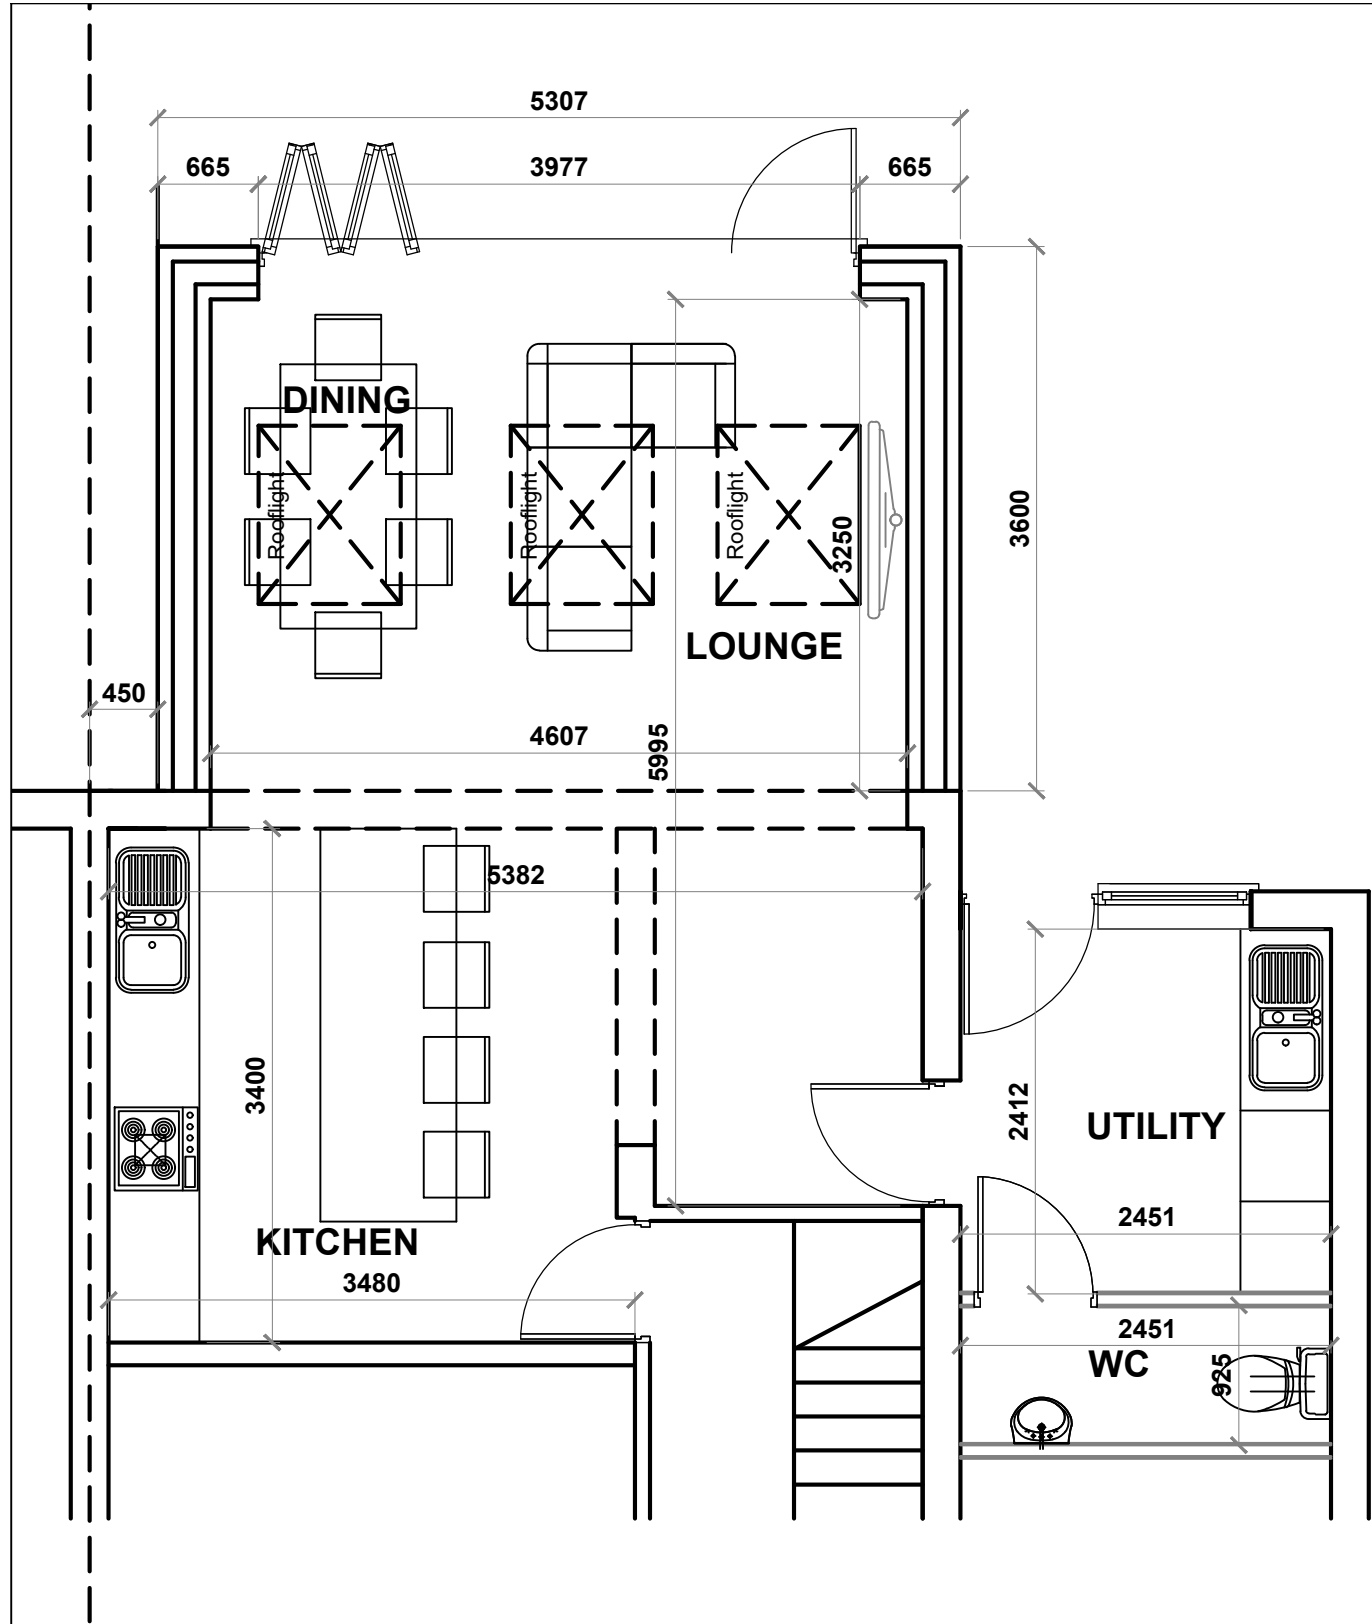


PROPOSED GROUND FLOOR PLAN 1 : 50

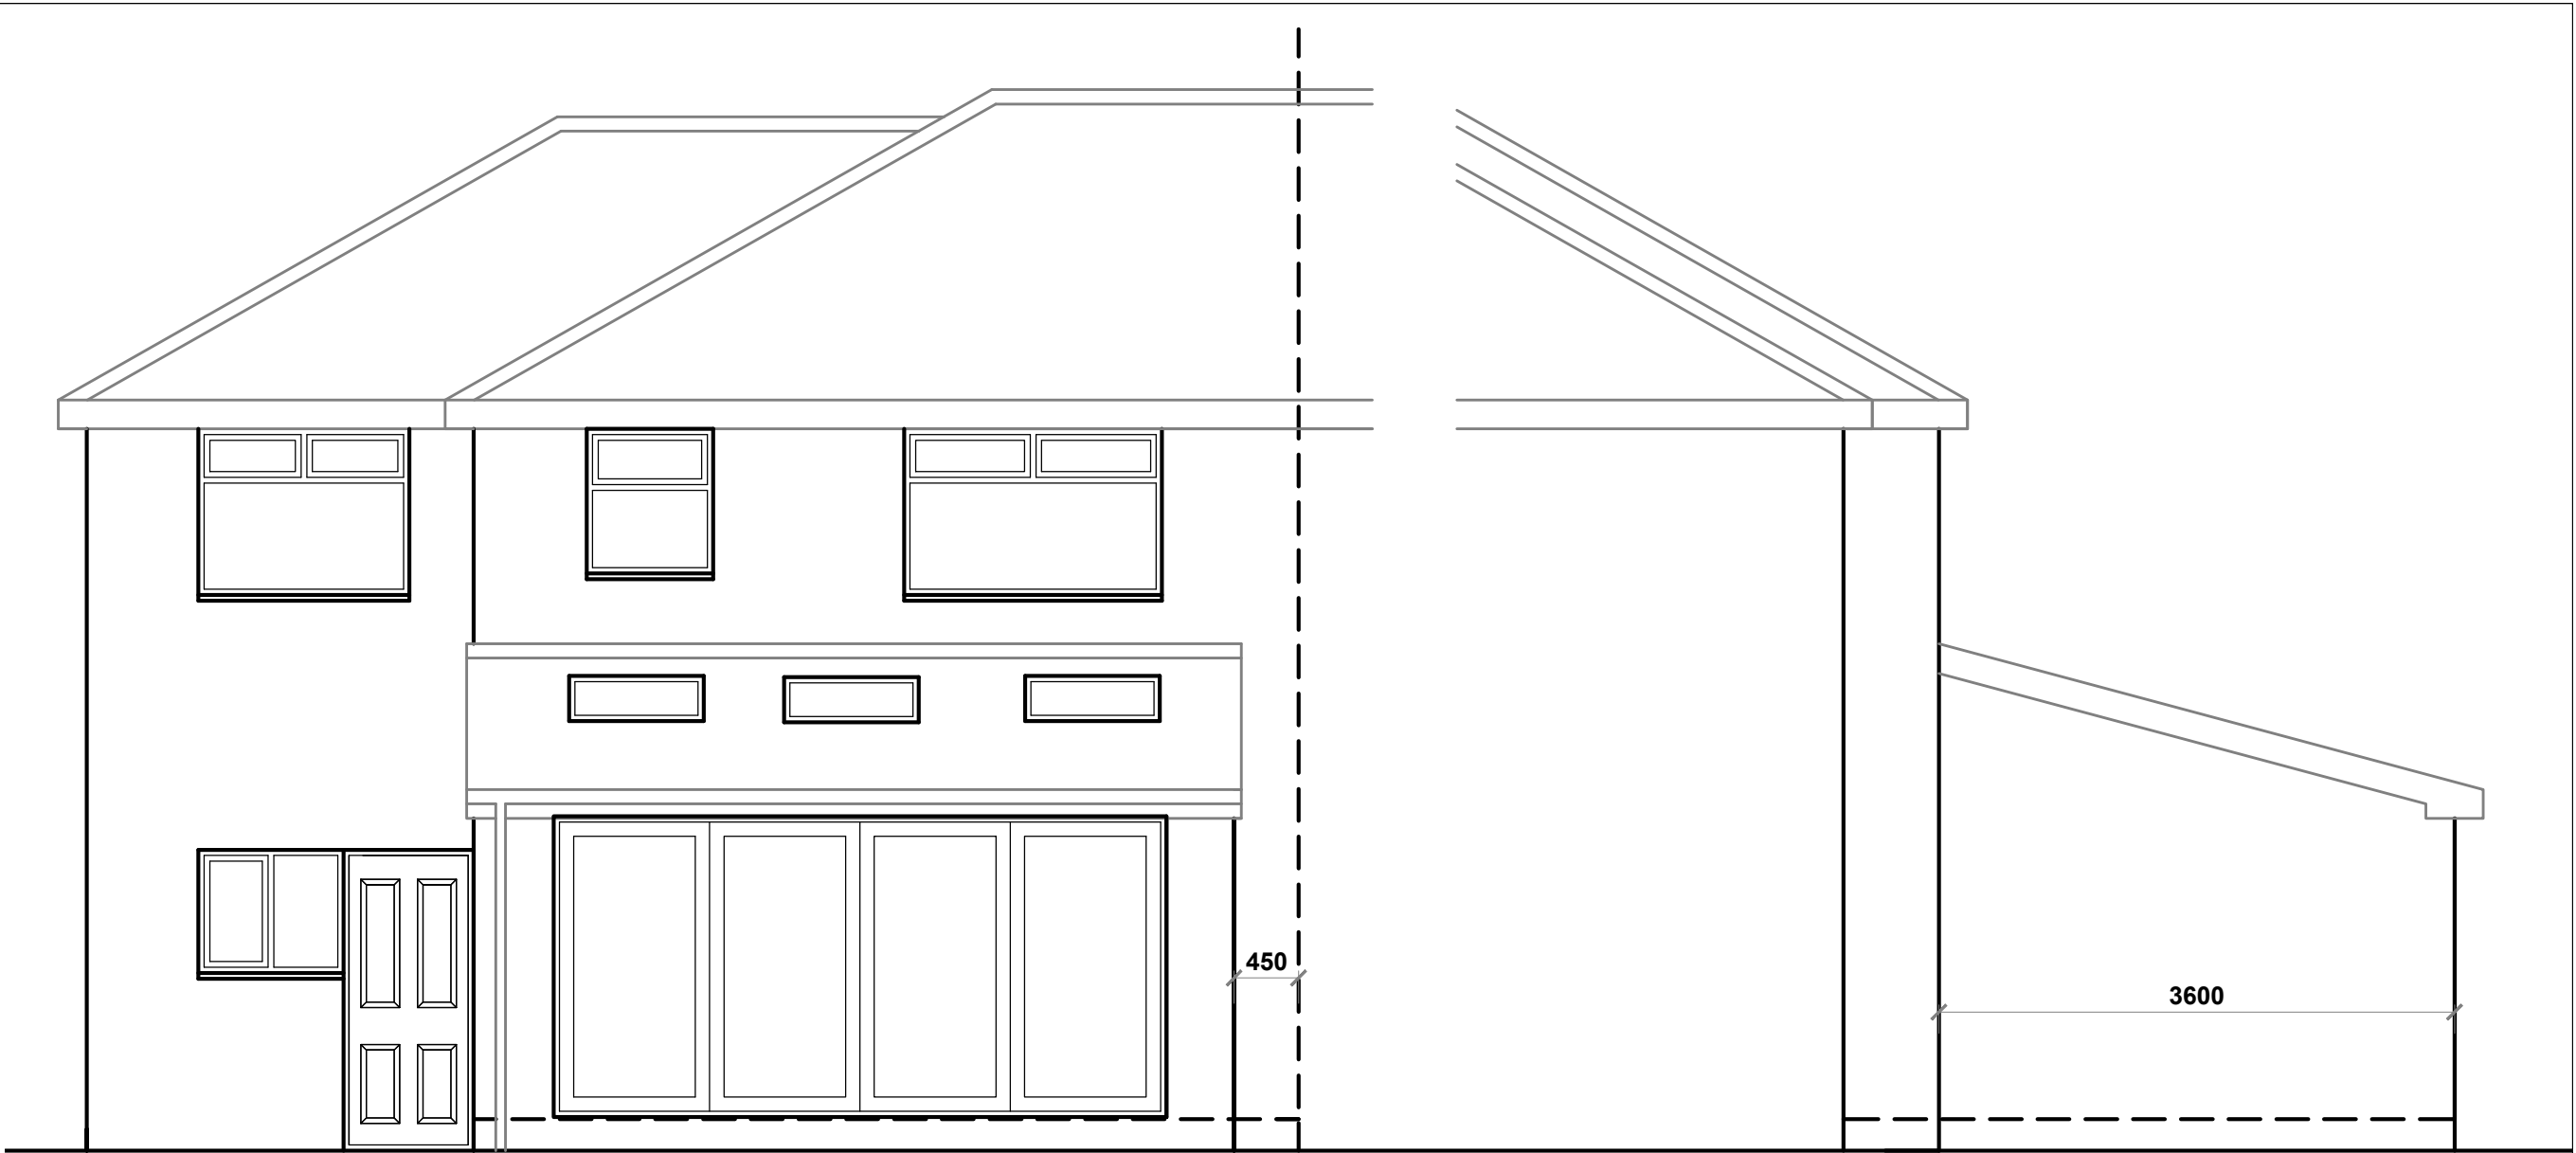


PROPOSED REAR ELEVATION 1 : 50

PROPOSED SIDE ELEVATION 1 : 50

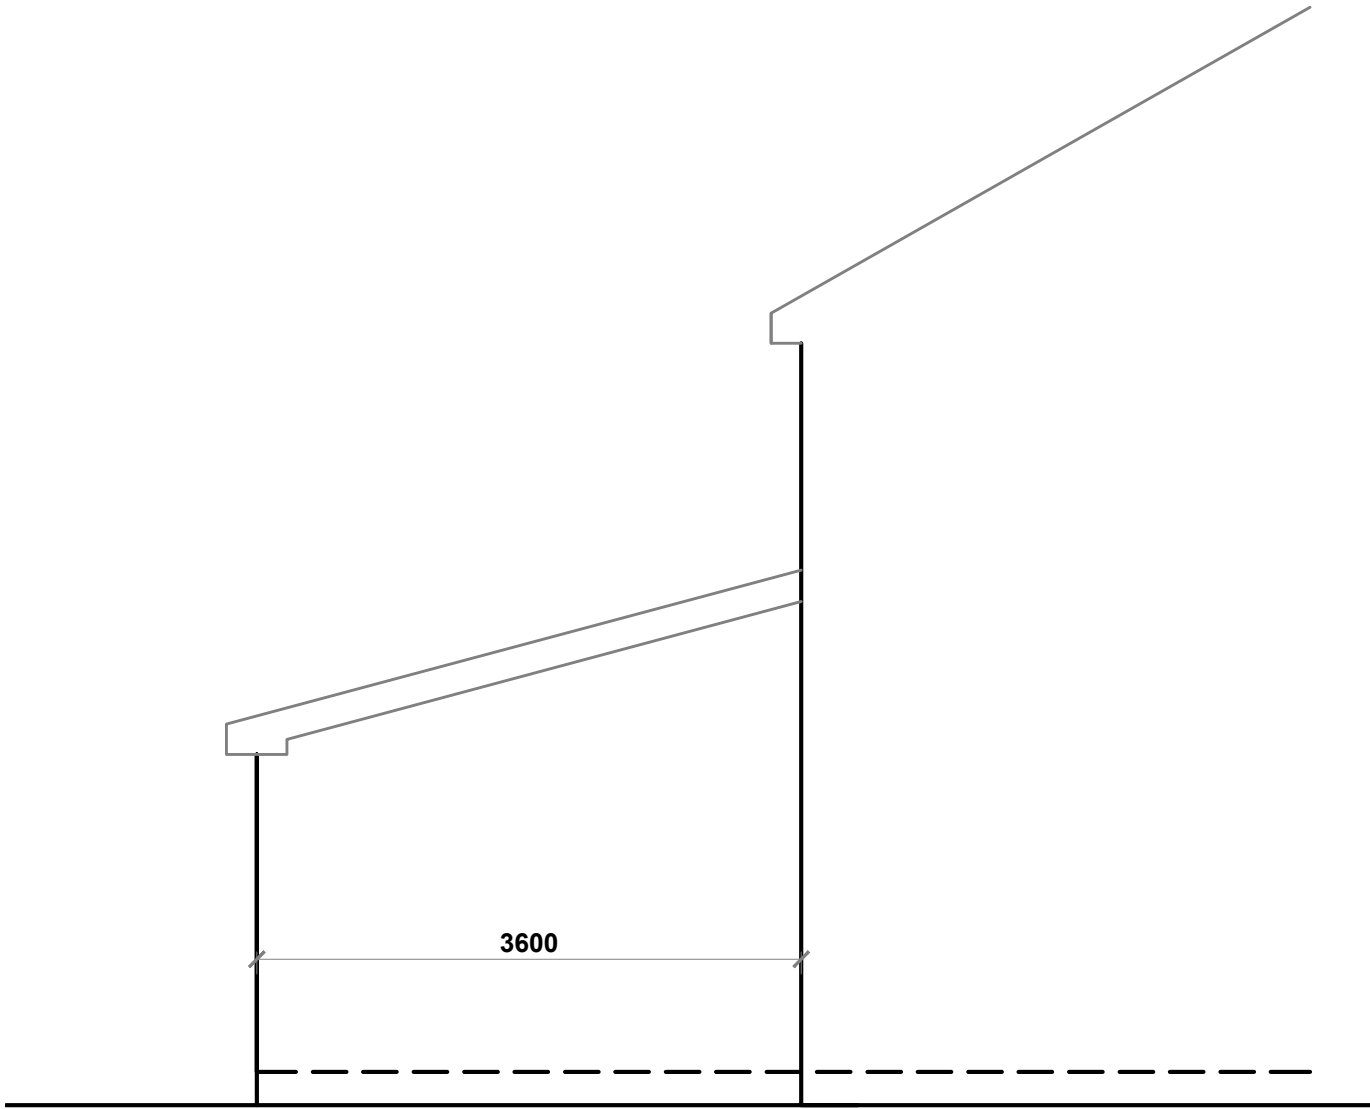

PROPOSED SIDE ELEVATION 1 : 50

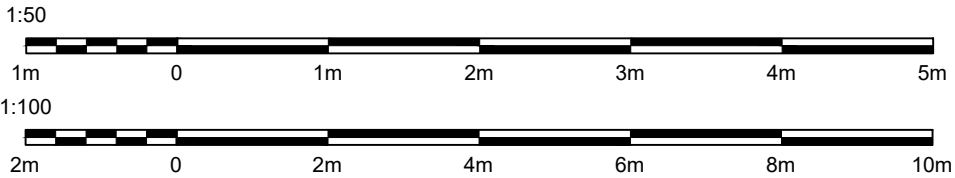

rev	Revision details		Date
This drawing is not authorised unless signed as checked & approved			
Address 31 Elm Street Middleton			
Job Title Single Storey Extension to Rear			
Drawing title Proposed Plan and Elevations			
RJS Architecture 23 Ellerslie Avenue, Rainhill, L35 4QD Mob:07511515637			
Chkd	Appvd	date MAR 24	scale 1:50@A2
DRAWING No			drawn rs
200501/02			rev A