

proposed elevations:

COPYRIGHT RESERVED.
This drawing is the property of A.J.Cocker Associates Ltd. and must not be copied or used in whole or in part without their consent.
CDM:
Non domestic clients and contractors working on non domestic projects lasting more than 30 days or involving more than 500 person days must fulfil their duties under the CDM regulations 2007



MATERIALS PALETTE


ref	description
3	pvc-ue rainwater goods
4	coursed masonry to match
5	art stone stone detailing
6	pvc-ue double glazed windows / doors
7	frameless glass balustrade
9	pvc-ue double glazed bi-folding doors



SIDE ELEVATION:



SIDE ELEVATION:
[no change]

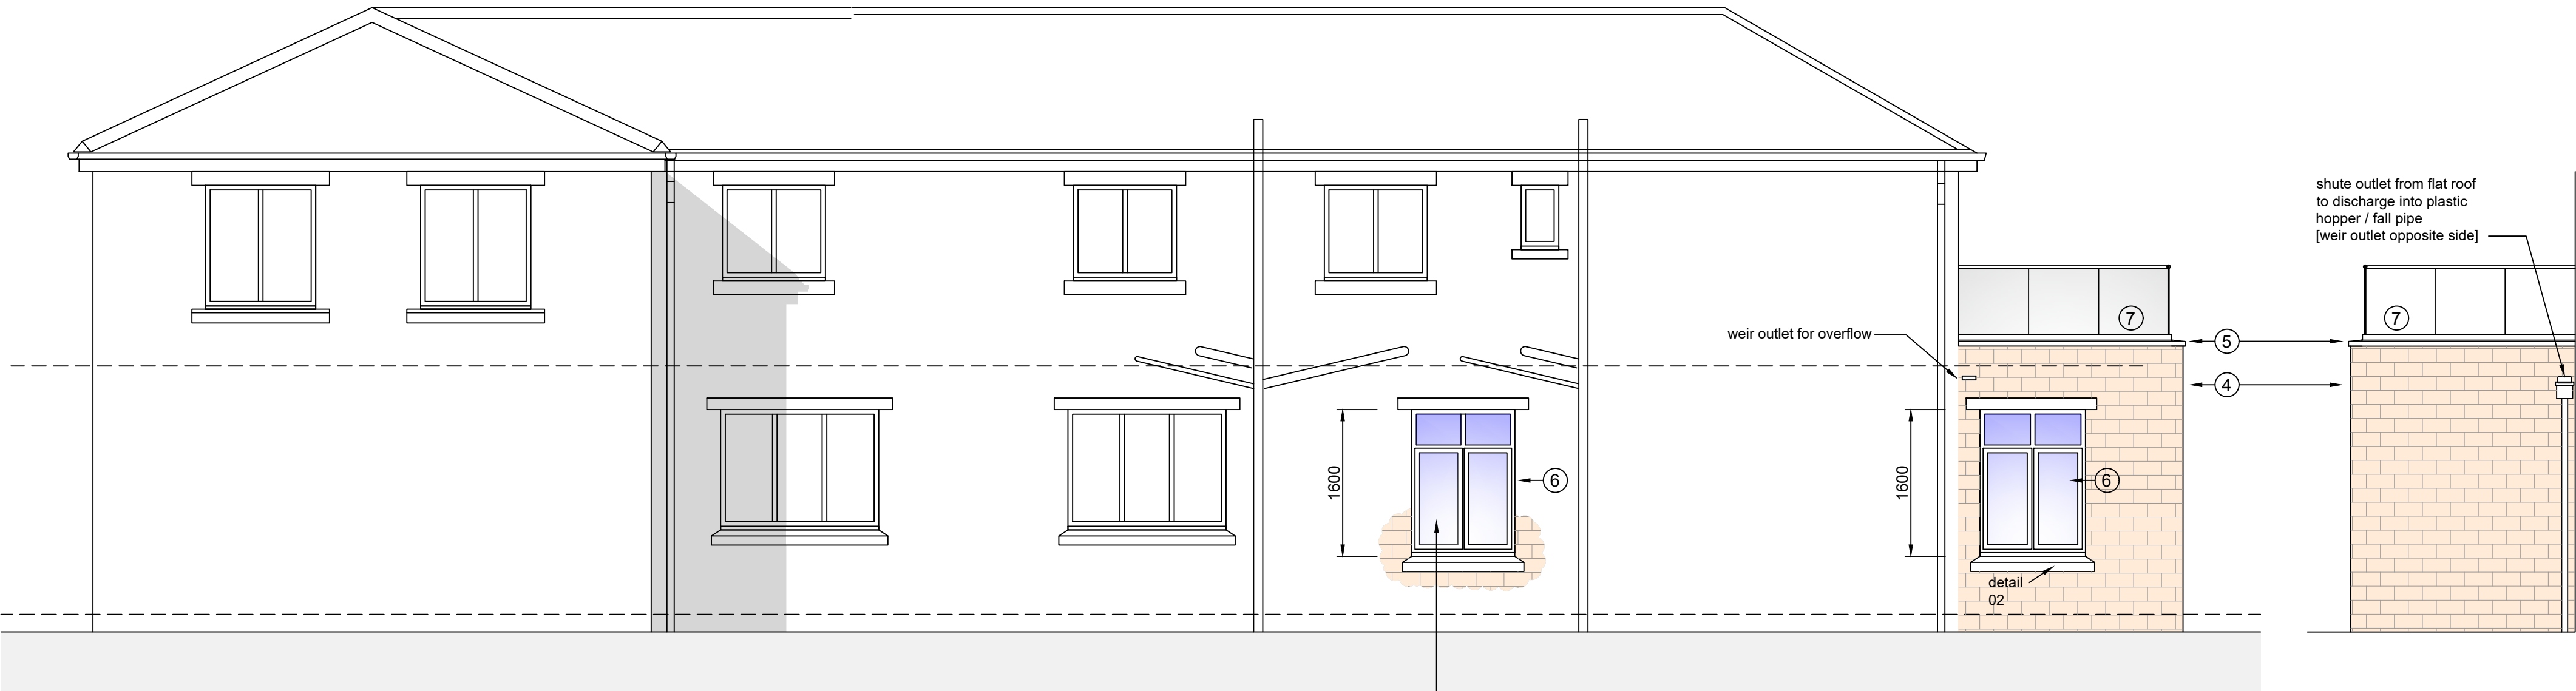

REAR ELEVATION:

FRONT ELEVATION
[part]



FRONT ELEVATION:



New Century House
176 Drake Street
Rochdale
OL16 1UP
Tel: 01706 764880
Fax: 01706 764881
www.ajcockerassociates.co.uk
mail@ajcockerassociates.co.uk

Project: Paradise House Moor Hill Rochdale	scale: 1-50@A1 date: Apr 2024 drawn: IS
Client: Mrs Jane Buck	Dwg. Nr. B392-101

A	20/05/19	BCO revisions marked thus ★
rev:	date:	description