


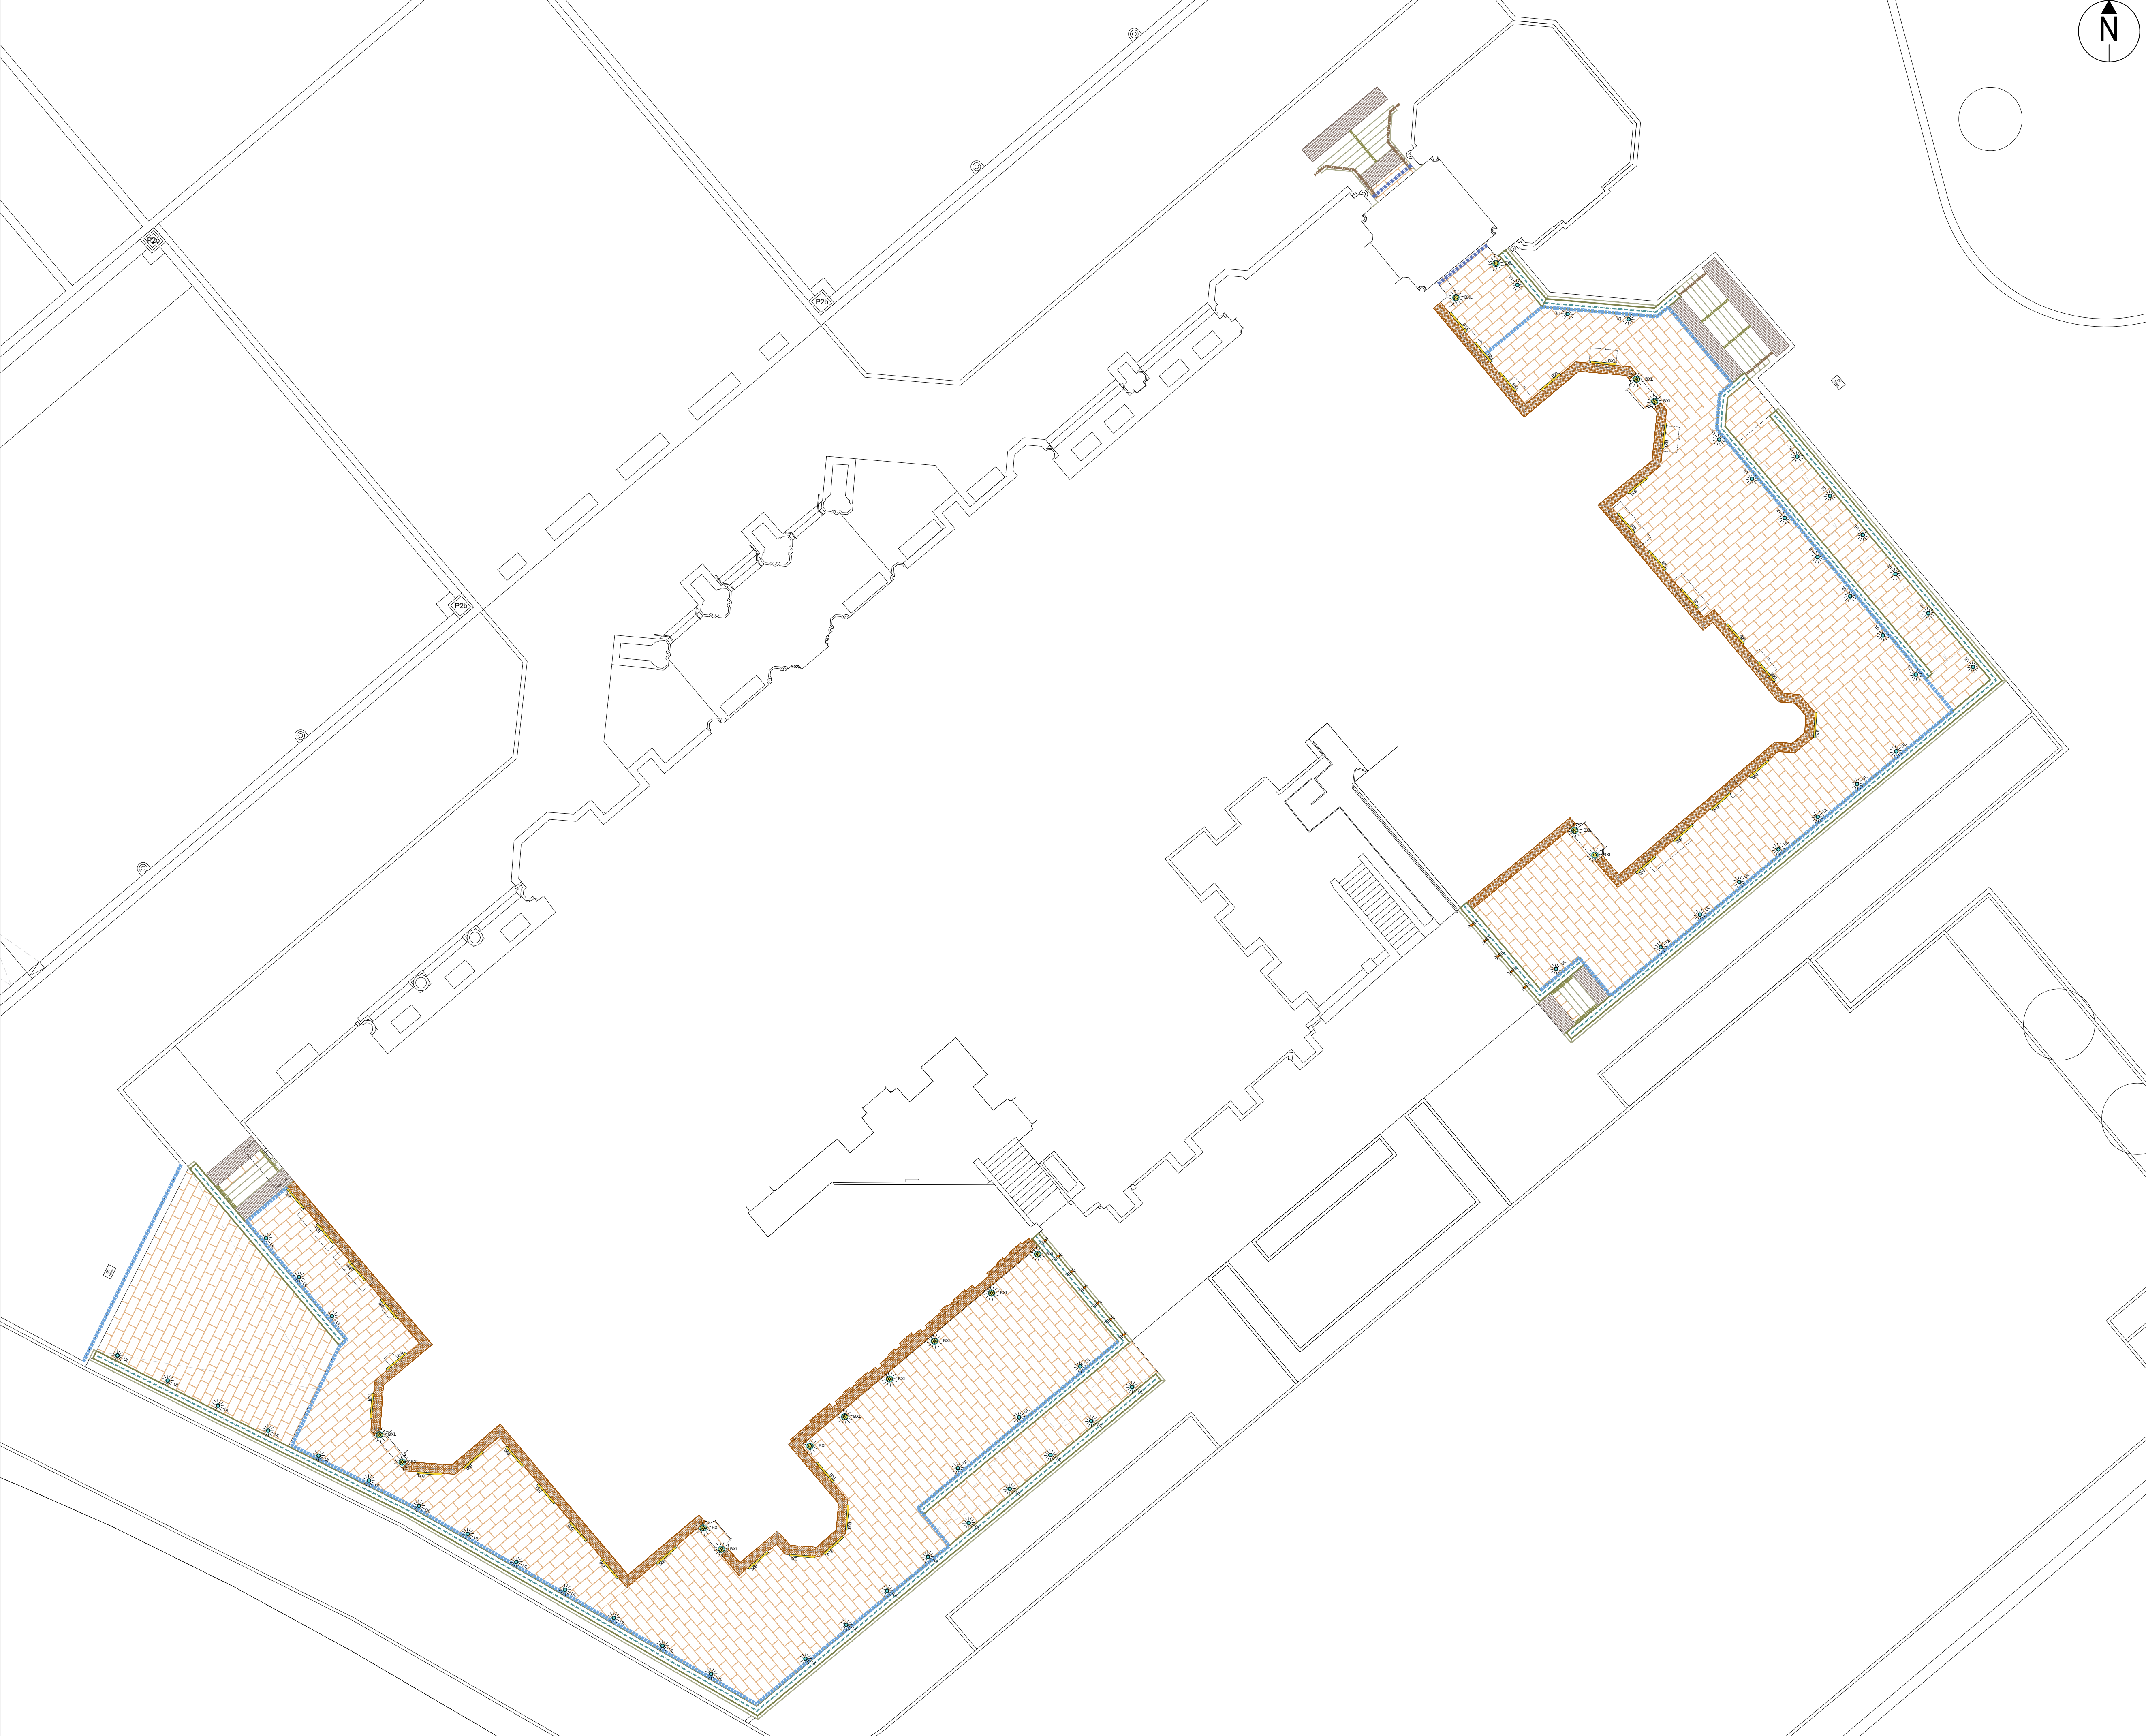

rev	details	by	date
00	Issued for information	KR	22.04.2020
01	Central handrail to northern entrance added	KR	22.04.2020
02	Issued for planning	KR	20.05.2020
03	Issued for costing purposes	KR	20.11.2020
04	Slot drain to terraces repositioned to outer edge of terrace. Lighting bollards replaced for in-ground uplights. Terrace paving (incl steps and ramps) material changed to match material being used for town hall building repairs	MS	20.09.2021
05	Drainage revised to Engineer's comments	MS	08.10.2021
06	Uplights positions and number updated to the latest Lighting Design. Number of steps reduced to the northern terrace southern entrance .	MS	14.10.2021
07	Building facade uplights added	MS	18.11.2021
08	Issued for construction following VE updates	MS	14.01.2022
09	Handrail and balustrade detail amended	MS	25.01.2022
10	Paving specification amended	MS	01.02.2022
11	Issued for Construction	MS	21.11.22
12	Lighting adjusted	JF	19.04.23
13	Glass balustrade increased by 3.9m	JF	17.05.23
14	Glass balustrade length increased	JF	20.06.23
15	Key notes amended	JF	27.06.23

- Notes
- Do not scale from drawing, use figured dimensions only.
 - All dimensions to be checked onsite.
 - This drawing to be read in conjunction with all other Gillespies drawings and specifications.



Sandstone Retaining Wall
Insitu concrete wall with natural sandstone cladding to match Town Hall



Sandstone Retaining Wall
Insitu concrete wall with natural sandstone cladding to match Town Hall. With plinth detail to match original stone plinth detail located around the base of the Town Hall.



Yorkstone Flags
Size: 450 x 350mm, Random Lengths
Finish: Flamed texture to match existing paving



Sandstone Step Units
To match Town Hall. Size: 1000x350 (400 top step) x140-170mm. With inlaid visibility strip



Tactile Hazard Warning Paving
Type: Charcoal Grey Granite
Size: 400x400x50mm (double row)



Removable Floor Cover
Detail to be confirmed



Glass Balustrade
Size: 1500x110 x22mm
Top rail: stainless steel to be finished in Artistic Metals AM.2
Antique Bronze' colour coating



Handrail to Main Entrance Steps North of Clock Tower
Height: 1000mm above landings, 900mm above treads
Type: DW Window Illuminated/non-illuminated handrails finished in Artistic Metals AM.2 'Antique Bronze'



Handrail to Steps
Height: 1000mm above landings, 900mm above treads
Type: DW Window Illuminated/non-illuminated handrails finished in Artistic Metals AM.2 'Antique Bronze'



In Ground Uplight
Refer to Lighting Design



External Building Uplight
Refer to Lighting Design




Triple Slot Drains
Refer to Drainage Details



Double Slot Drains
Refer to Drainage Details

Ordnance information shown is reproduced from Ordnance Survey material with the permission of Ordnance Survey on behalf of the Controller of Her Majesty's Stationary Office (© Crown Copyright. Unauthorised reproduction infringes Crown Copyright and may lead to prosecution or civil proceedings). License No. 1005 17352

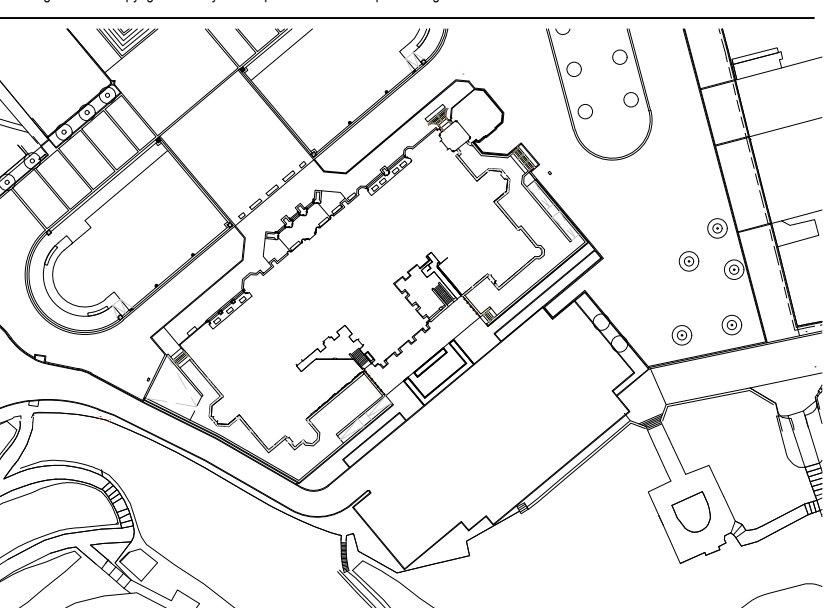

Site Plan

Project title
Rochdale Town Hall Square

Drawing title
Terraces
General Arrangement

Drawing status	Scale	Drwn
CONSTRUCTION	1:150 @ A1	JF
	Date	Chk'd
	05.02.20	WC
Drawing number		Rev
P11511-00-001-GIL-0102		

© copyright GILLESPIES LLP. All rights reserved



ROCHDALE
BOROUGH COUNCIL

Rochdale Borough Council

Number One Riverside
Smith Street
Rochdale
OL16 1AU

GILLESPIES

Westgate House, 44 Hale Road, WA14 2EX
P: 0161 928 7715 E: design.manchester@gillespies.co.uk