




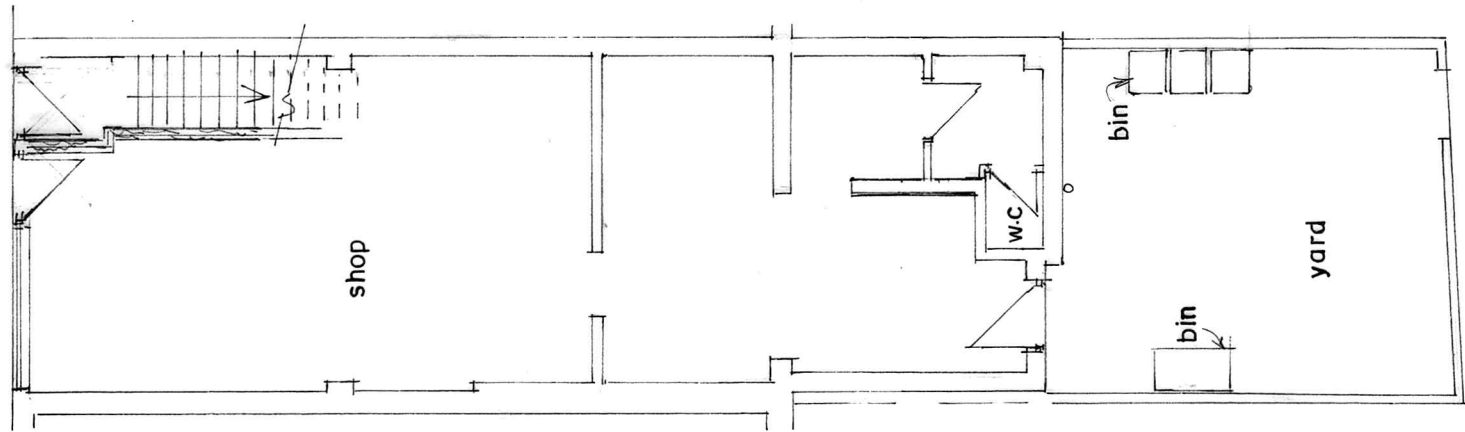


GROUND FLOOR PLAN
(PROPOSED)

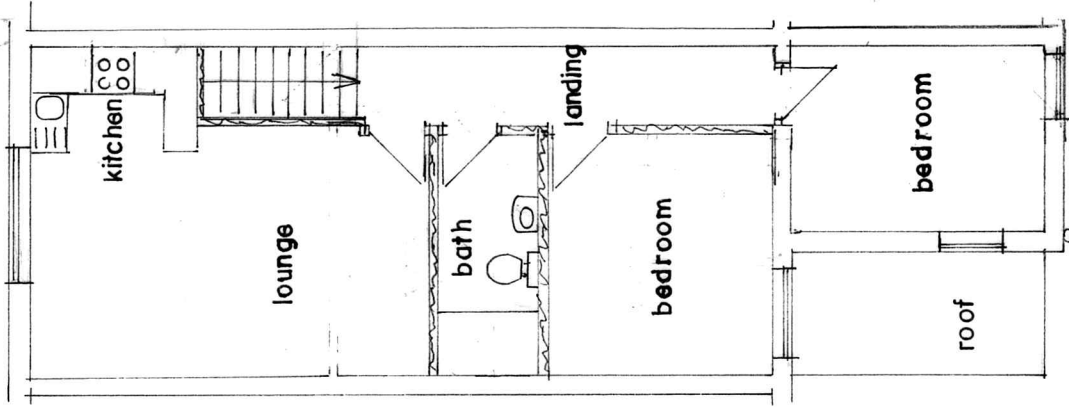


FIRST FLOOR PLAN
(PROPOSED)

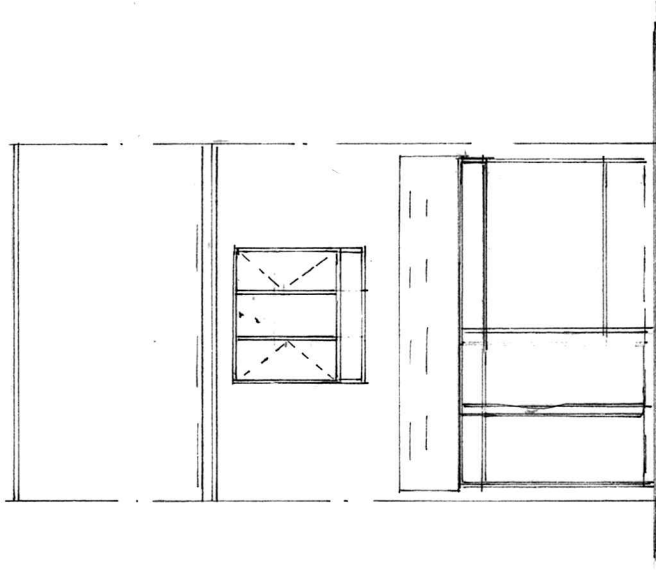

FRONT ELEVATION
(PROPOSED)

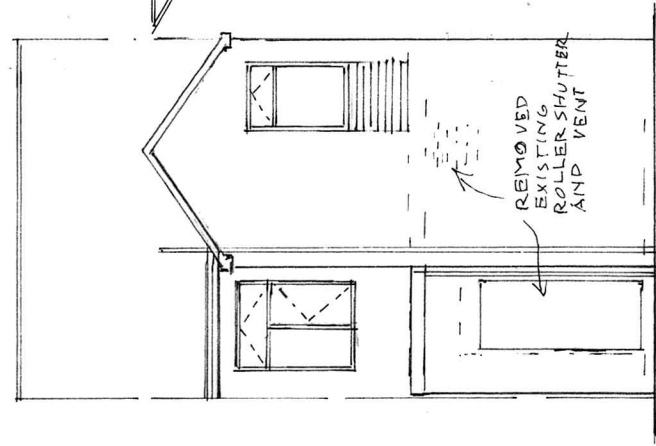


REAR ELEVATION
(PROPOSED)

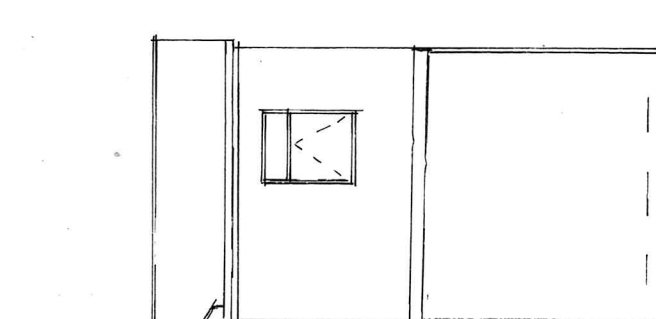

SIDE ELEVATION
(PROPOSED)

MARKET STREET

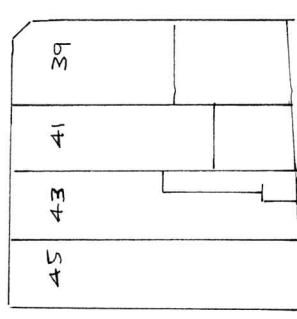

SITE PLAN SCALE 1:500
(PROPOSED)

BUILDING DESIGN SERVICES	
M. FAROOQ	
6 Stock Close, Shawclough, Rochdale OL12 6BB	
Tel: 01706 712231 Mob: 07967605763	
PROPOSED CHANGE OF USE AT FIRST FLOOR FROM STORAGE AREA TO SELF CONTAINED FLAT AND FRONT ALTERATION TO EVELVATION AT 41 MARKET STREET HEYWOOD OL10 1HX	
For: Mr ANEEL FAROOQ	
Plan	Scale 1:100
Elevation	Scale 1:100
1938/2	