


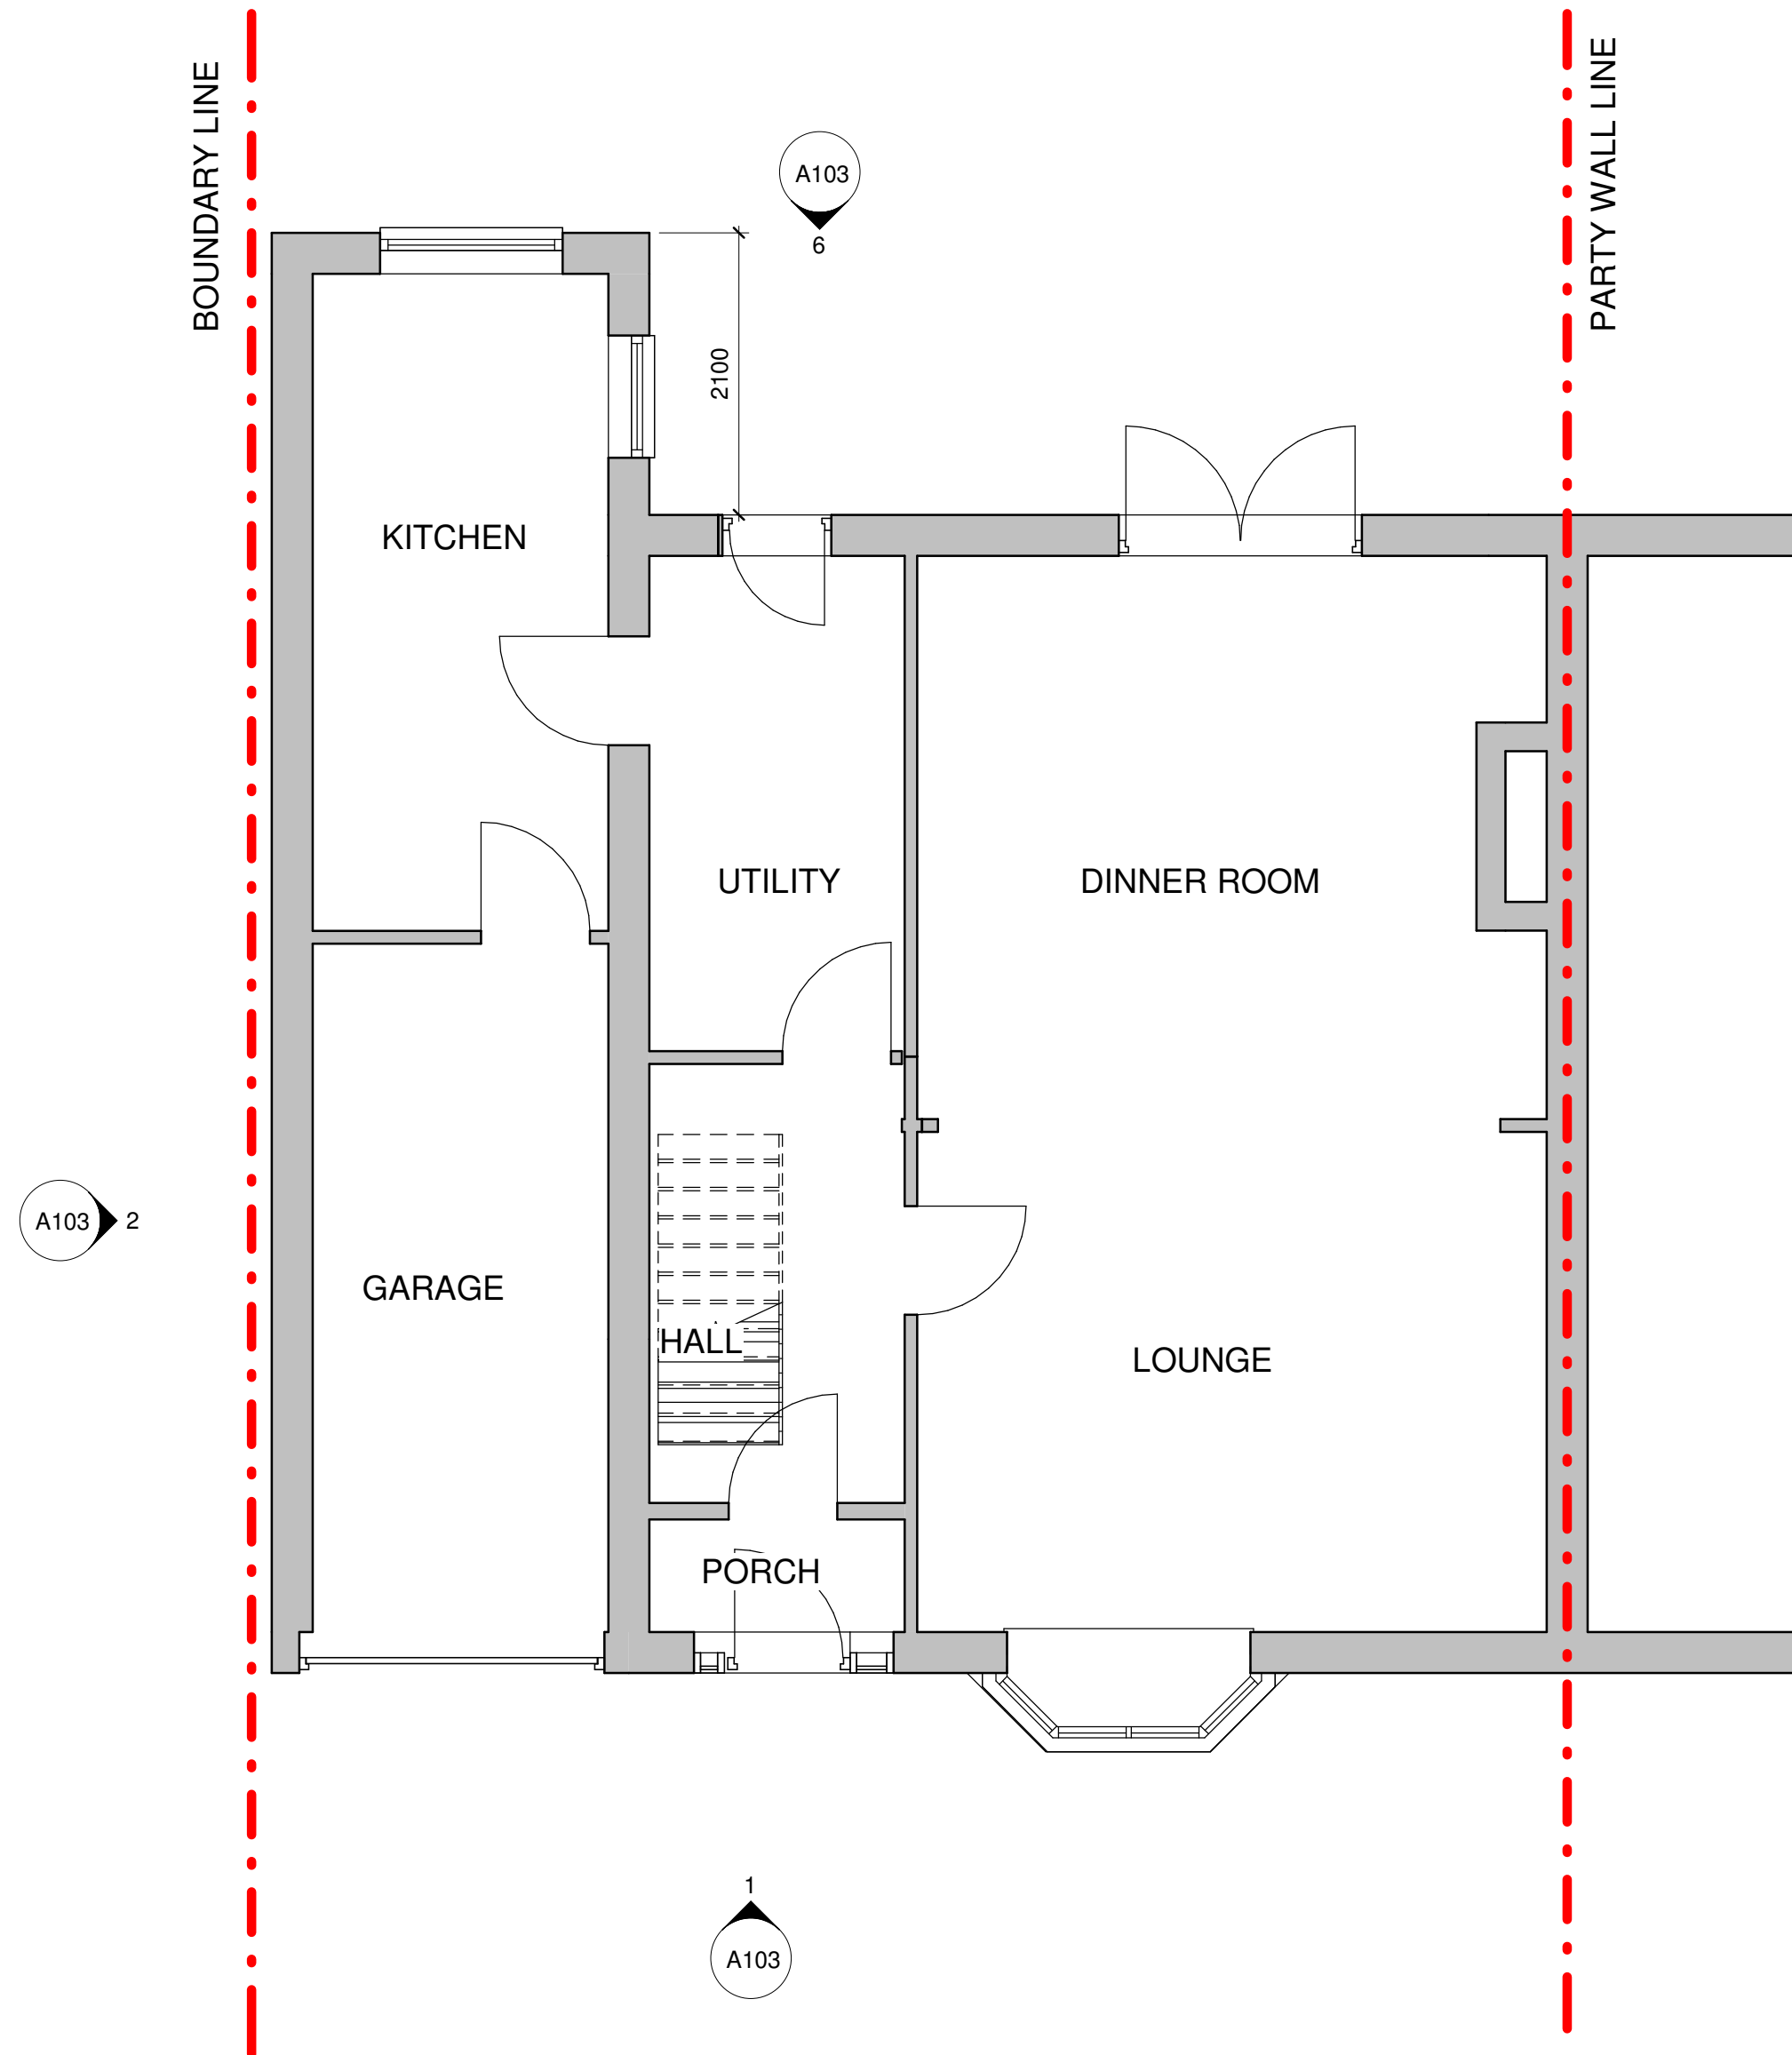


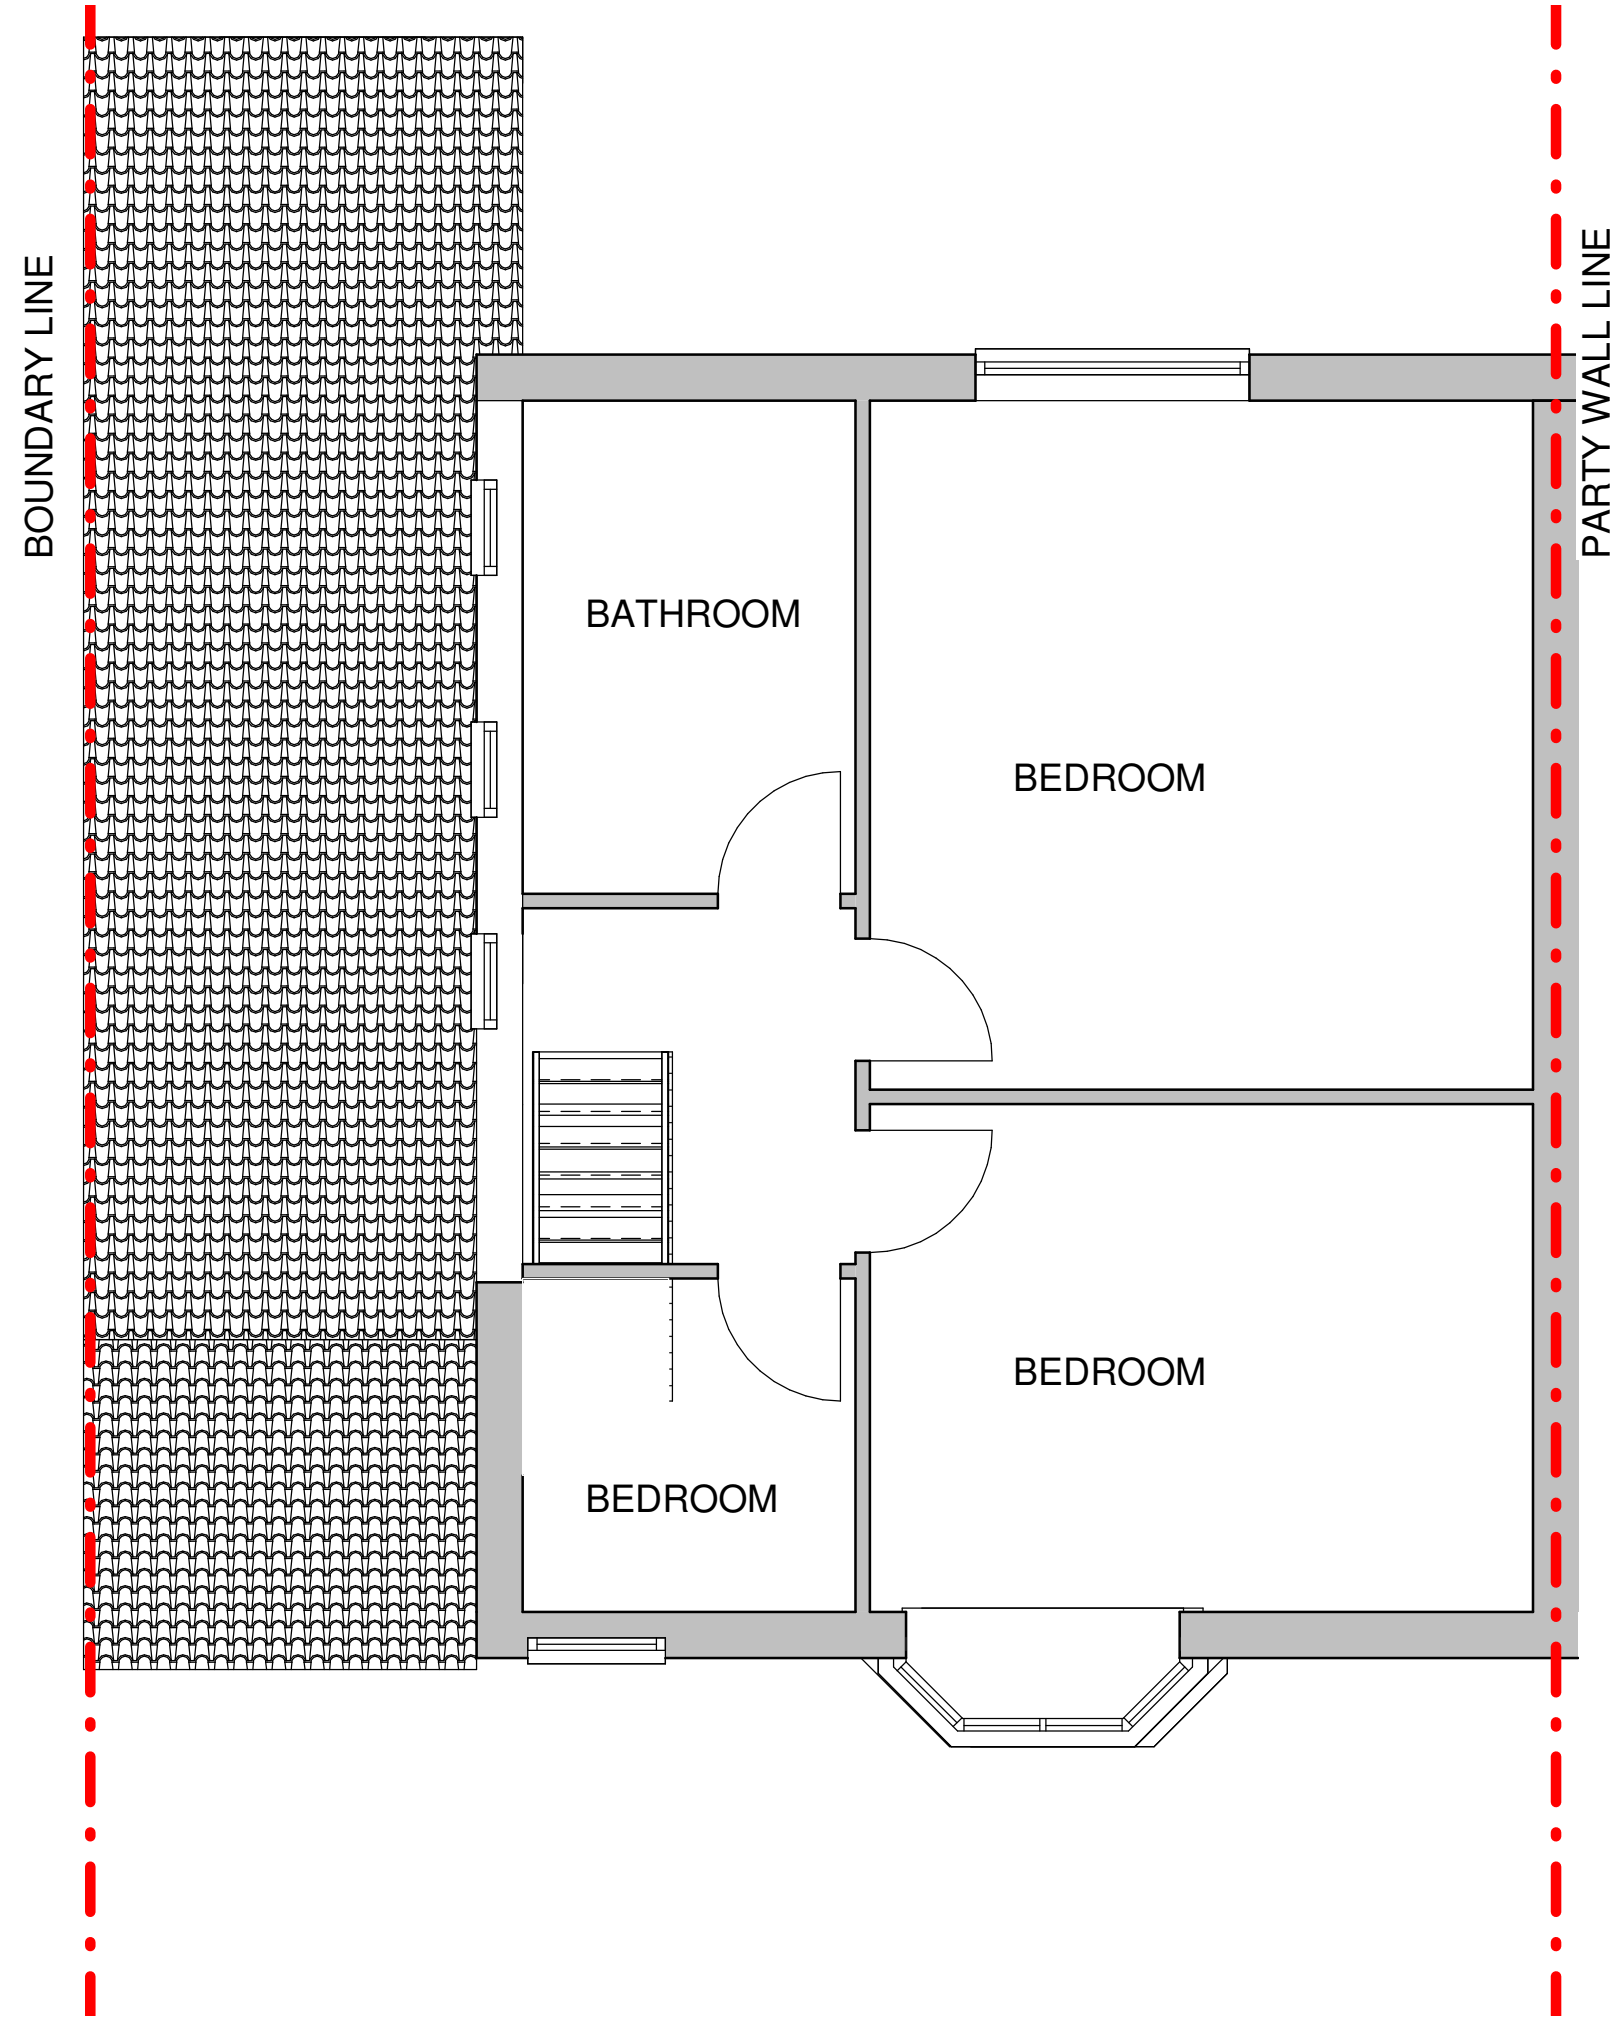


1 Existing Ground Floor Plan
1 : 50

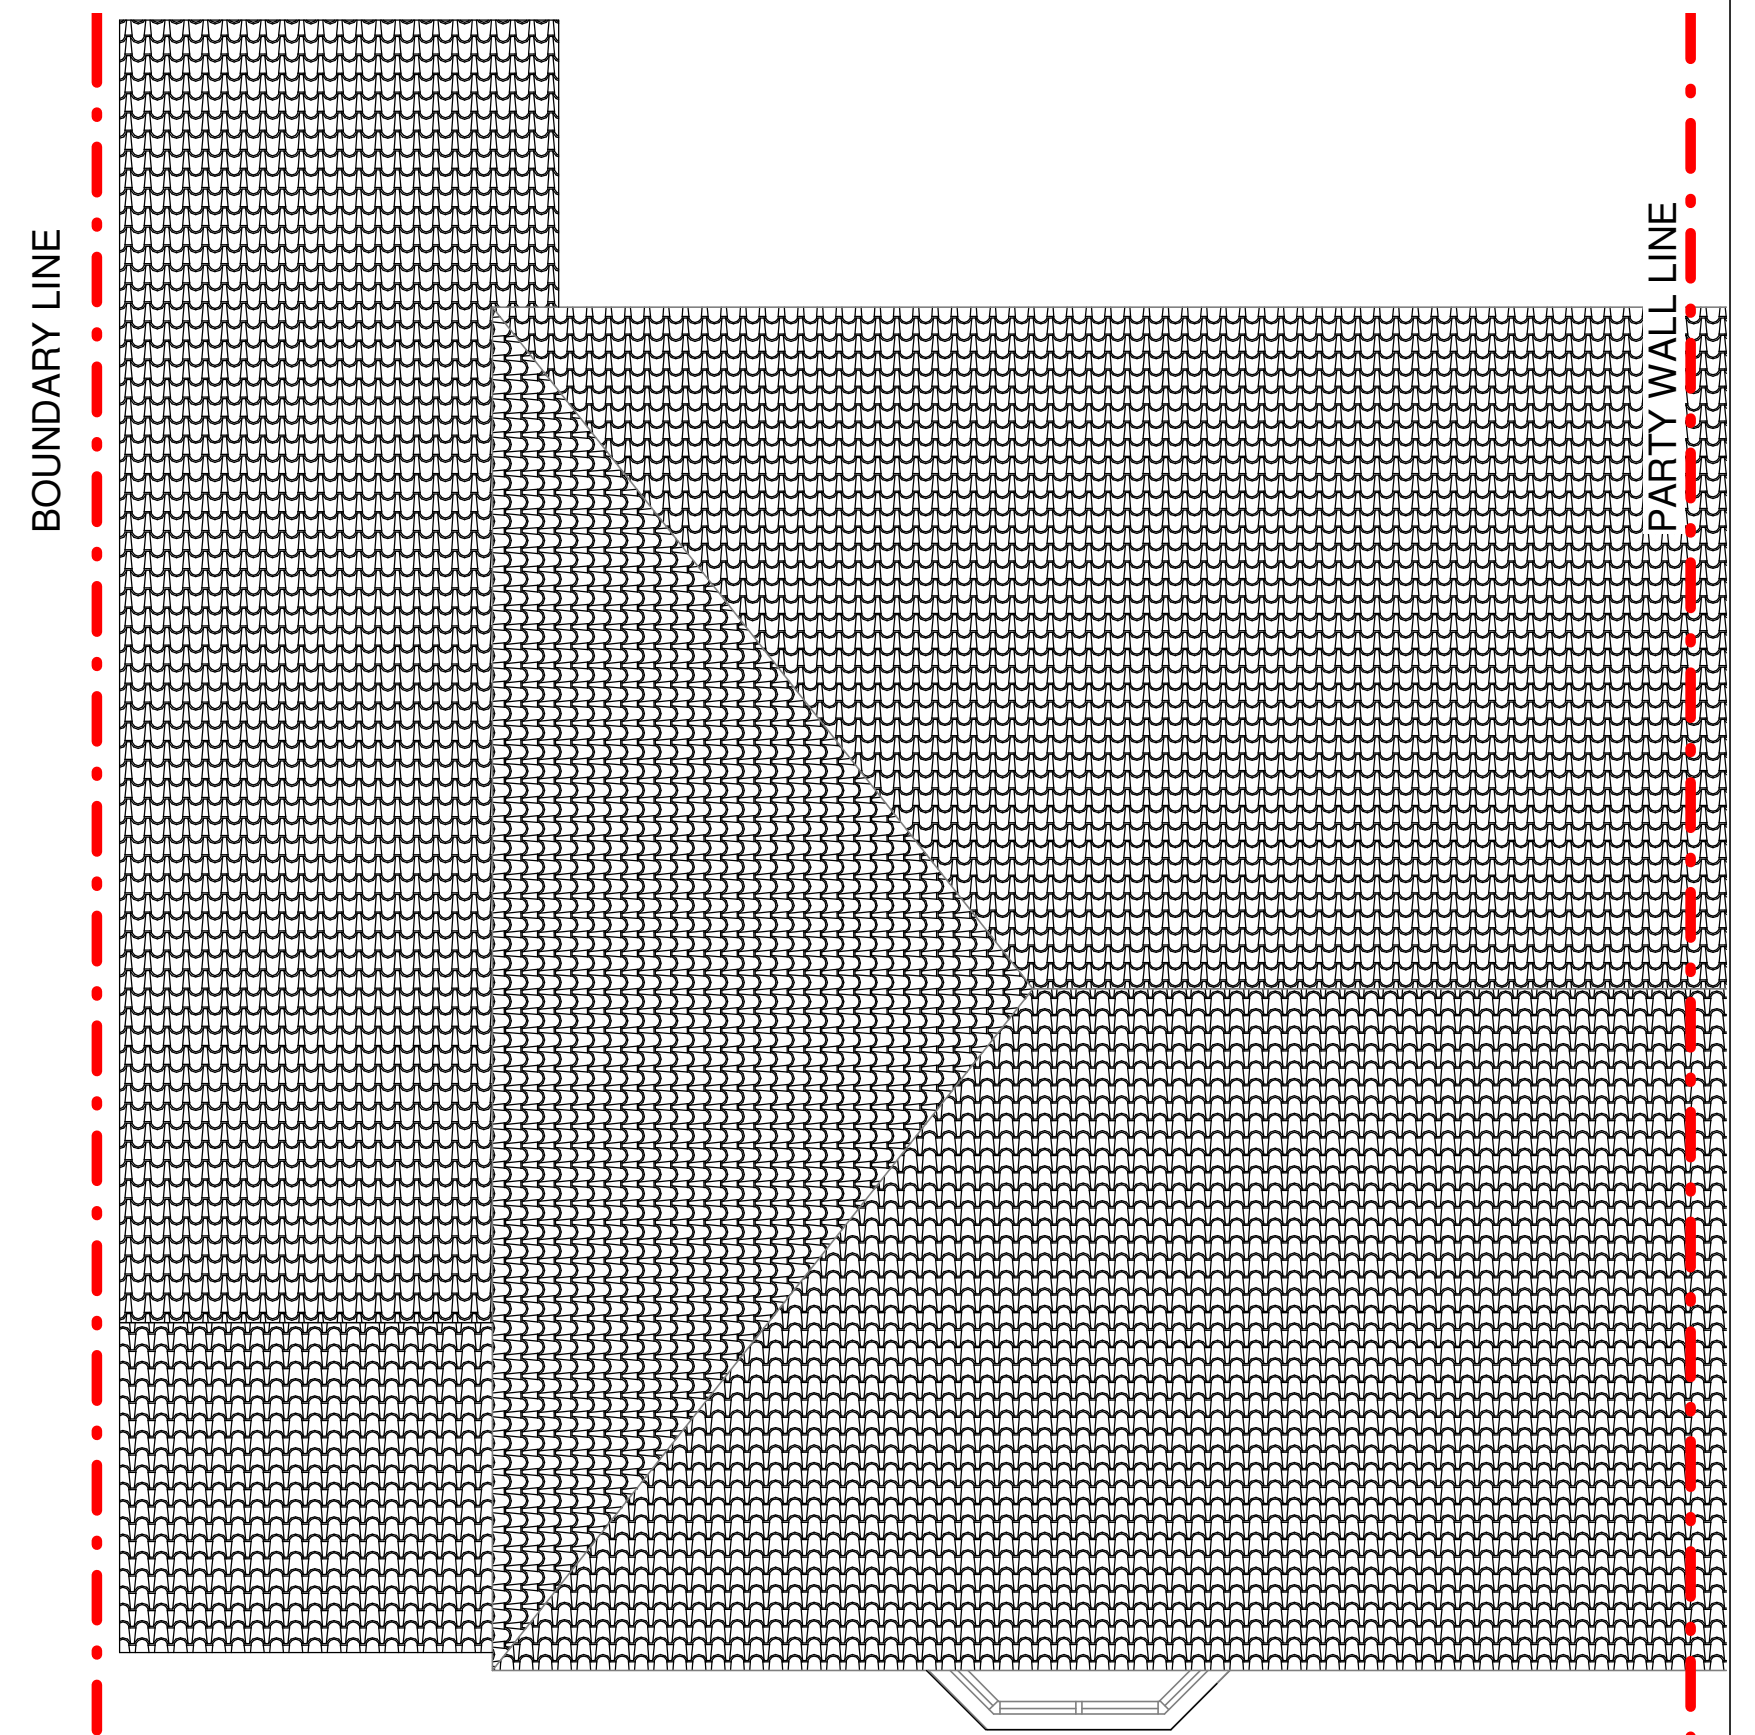

2 Existing First Floor Plan
1 : 50

 

3 EXISTING ROOF PLAN
1 : 50

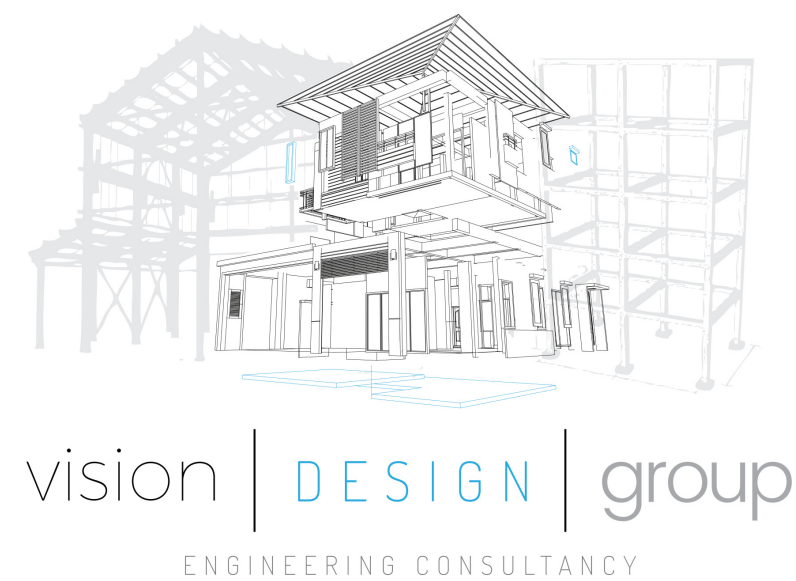

Rev	Description	Date
1	PLANNING ISSUE	02/03/23
CODE	SUITABILITY DESCRIPTION	
I	PLANNING ISSUE	
STATUS	PURPOSE OF ISSUE	
S2	PLANNING ISSUE	
PROJECT		
317 MANCHESTER NEW ROAD		
TITLE		
EXISTING PLANS		
CLIENT		
317 MANCHESTER NEW ROAD		
DRAWN BY	CHECKED BY	DATE
M.W	M.W	29/12/22
SCALE (@ A1)		PROJECT NUMBER
As indicated		MCS2185
DRAWING NUMBER		REV
A101		1