

General Notes

Do not scale from this drawing. Only work to written dimensions.


All site dimensions shall be verified by the Contractor on site prior to commencing any works.

This drawing is the property of Studio Square and copyright is reserved by them. The drawing is not to be copied or disclosed by or to any unauthorised persons without the prior written consent of Studio Square.


KEY




Existing Building

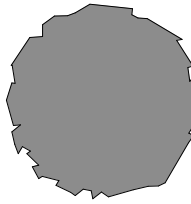



Tree Location & Spread

 

Car Park Spaces

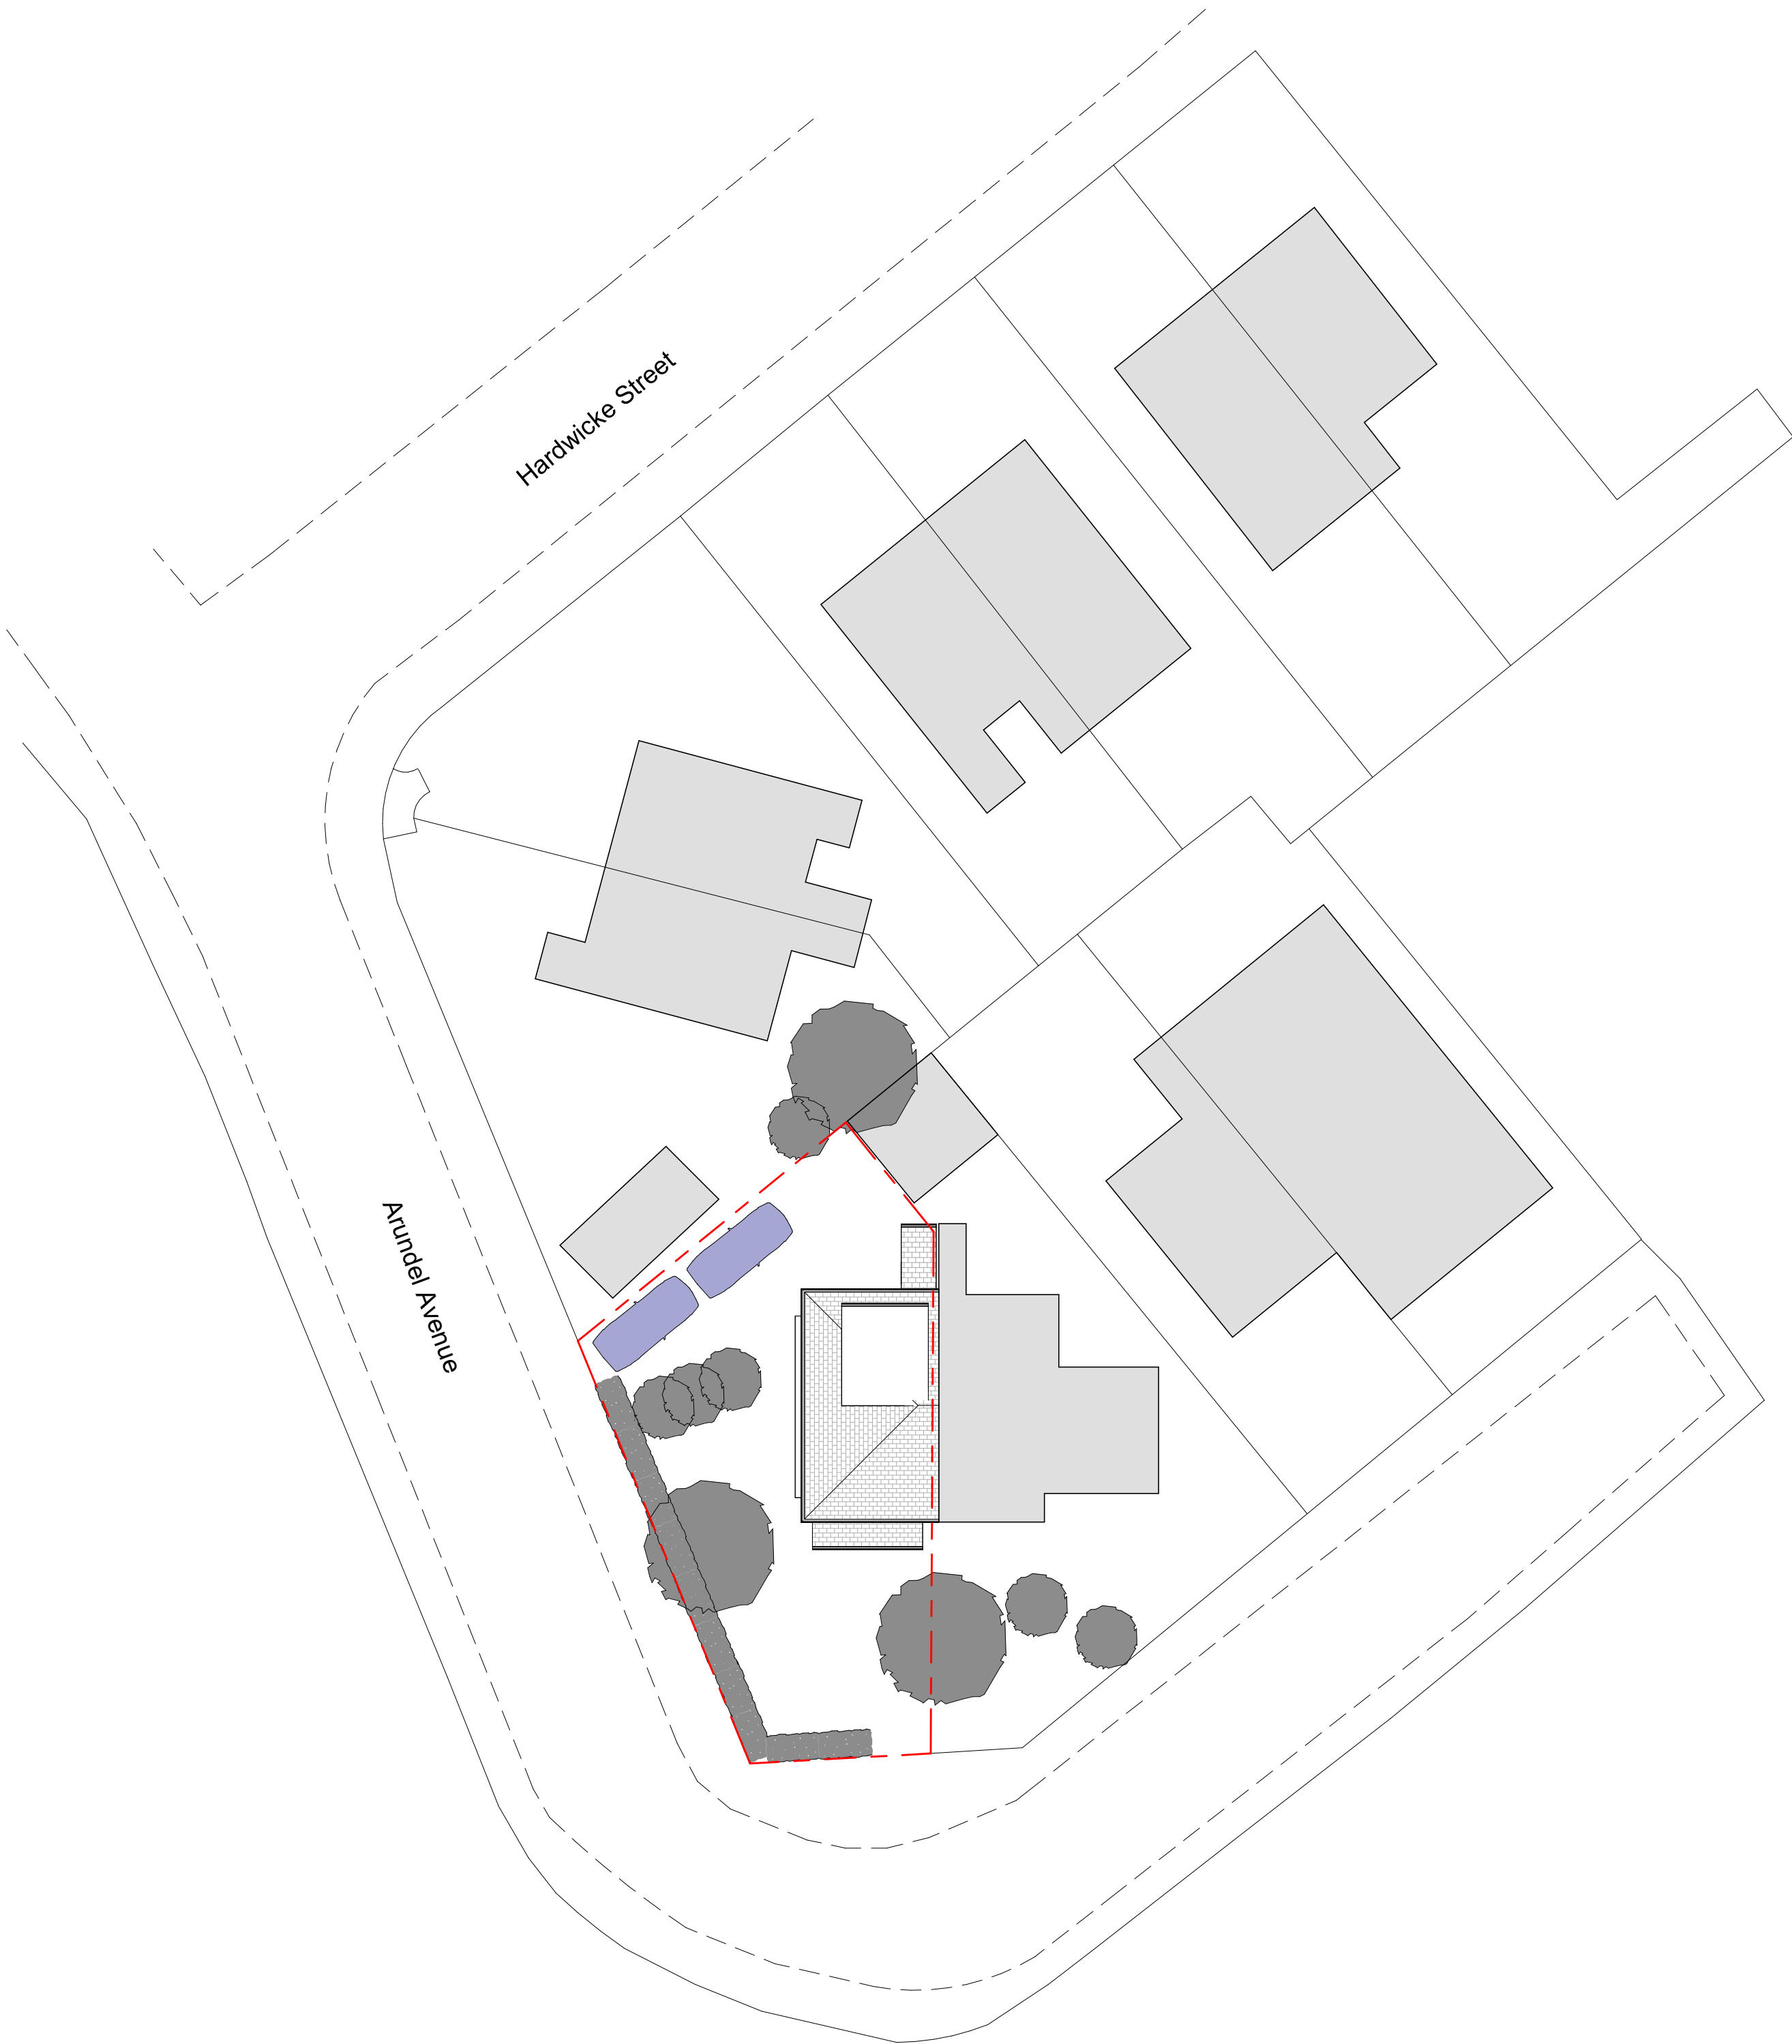

Existing Site Plan

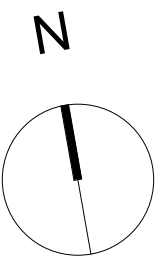 

REV.	DATE	AMENDMENT
P01	24.08.22	Issue for Planning
P02	26.08.22	Updated to show Car parking spaces
P03	23.01.2023	Issue for Planning

CLIENT

Mr P. Akhtar

PROJECT

1 Arundel Avenue, Rochdale

Scale @ A1	1 : 200
Status	Stage 2
Drawn By	AR
Date	23.01.2023

Sheet Name:

Existing Site Plan

STATUS	PURPOSE FOR ISSUE	Project NO.
S2	For Planning	1056
Project No.	Orig. Zone Level Type Role Dwg.No.	Rev.
1056	SSQ XX XX DR A 02104	P03

STUDIO SQUARE

The Studio. No. 90 New North Road, Huddersfield, HD1 5NE
Email. hello@studio-square.co.uk
Web. www.studio-square.co.uk