

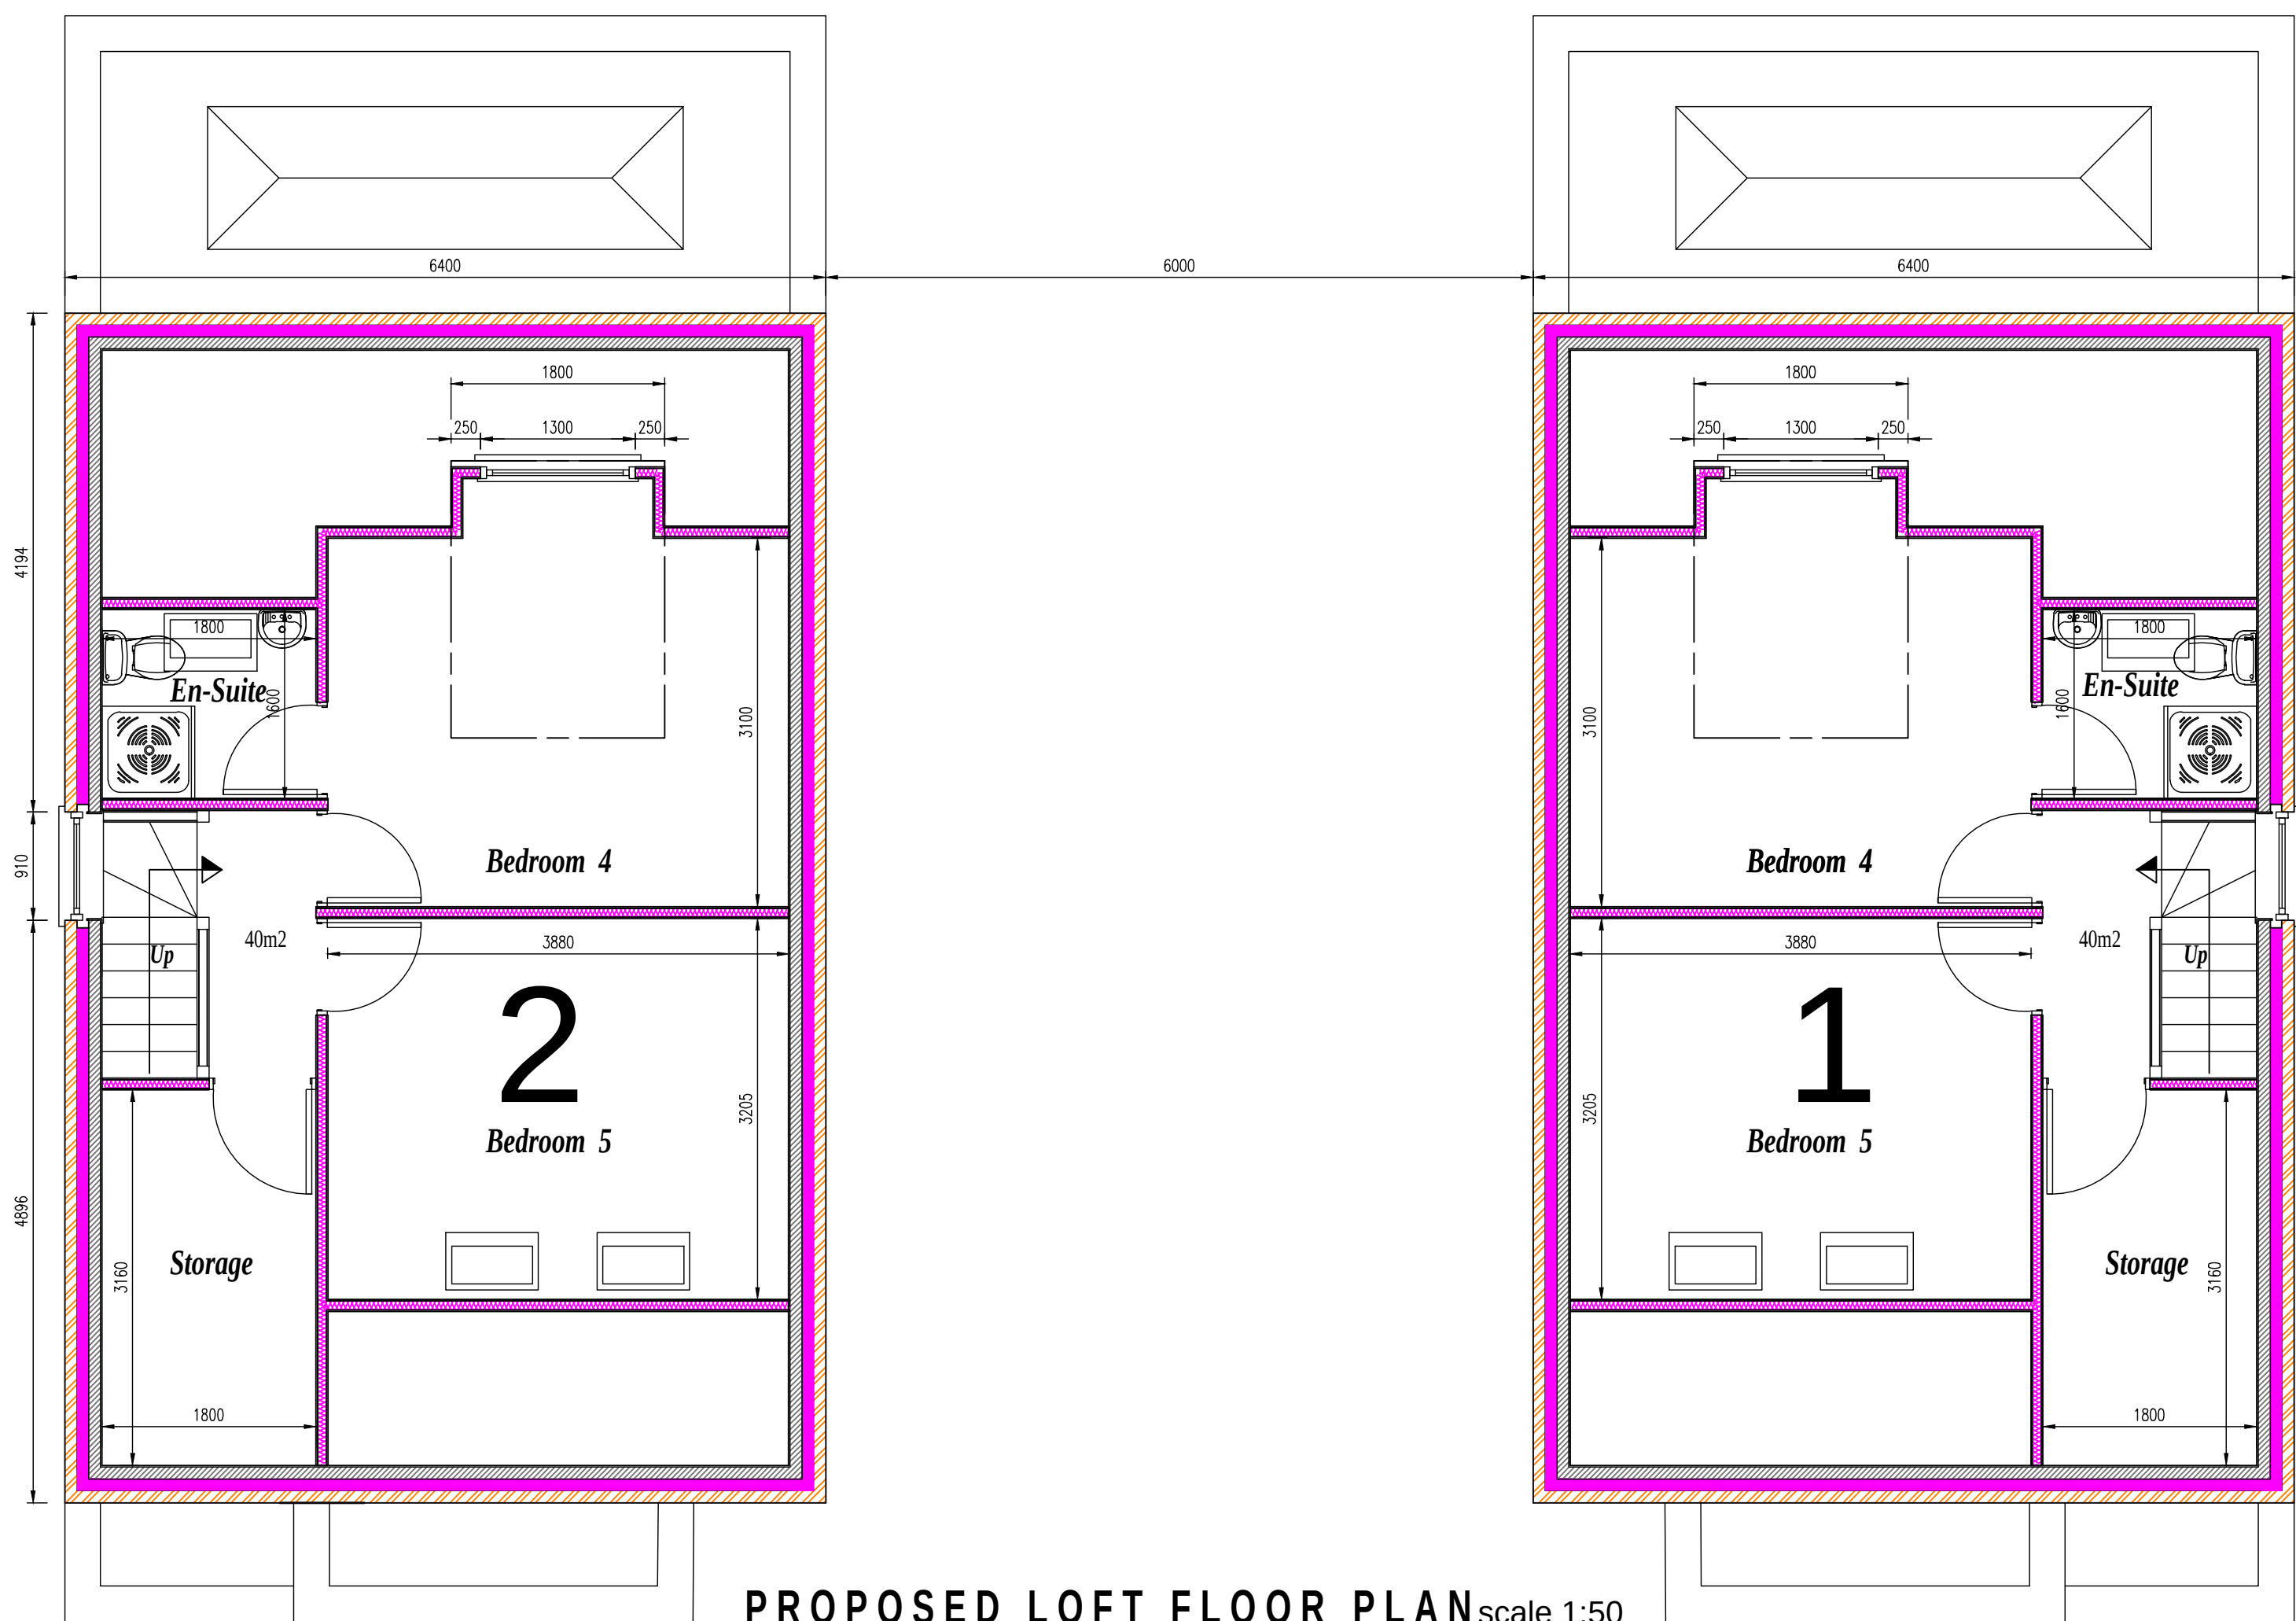


CHURCH AVENUE SITE

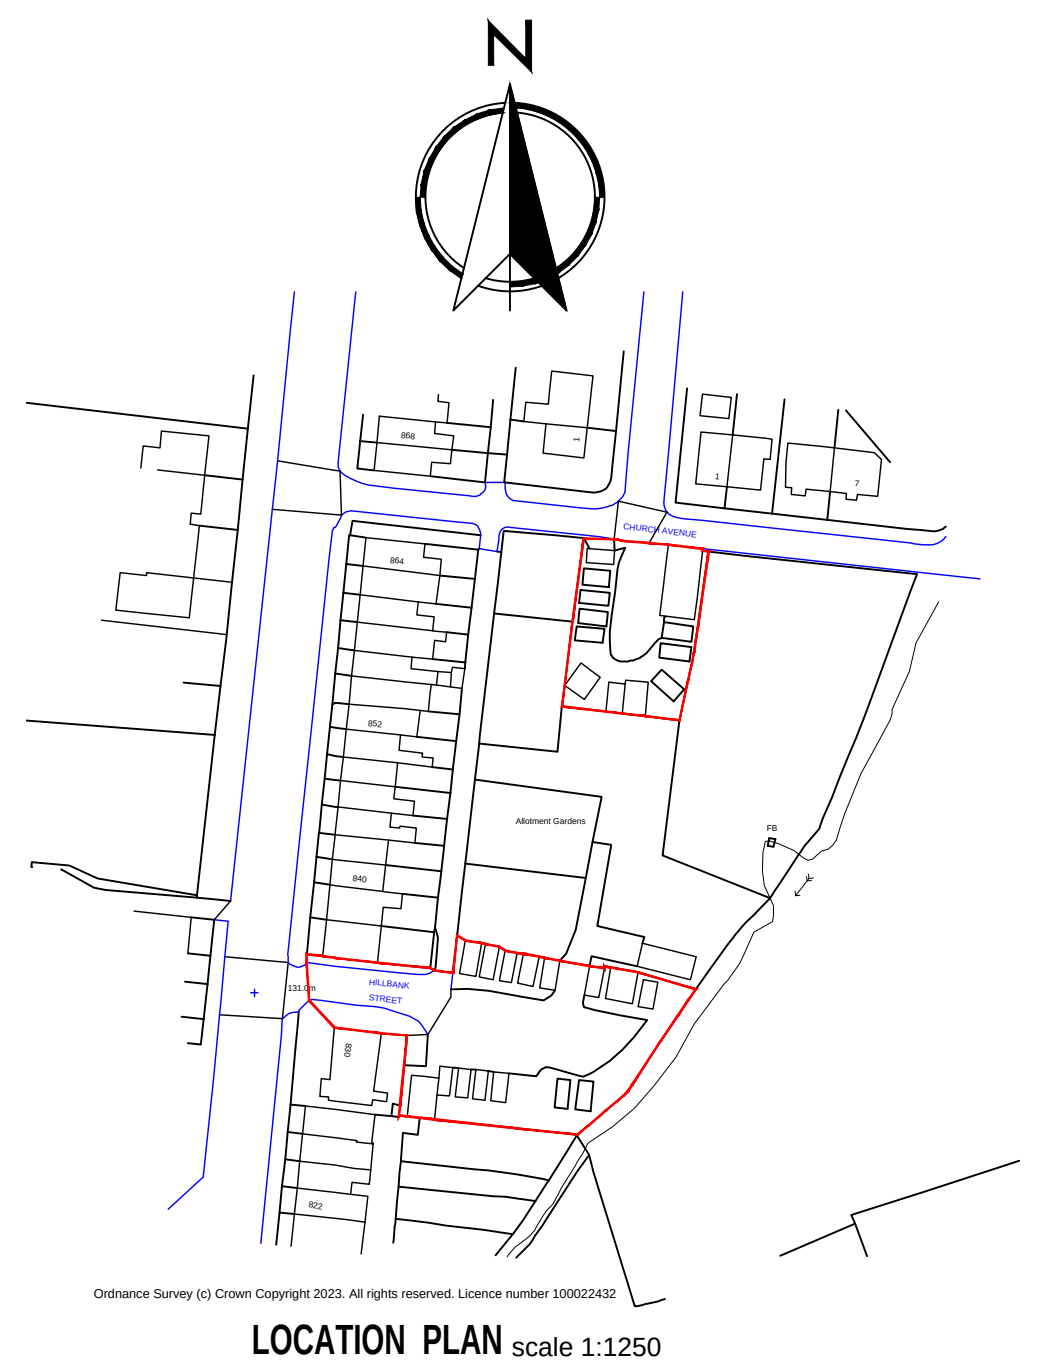

PROPOSED LOFT FLOOR PLAN_{scale 1:50}

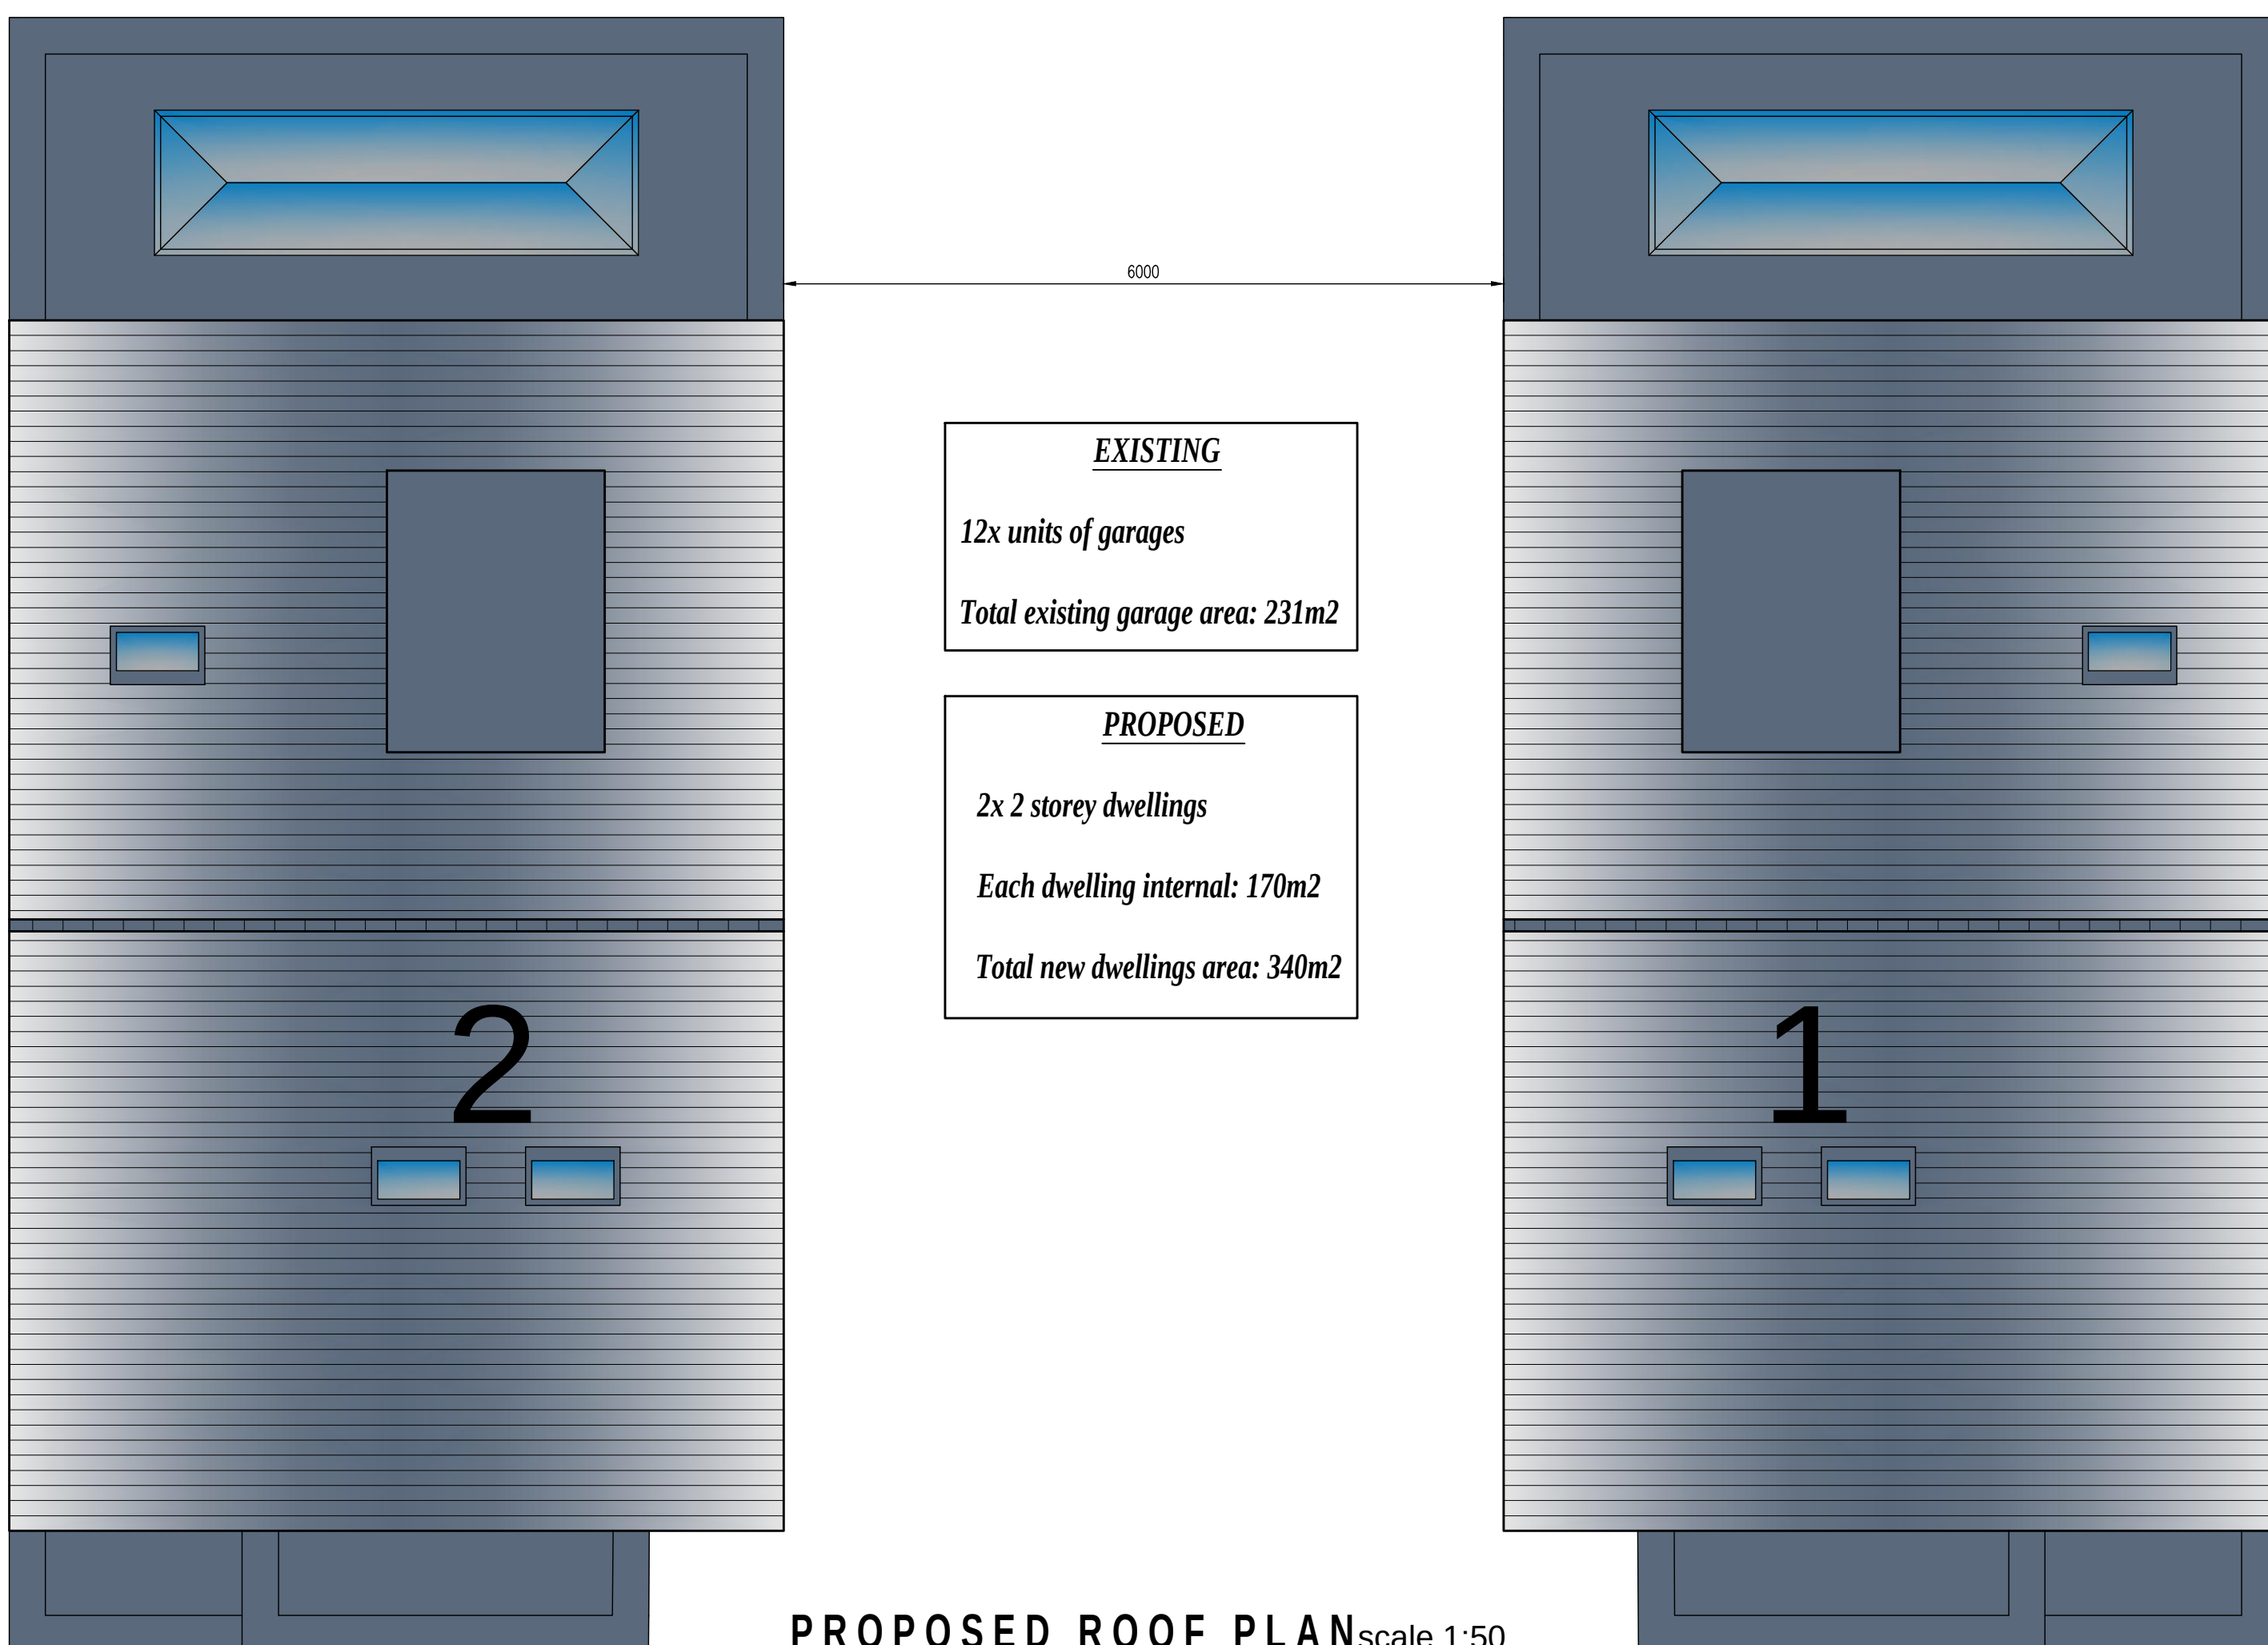

PROPOSED ROOF PLAN_{scale 1:50}

[illegible]