
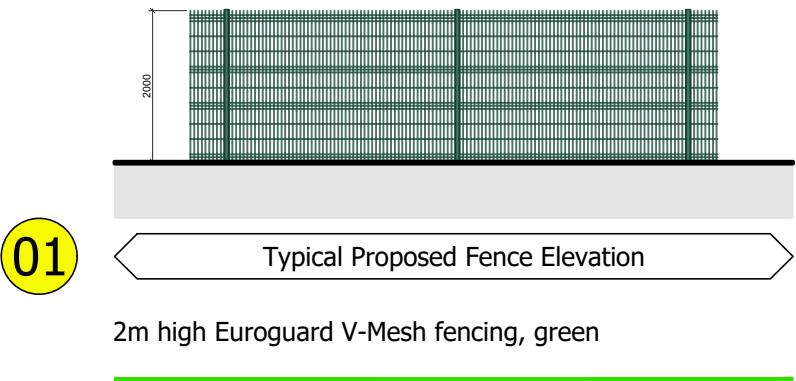
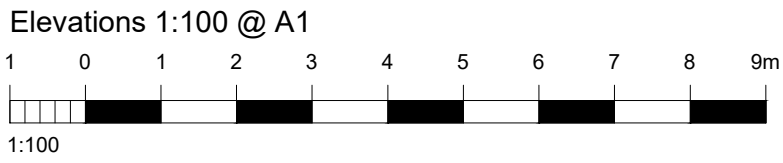


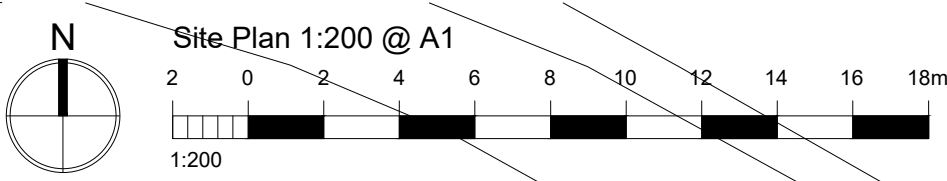


- Notes
1. This drawing is the copyright of MH Architects Ltd
  2. Do not scale this drawing except for Local Authority planning purposes
  3. All dimensions must be checked on site by the contractor prior to commencement of the works.

Client Approval

|   |                            |
|---|----------------------------|
| X | A - Approved               |
| X | B - Approved with comments |
| X | C - Do not use             |

| Rev. | Revision Note/Purpose of Issue | Drw By | Date     | Chk By | Date     |
|------|--------------------------------|--------|----------|--------|----------|
| P01  | ISSUED FOR PLANNING            | JL     | 24/07/24 | HJG    | 24/07/24 |
| P02  | Client updates                 | SI     | 09/08/24 | JL     | 09/08/24 |
| P03  | Fencing details added          | JL     | 14/08/24 | HJG    | 14/08/24 |
| P04  | Fencing amended                | JL     | 14/10/24 | HJG    | 14/10/24 |

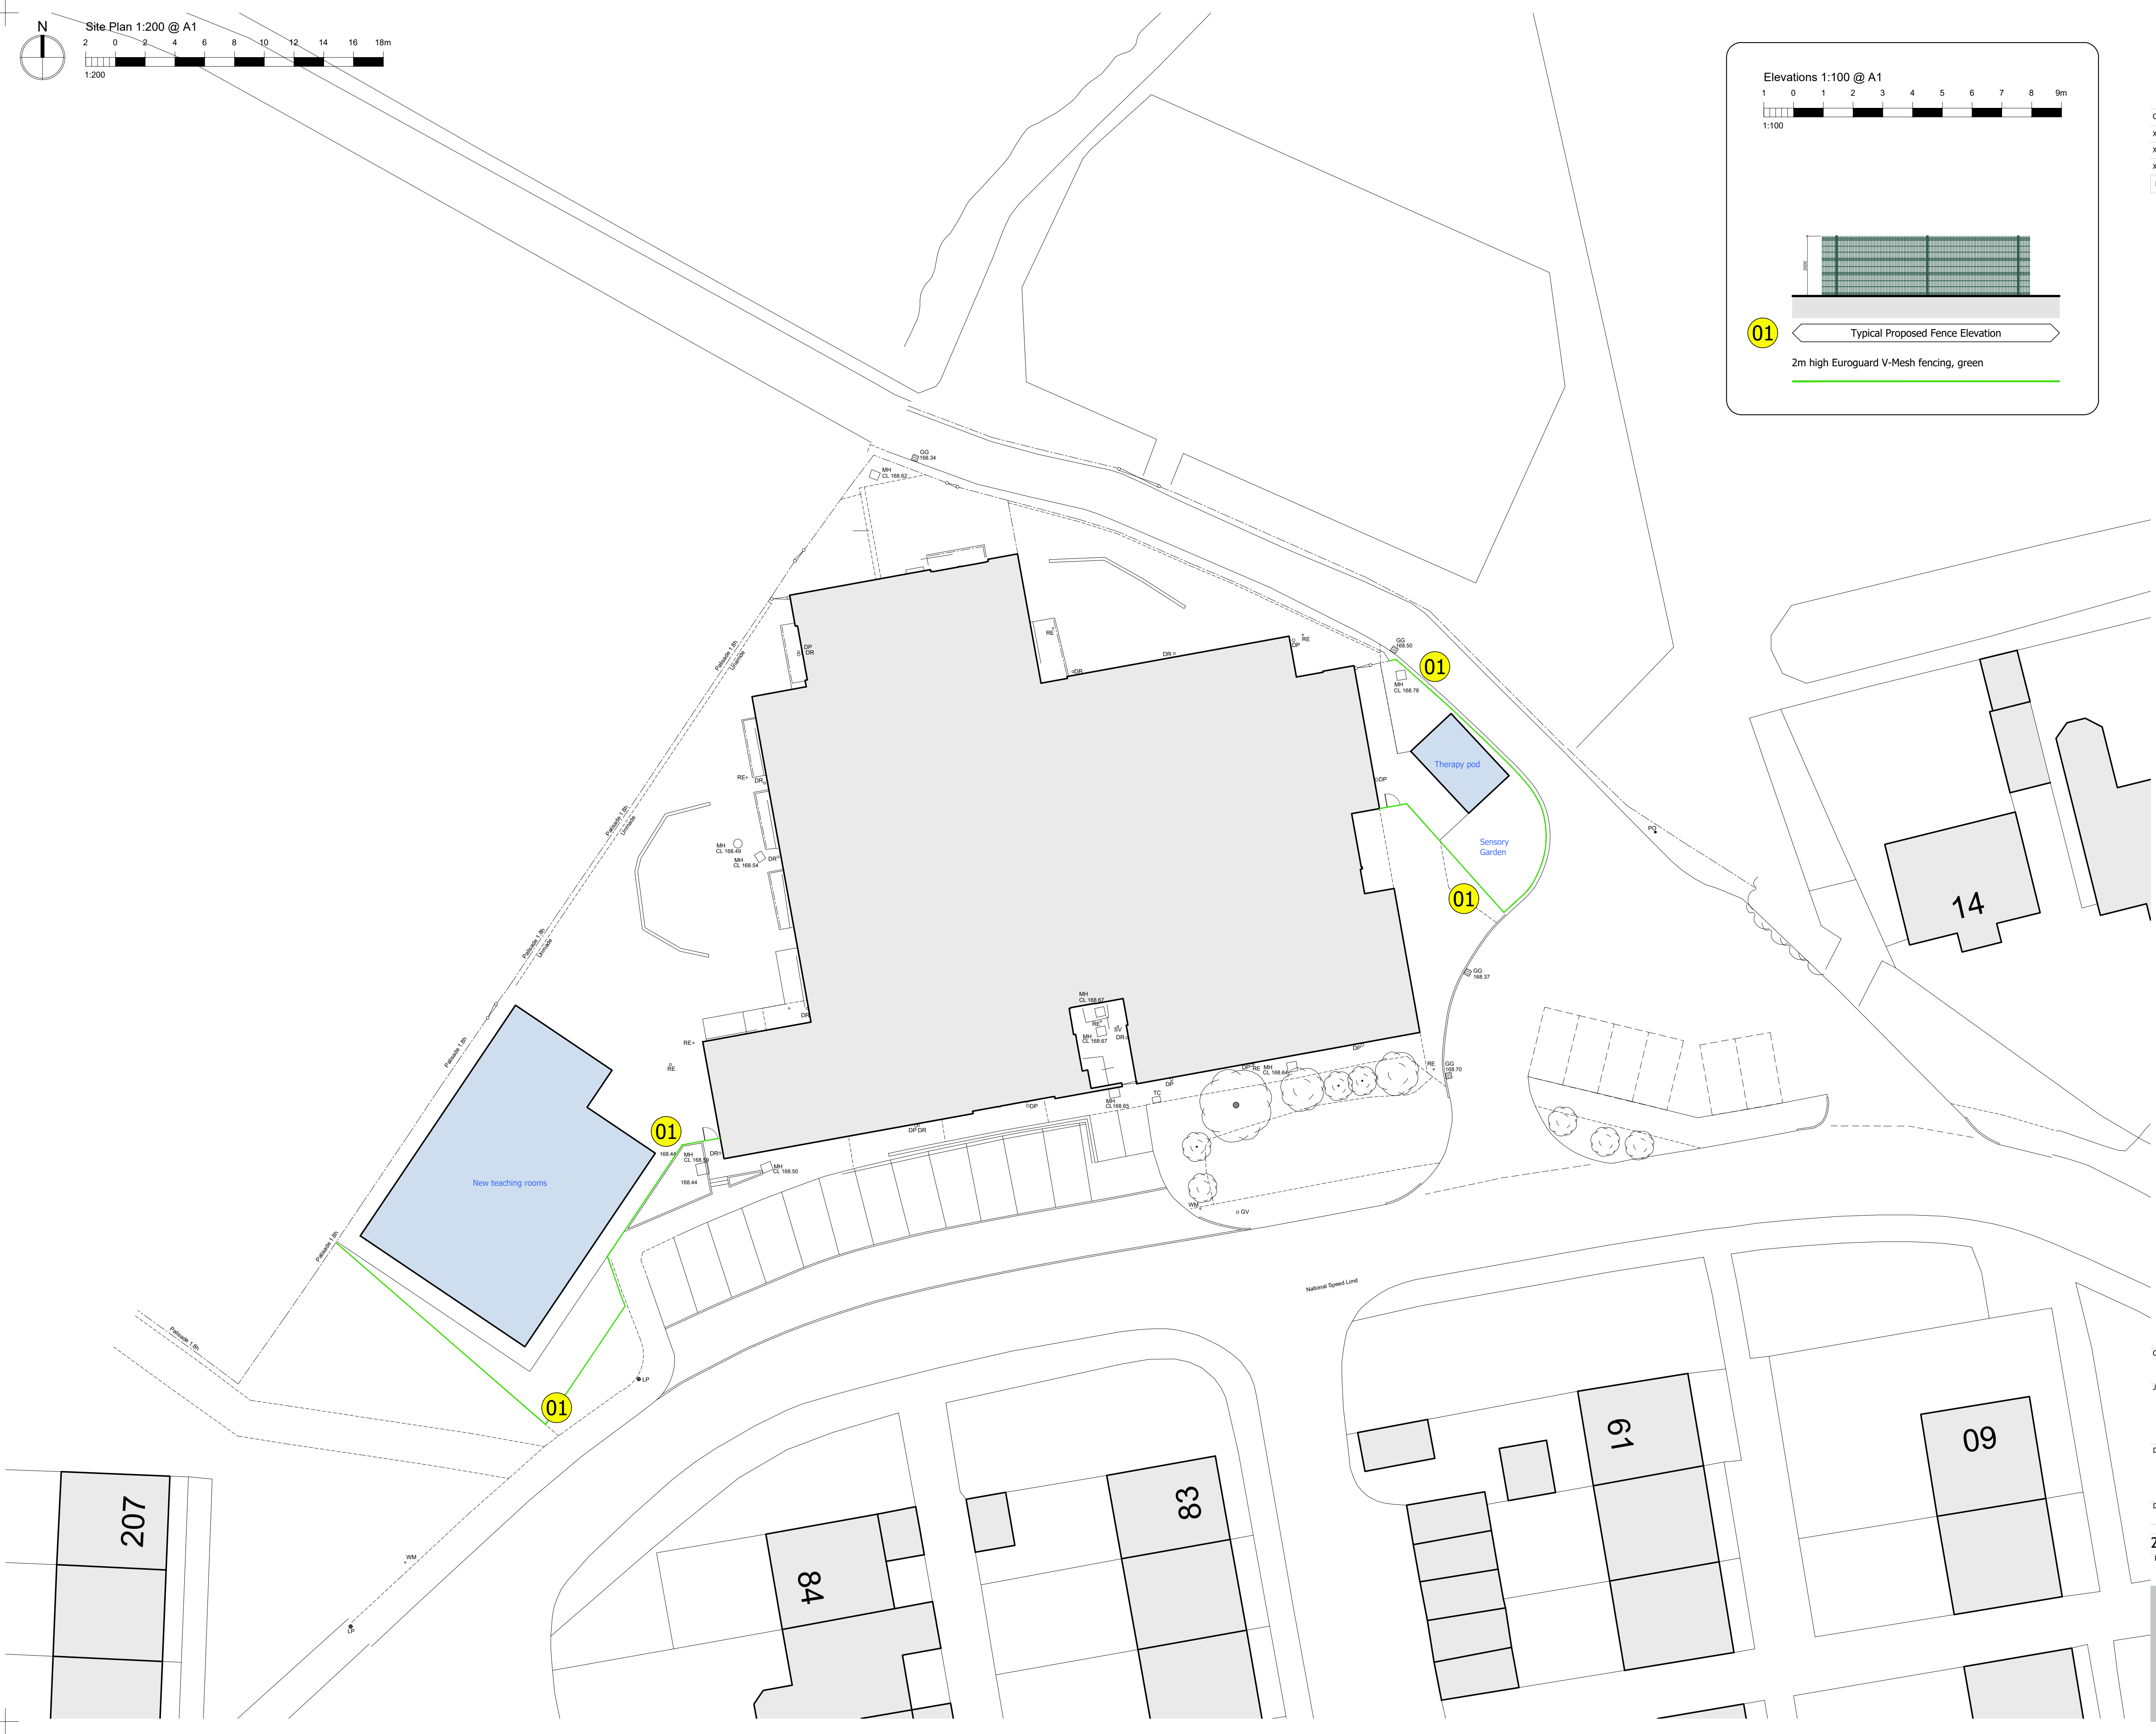

Client

Nine Points Property for Horizon

Job title

Great Howarth  
Rochdale, OL12 9HE  
School

Drawing title

Site Plan  
Proposed

| Drawn   | Date    | Checked | Date    | Scale at A1 |      |      |      |      |
|---------|---------|---------|---------|-------------|------|------|------|------|
| JL      | JULY 24 | HJG     | JULY 24 | 1:200       |      |      |      |      |
| Job No. | Pro.    | Org.    | Zone    | Level       | Type | Role | No.  | Rev. |
| 23-149  | GRH     | MHA     | XX      | ZZ          | DR   | A    | 0211 | P04  |

Purpose of Issue

PLANNING

Ground Floor  
Building  
Southern Gate  
West Sussex  
PO19 8EZ  
t: 01243 774748  
e: admin@mharchitects.co.uk  
www.mharchitects.co.uk  
Limited Company  
Registered in England No.1994233

