



SCALE WITH CAUTION AS DISTORTION CAN OCCUR 0 1 2 3 4 5 6 7 8 9 10cm


1. All dimensions are in millimetres unless noted otherwise.
2. All dimensions must be taken on site and not measured off drawing.
3. All levels refer to metres Above Ordnance Datum (AOD).

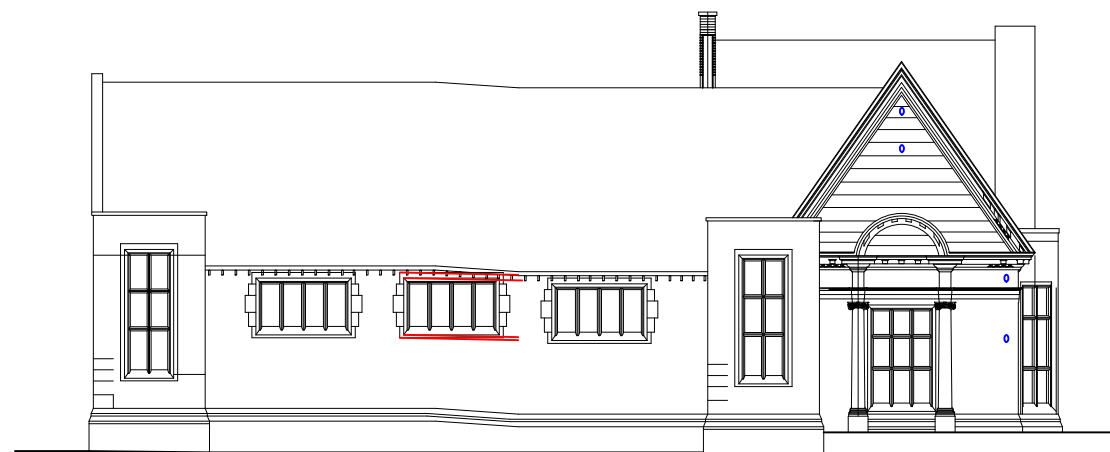


SOUTH EAST ELEVATION

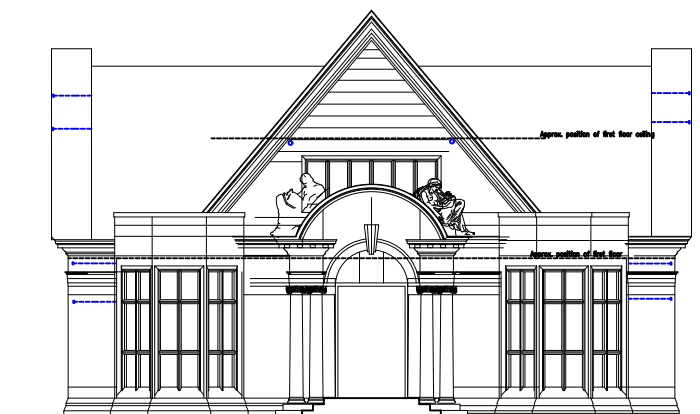


NORTH EAST ELEVATION

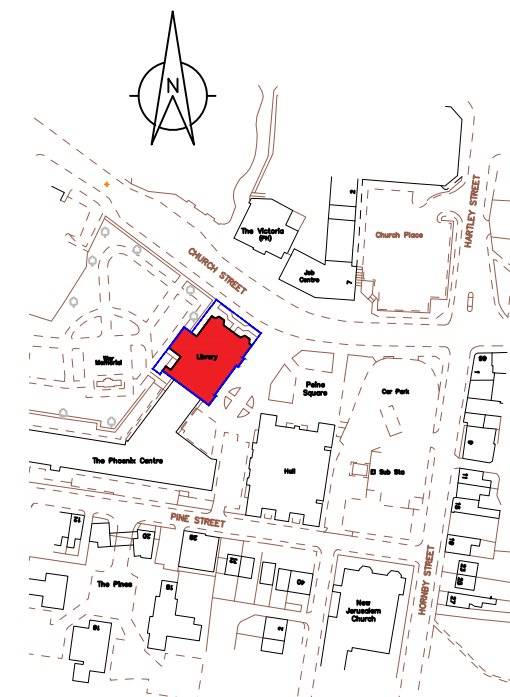

LOCATION PLAN
Scale 1:1250

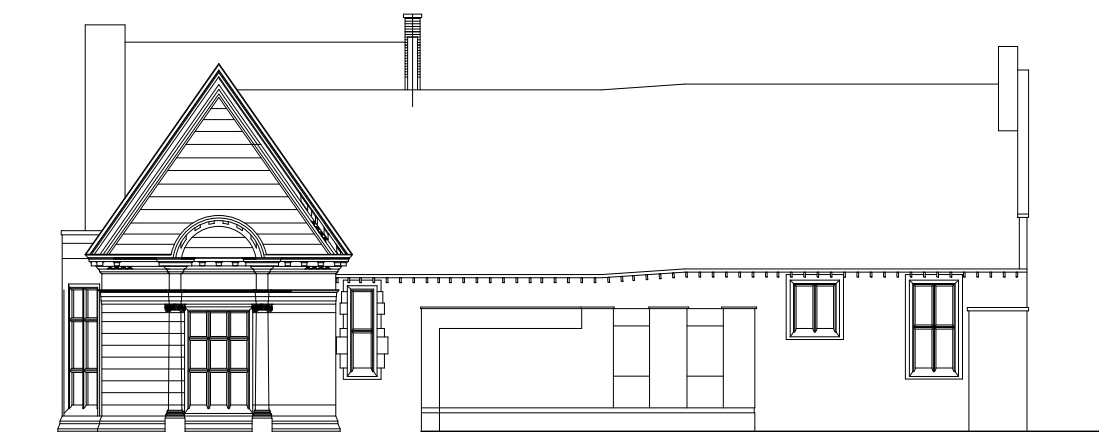

NORTH WEST ELEVATION

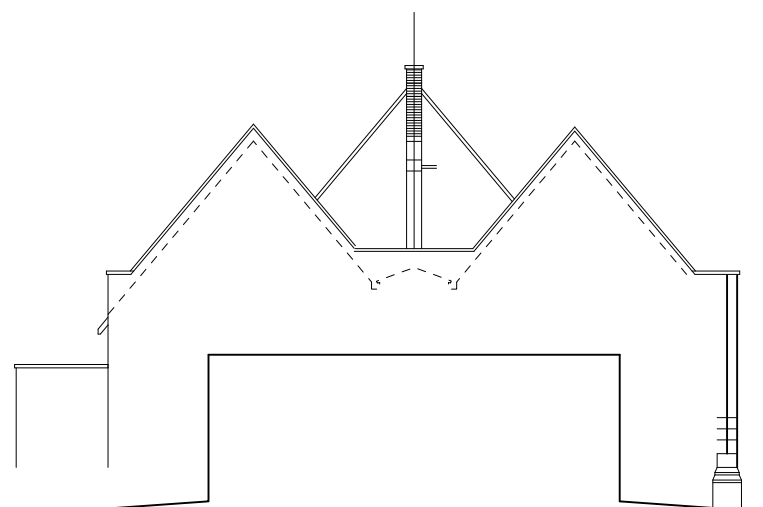

SOUTH WEST ELEVATION

*		*		*	*
Rev	Details of revision		By	Chkd	Date

	ROCHDALE BOROUGH COUNCIL
NEIGHBOURHOODS Director: M. Widdup	
HIGHWAYS & PROPERTY Assistant Director: D. Bowler	
Project	Heywood Library
Title Existing Elevations	
Drawn RD	Checked and Approved *
Scale 1/100	Safety Audit *
Date 15/06/22	
Dwg No. A1/2004371/07	