



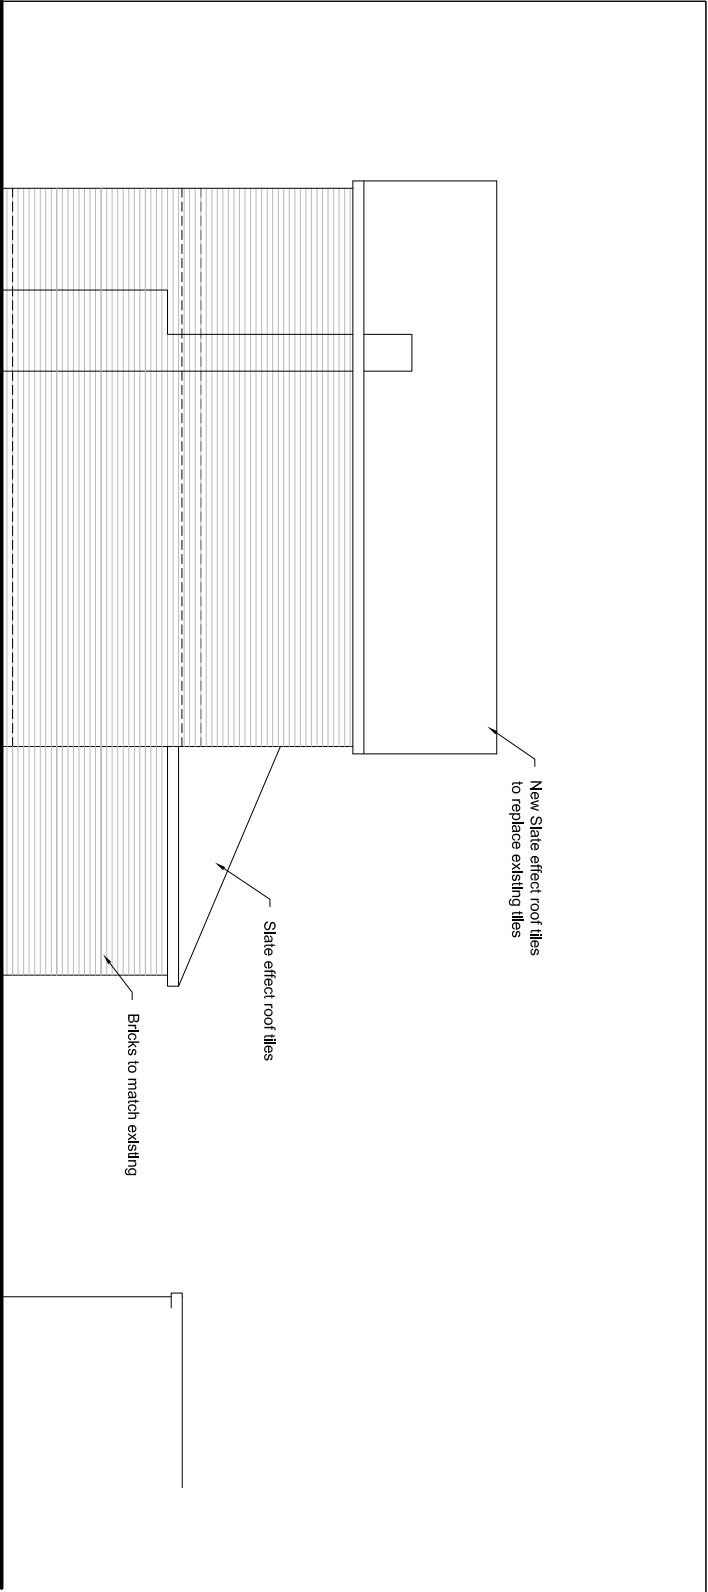


Proposed Side Elevation (facing neighbouring property) 1.100 @ A3

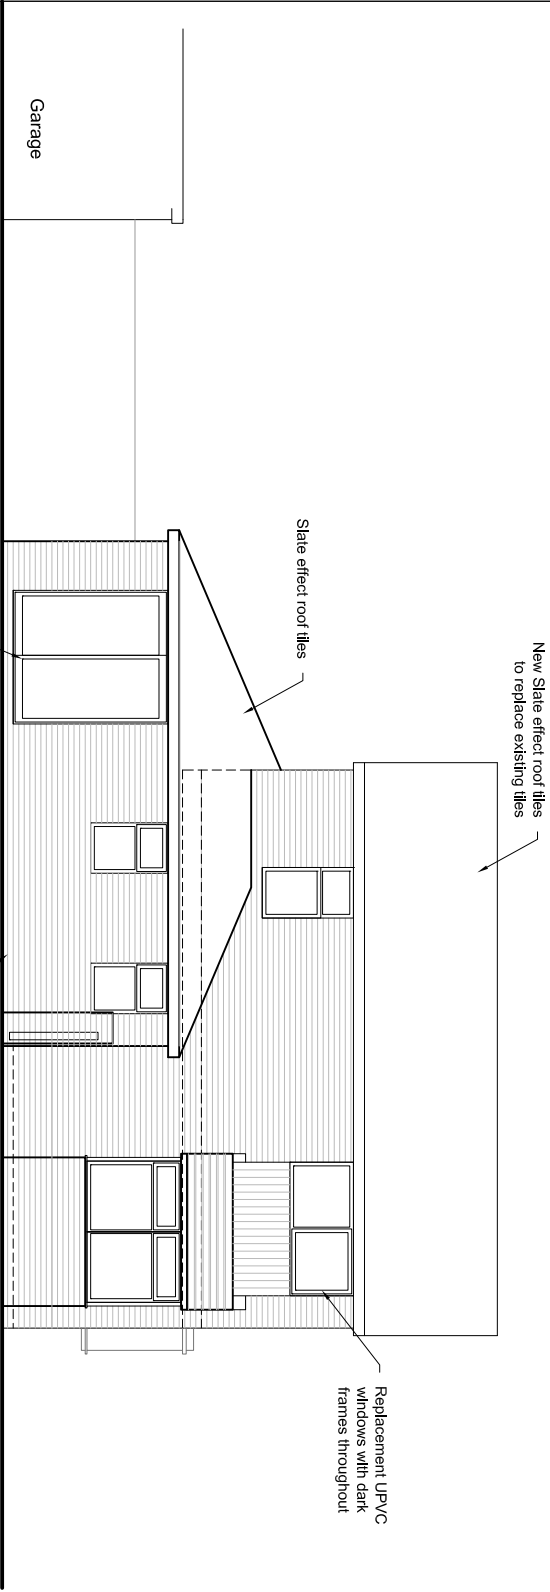

Proposed Front Elevation 1.100 @ A3



Proposed Side Elevation (facing Boarshaw Crescent) 1.100 @ A3

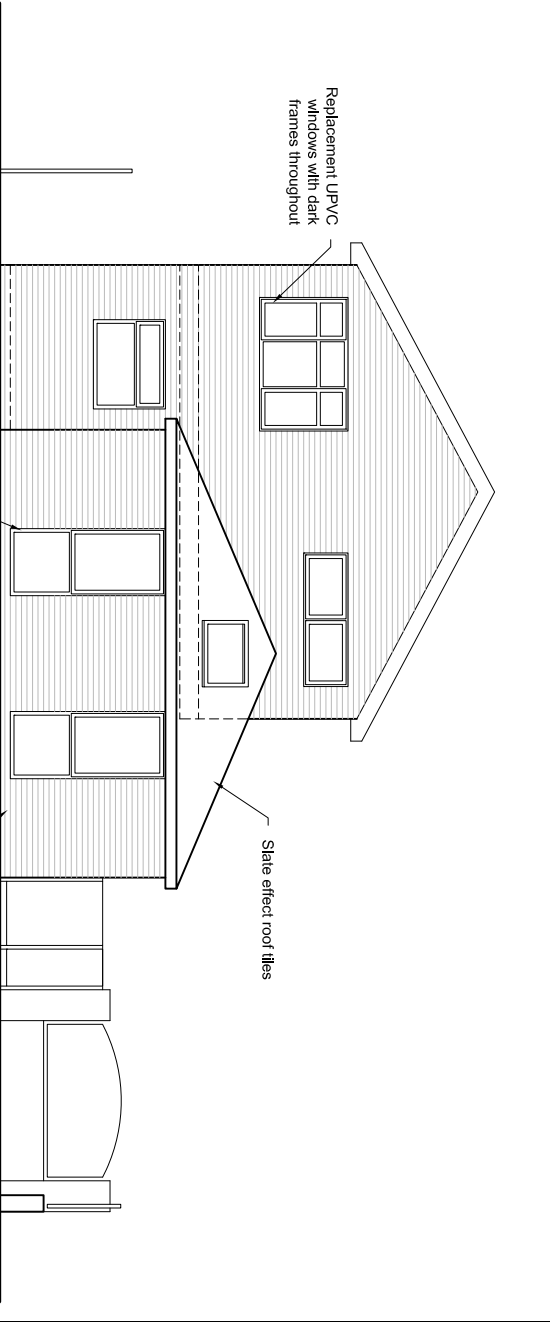

Proposed Rear Elevation 1.100 @ A3

CLIENT		PROJECT	
Mrs S		375 Boarshaw Road, Middleton, M24 2PN	
DRAWING TITLE		Proposed Elevations - Option 1	
SCALE		DATE OF DESIGN	
1:100 @ A3		31.07.23	
PROJECT NO		DRAWING NO	
520		AP008	
REVISION		C	