




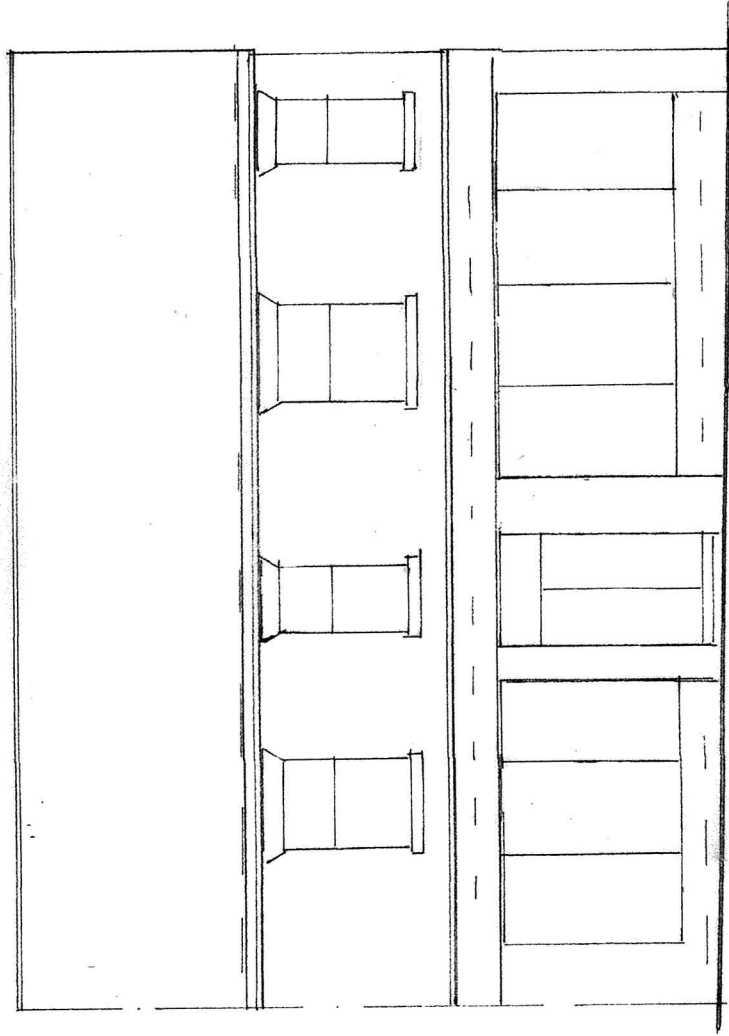


FRONT ELEVATION
(EXISTING)

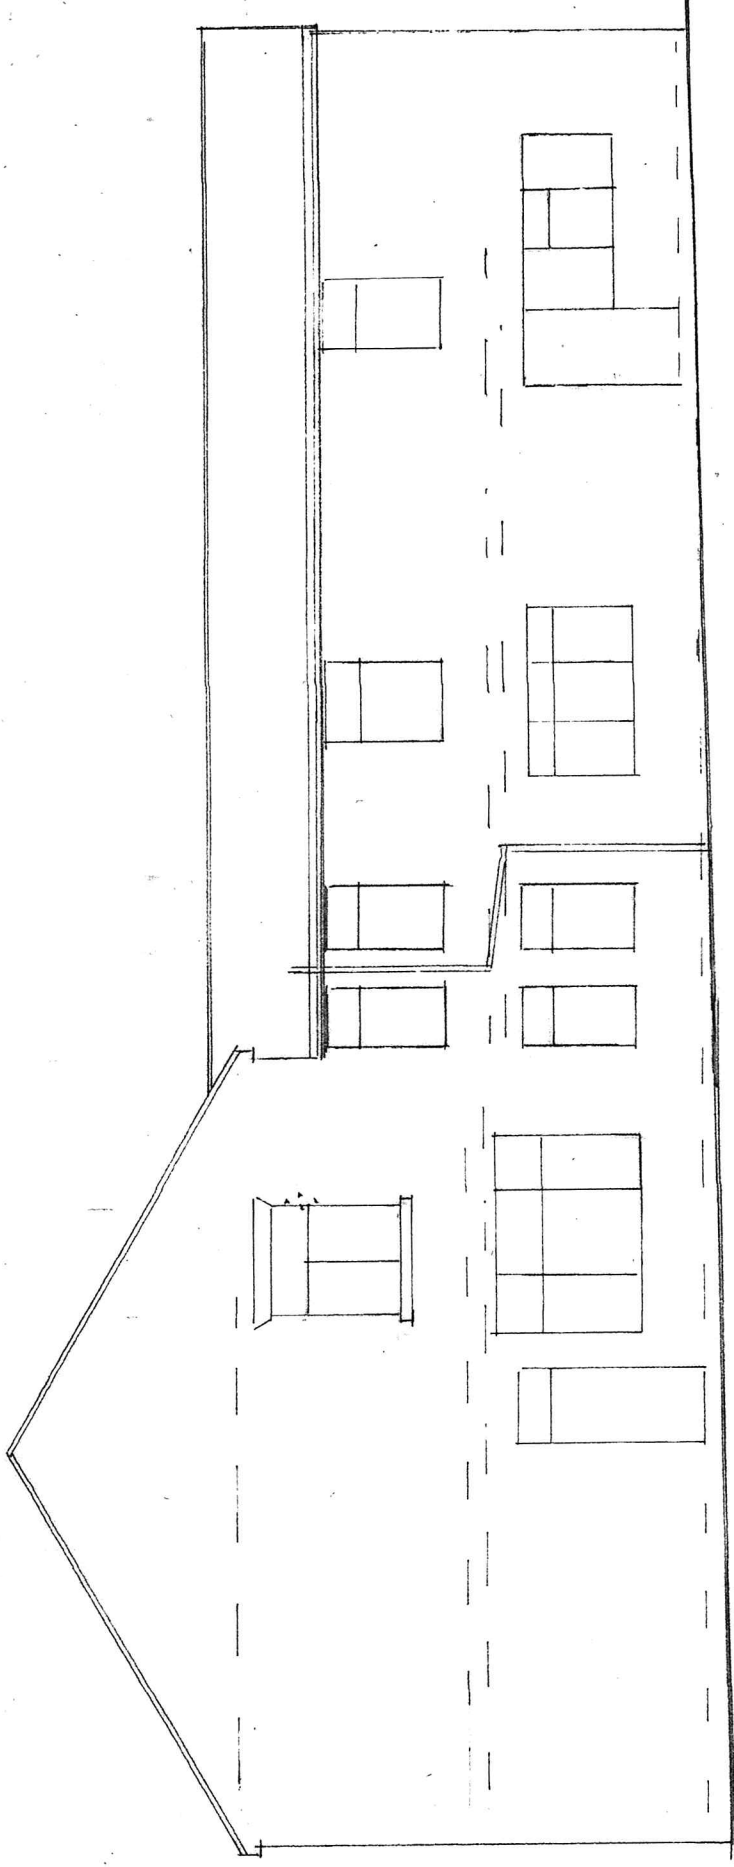

SIDE ELEVATION
(EXISTING)

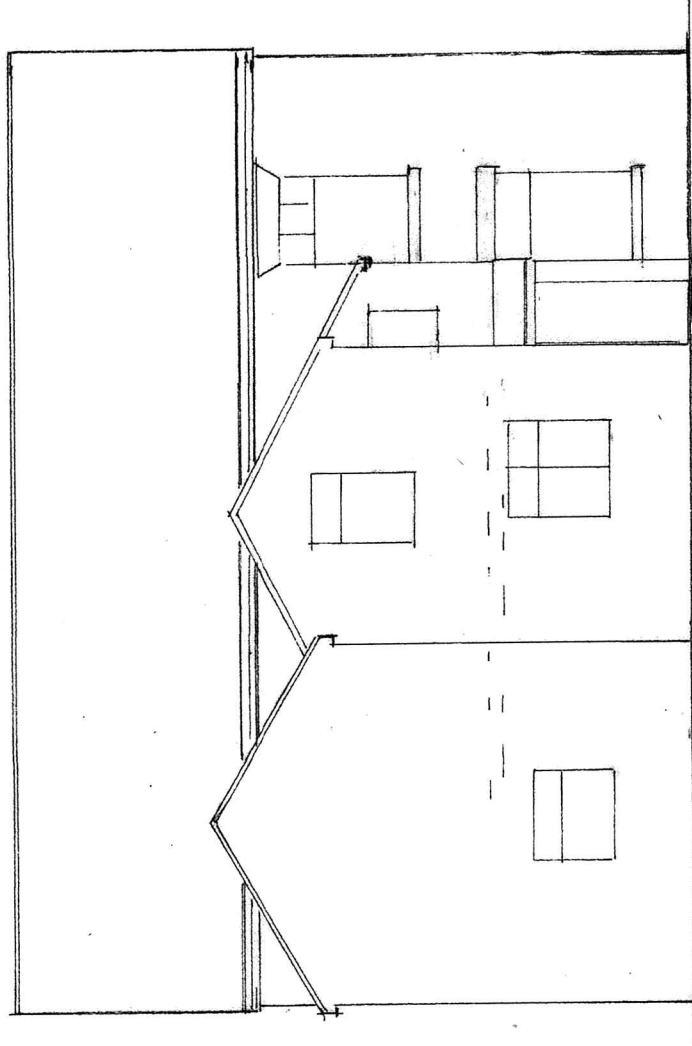

REAR ELEVATION
(EXISTING)

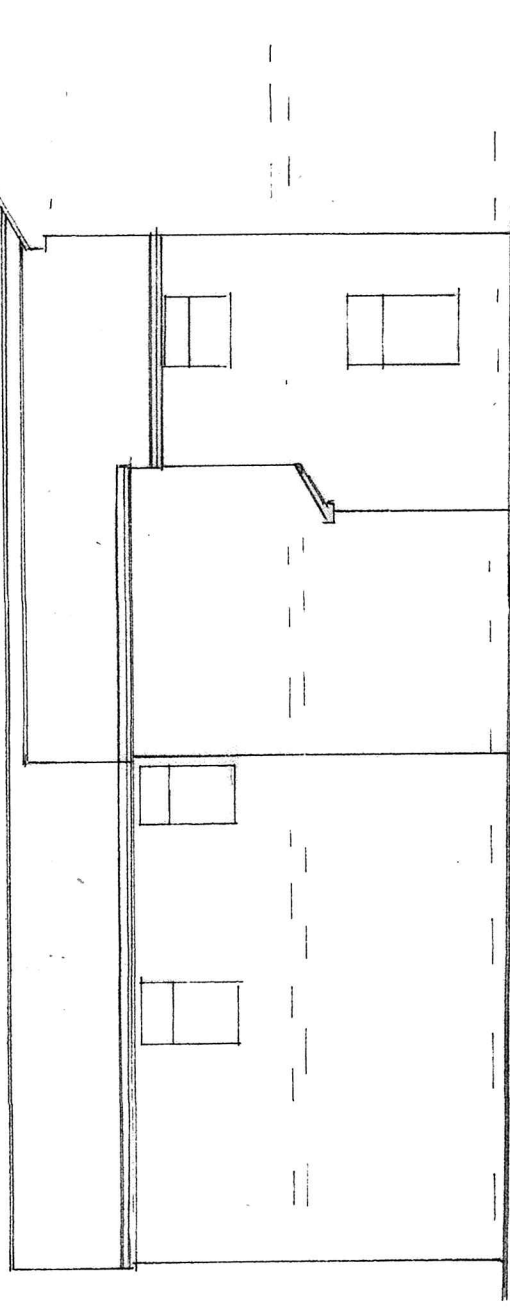

SIDE ELEVATION
(EXISTING)

BUILDING DESIGN SERVICES

M. FAROOQ

6 Stock Close, Shawclough, Rochdale OL12 6BB

Tel: 01706 712231 Mob: 07967605763

**PROPOSED CHANGE OF USE AT FIRST FLOOR
FROM OFFICE SPACE INTO THREE SELF
CONTAINED FLATS AND SINGLE STOREY
REAR EXTENSION AT**

134-136 DRAKE STREET ROCHDALE OL16 1PS

For: Mr NASER ALI

Elevation

Scale 1:100

1962 /2