




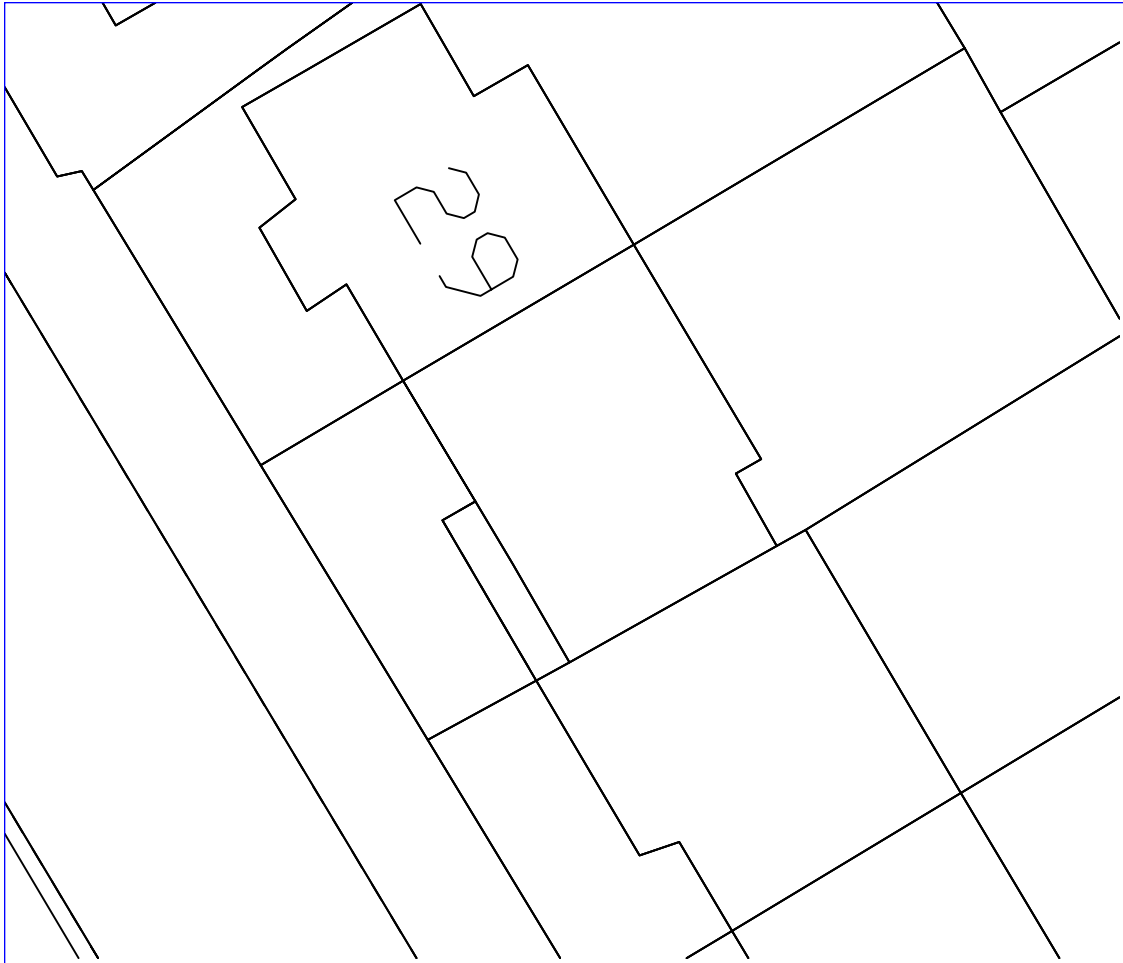


Existing Site plan

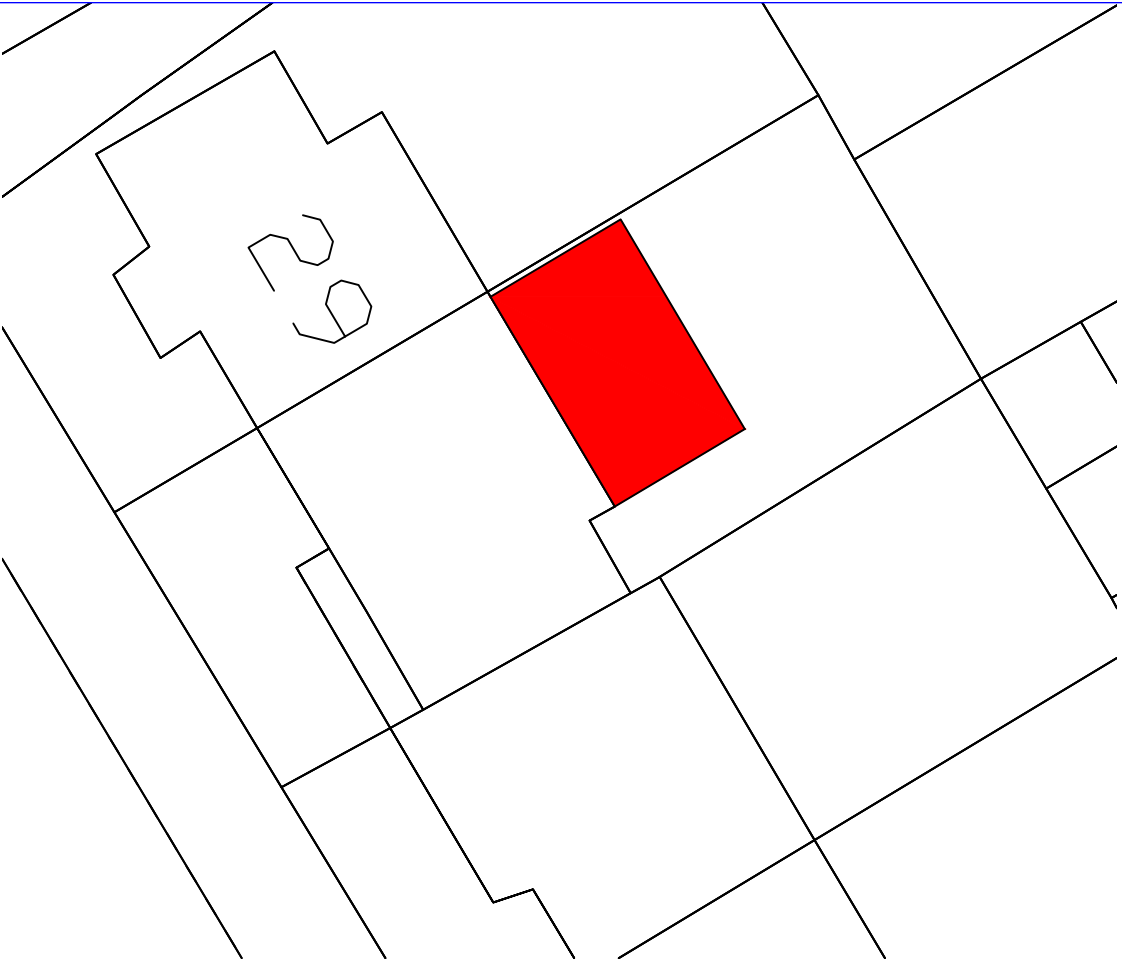

Proposed Site Plan

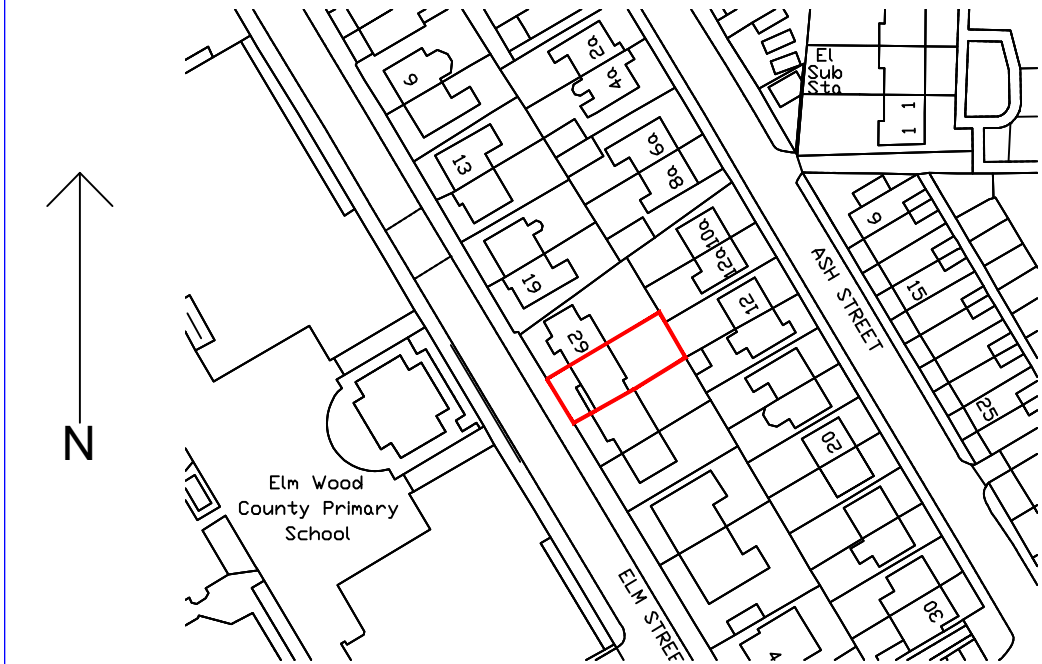

Location Plan 1:1250

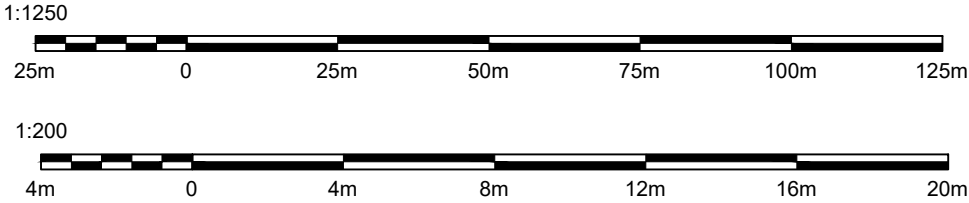

rev	Revision details			Date
This drawing is not authorised unless signed as checked & approved				
Address 31 Elm Street Middleton				
Job Title Single Storey Extension to Rear				
Drawing title Location plan				
RJSArchitecture 23 Ellerslie Avenue, Rainhill, L35 4QD Mob:07511515637				
Chkd	Appvd	date MAR 24	scale 1:1250@A1	drawn rs
DRAWING No			200501/03	rev B