


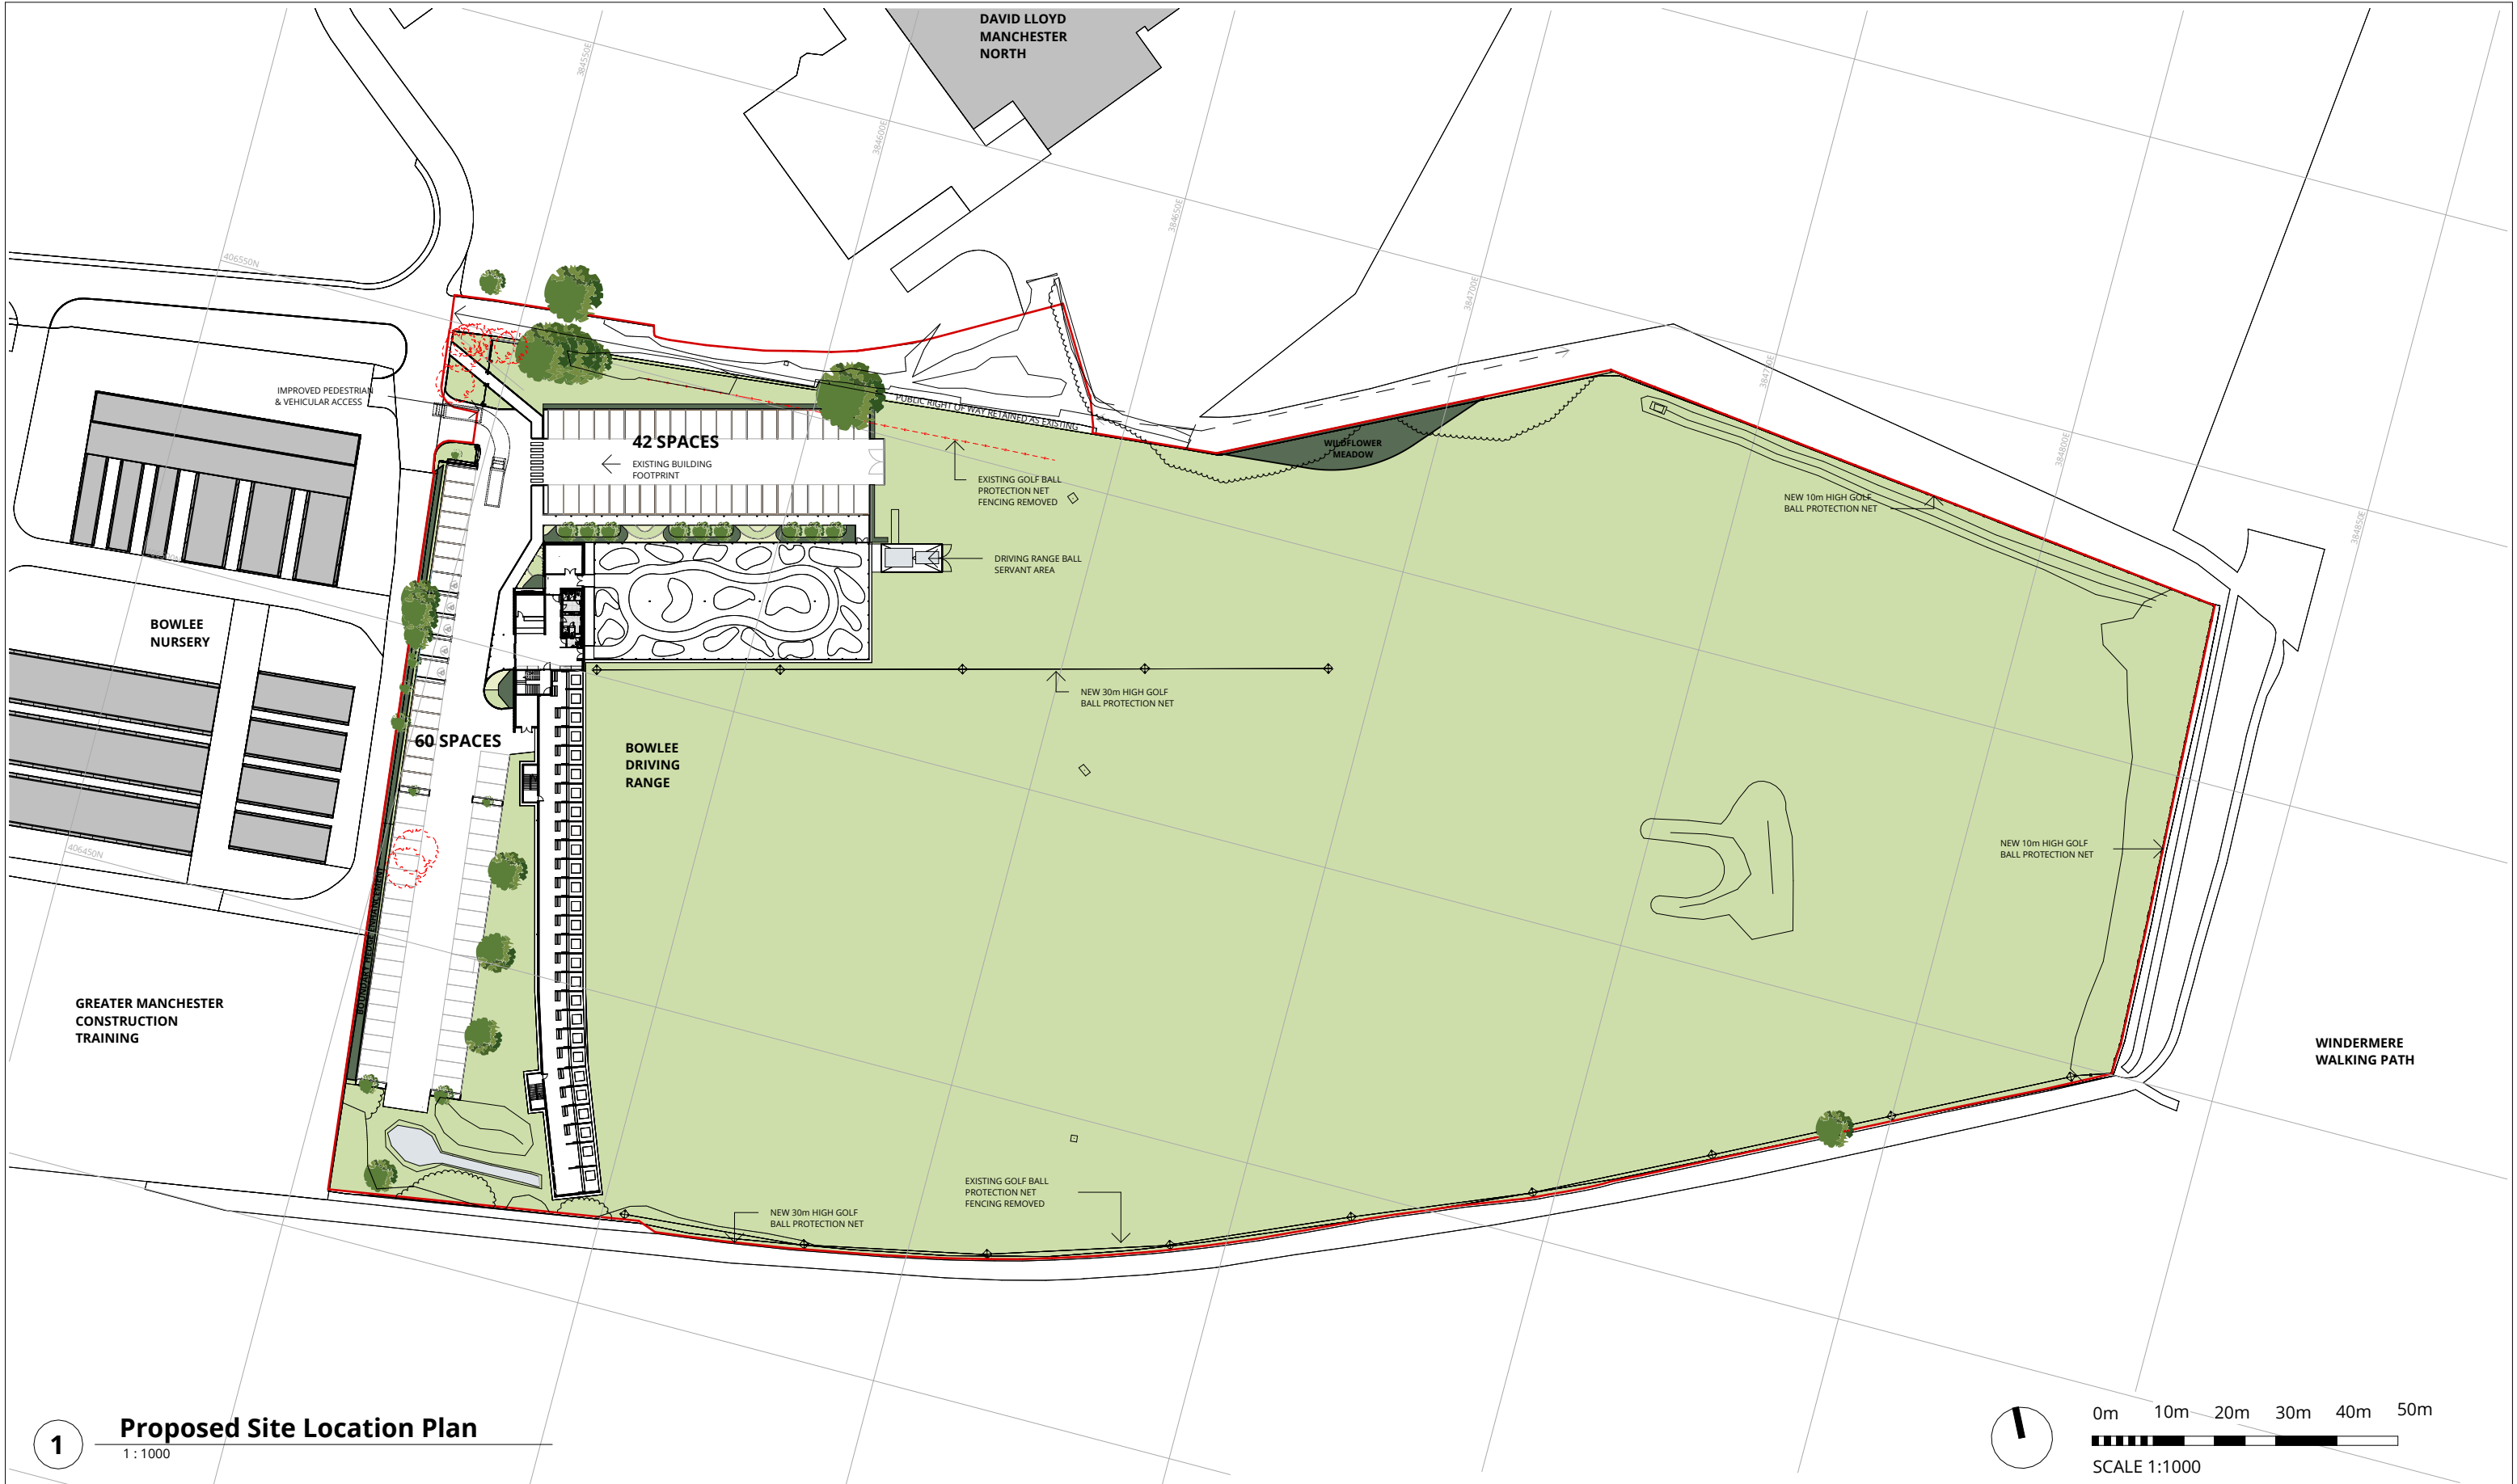

1

Proposed Site Location Plan

1 : 1000

RALA SHALL HAVE NO RESPONSIBILITY FOR ANY USE MADE OF THIS DOCUMENT OTHER THAN FOR THAT WHICH IT WAS PREPARED AND ISSUED. ALL DIMENSIONS SHOULD BE CHECKED ON SITE. DO NOT SCALE FROM THIS DRAWING

ANY DRAWING ERRORS OR DIVERGENCIES SHOULD BE BROUGHT TO THE ATTENTION OF RALA AT THE ADDRESS SHOWN BELOW.

DRAWINGS SHALL BE READ IN CONJUNCTION WITH THE FOLLOWING BEFORE WORK COMMENCES:

- THE CDM DESIGN ISSUES REGISTER
- THE RALA RISK SERIES OF DRAWINGS
- THE PROJECT CDM RISK REGISTER

NOTES

P00	First Issue	RB	RB	26.07.23
P01	Client Feedback	RB	RB	03.09.23
P02	Pre Planning Issue	RB	RB	14.09.23
P03	Client Review	RB	RB	12.06.24
P04	Client Feedback	RB	RB	27.06.24
P05	Planning Issue	RB	RB	25.07.24

REVISION	DESCRIPTION	DRAWN	CHECKED	DATE
----------	-------------	-------	---------	------

REVISION	DESCRIPTION	DRAWN	CHECKED	DATE
----------	-------------	-------	---------	------

CLIENT

11 Hackford Close,
Brandlesholme,
Bury,
Greater Manchester,
BL8 1XP
United Kingdom

T +44 [0]7564 361 972



PROJECT TITLE
Bowlee Park Golf Driving Range

RDP JOB NUMBER
P0019

ISO 27001 CLASSIFICATION
Planning

DRAWING TITLE
Proposed Ground Floor Site Plan

DRAWING No.
BDR-RALA-ZZ-XX-DR-A-(00)-0004

SCALE
@ A3
1 : 1000

DATE FIRST ISSUED
28/04/22

REVISION
P05