




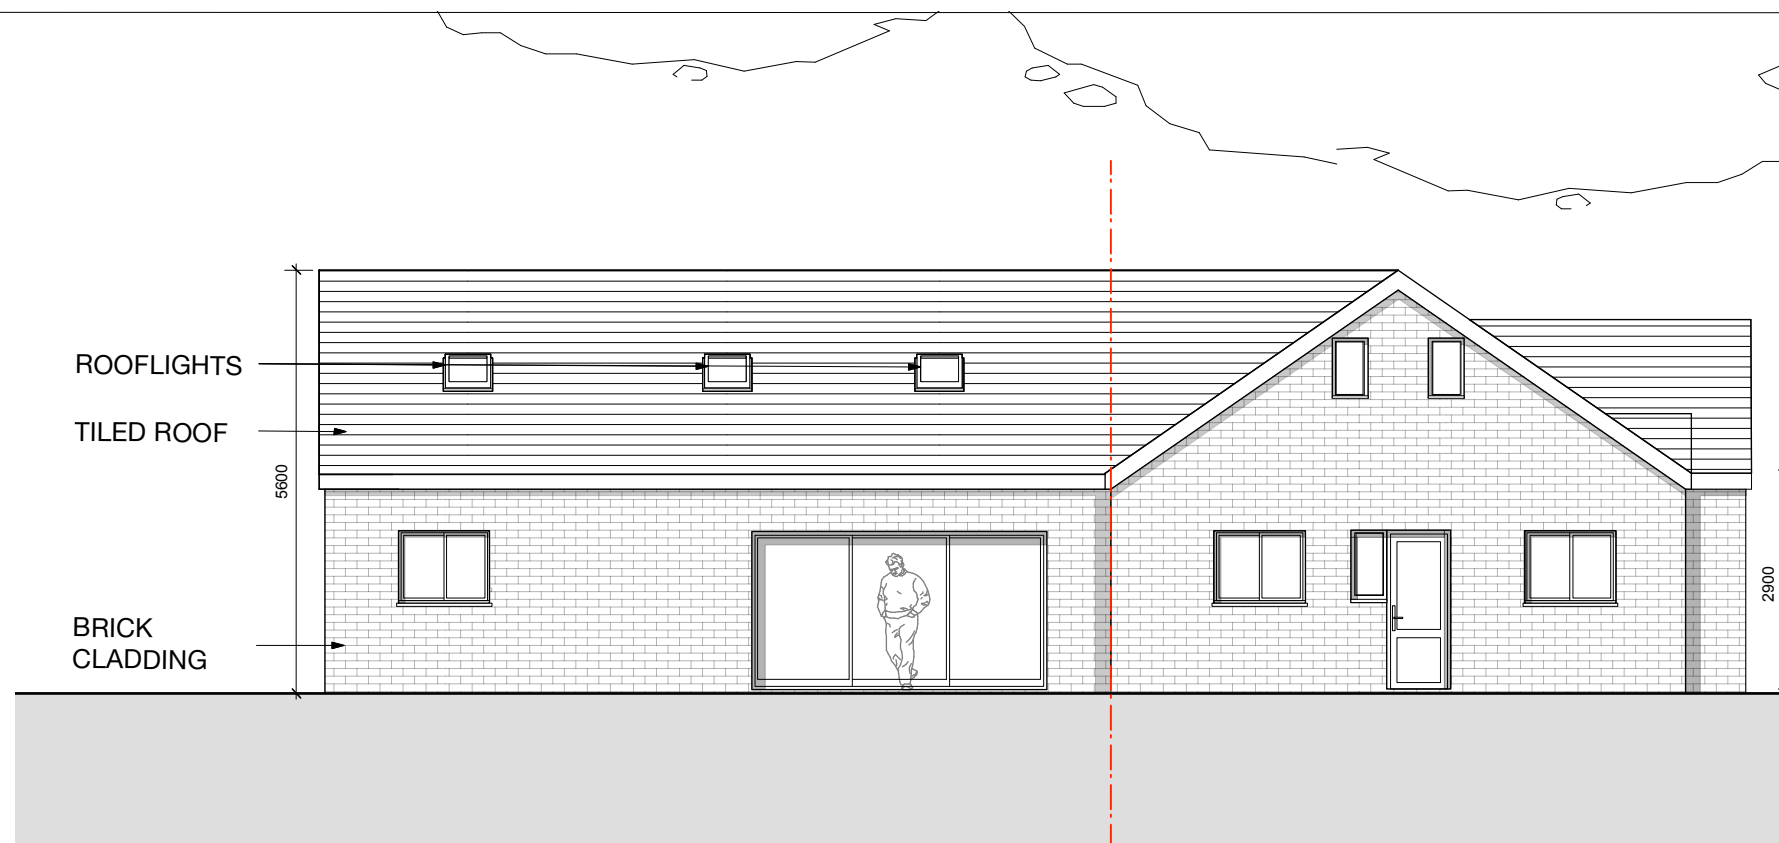

PROPOSED REAR ELEVATION

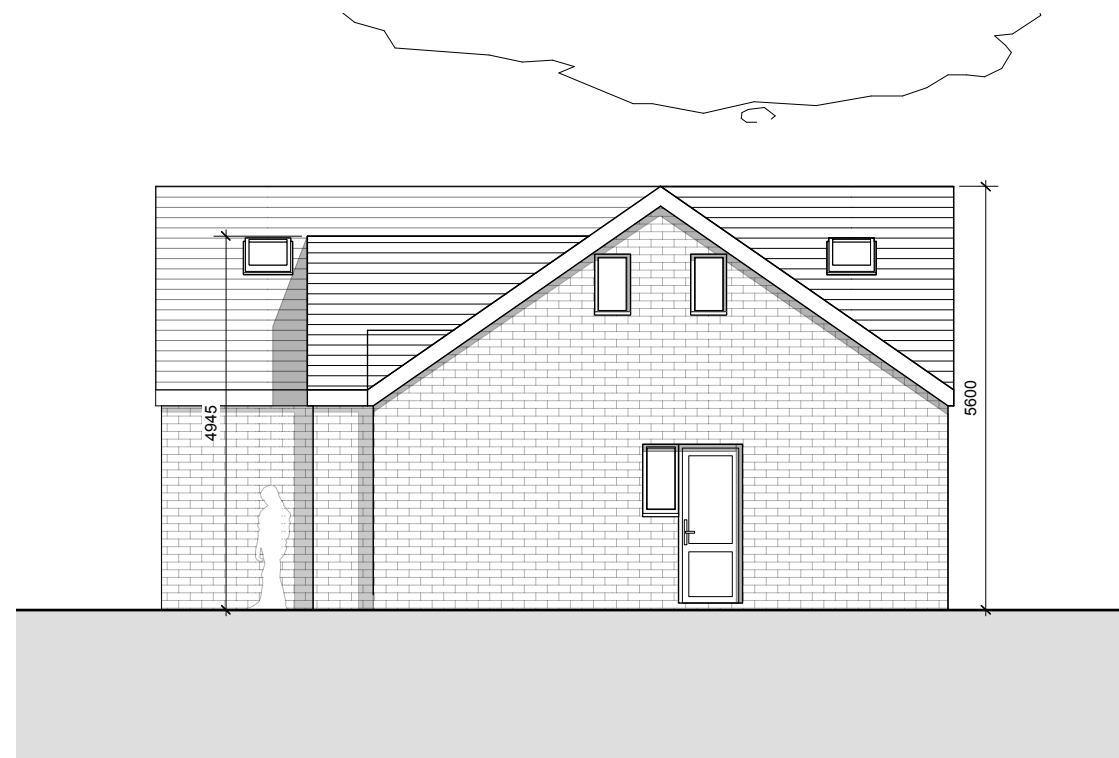

PROPOSED SIDE ELEVATION

 

Project:
Proposed Housing Scheme
Client:
Mr S Latif
Site:
**Land adjacent to 27 Brookdale,
Rochdale OL12 0SS**
Scale
1:100 @ A3
Date:
April 2023
Dwg No:
2004 11

PROPOSED ELEVATIONS