


DO NOT SCALE FROM DRAWING. ALL DIMENSIONS TO BE CHECKED ON SITE


Architectural drawing of a building elevation. The roof is gabled with dark grey concrete tiles. The left side of the roof has a 35-degree pitch, and the right side has a 10-degree pitch. The walls are rendered in 'K' render. A chimney is labeled 'SVP'. A window is labeled 'W13'. A door is labeled 'D2'. A small table titled 'WINDOW SCHEDULE' is located to the right of the drawing.

WINDOW SCHEDULE	
UPPING	1. 1000 x 1400 (4000) (20 x 10)
W1	1 No. 1407 x 1900
W2	1 No. 1407 x 1900
WINDOW SCHEDULE	
OPN	STRUCTURE, OPENING, (W x H)
W1	1 No. 3x97.5 x 1260
W2	1 No. 685 x 1050
W3	1 No. 2355 x 1800
W4	1 No. 1585 x 1200
W5	1 No. 2355 x 1800
W6	1 No. 685 x 1050
W7	1 No. 685 x 1050
W8	1 No. 685 x 1050
W9	1 No. 3x97.5 x 1260
W10	1 No. 2485 x 2100
W11	1 No. 685 x 1050
W12	1 No. 2355 x 1350
W13	1 No. 685 x 1050
W14	1 No. 2355 x 1200
W15	1 No. 1585 x 1200
W16	1 No. 2355 x 1200
W17	1 No. 685 x 1050
W18	1 No. 685 x 1050
W19	1 No. 940 x 960 windows
W20	1 No. 940 x 960 windows
W21	1 No. 940 x 960 windows
W22	1 No. 940 x 960 windows
D1	1 No. 2485 x 2100
D2	1 No. 970 x 1260

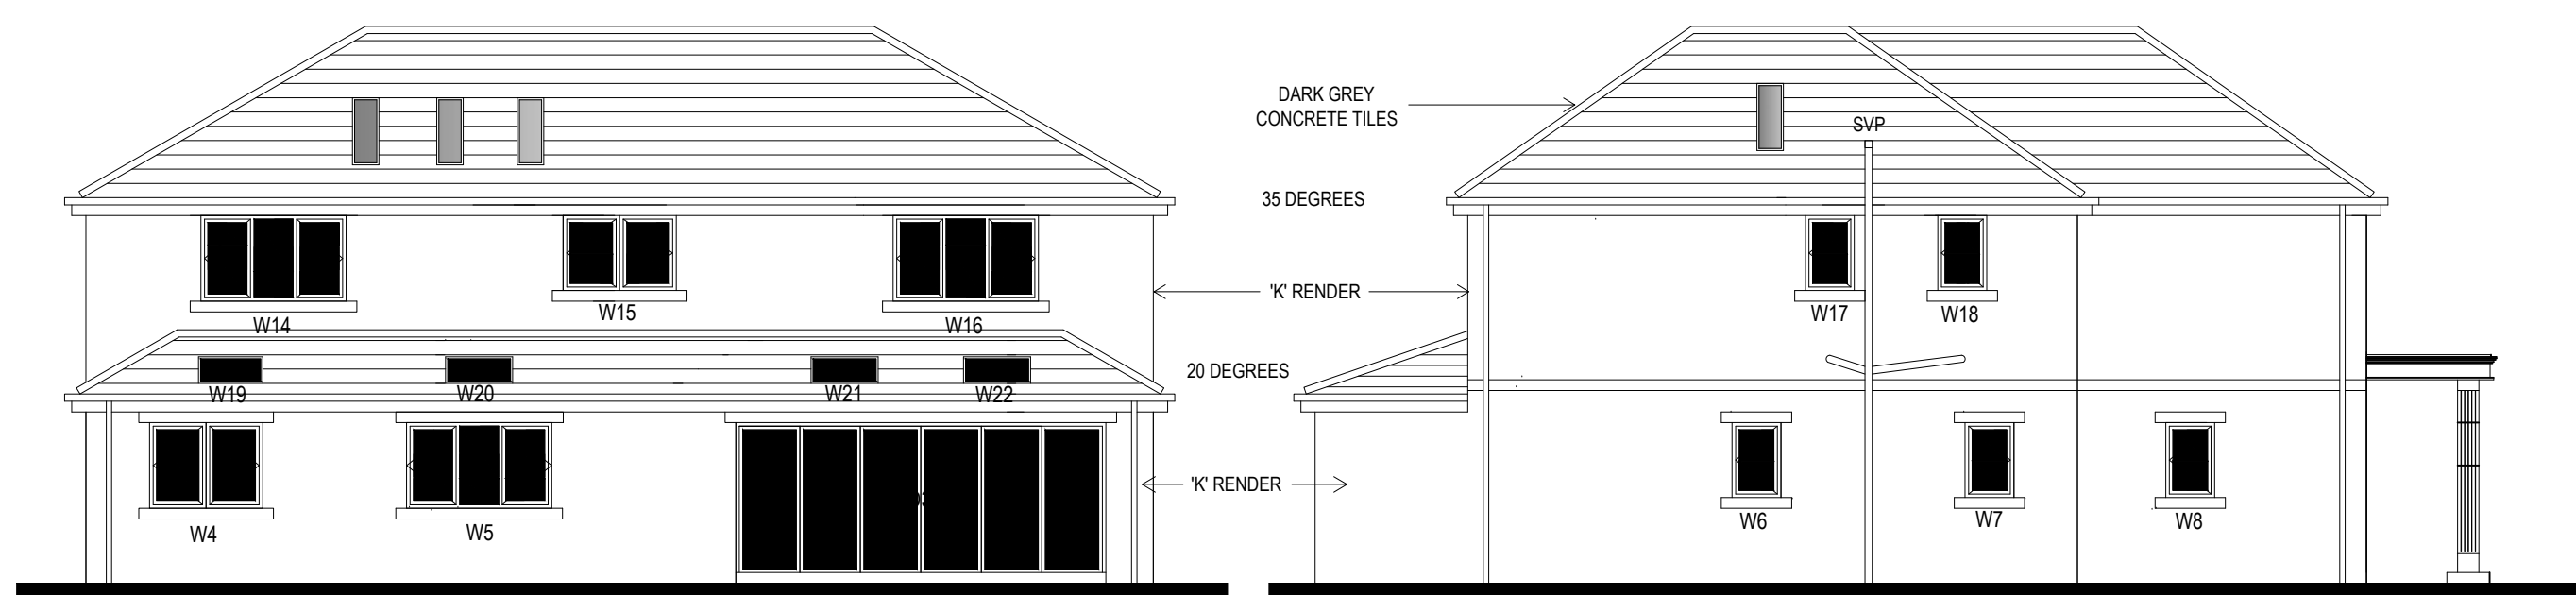

PROPOSED NORTH EAST ELEVATION

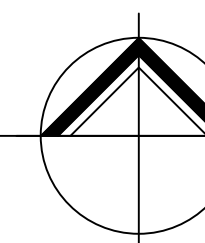

(OLDHAM)
CHARTED ARCHITECTS

TELEPHONE : 07753 859616

CLIENT
MR & MRS F CHAUDHRY

PROJECT
PROPOSED NEW DWELLING
54 NORDEN ROAD BAMFORD

DRAWING TITLE
PROPOSED ELEVATIONS
(RETROSPECTIVE PLANNING
APPLICATION)

Rev.	Notes	Date	Drawn
A	PLANNING	05.23	AD
B	PLANNING	06.23	AD
C	RETROSPECTIVE	11.24	AD
D	RETROSPECTIVE	03.25	AD

SCALE	1:100 AT A1	06.22	AD
-------	-------------	-------	----

PROJECT No.	DRAWING No.	Rev.
2239	14	D