



REFURBISHED FARMHOUSE

CONVERTED & INTEGRATED BARN

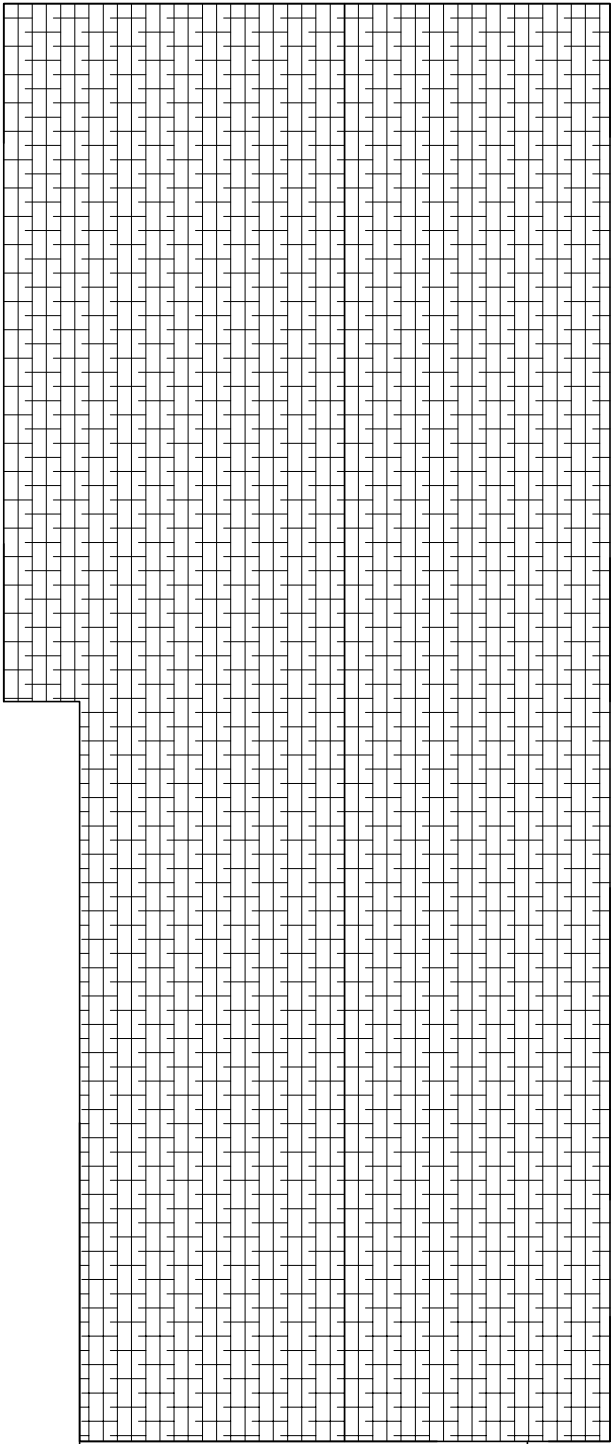

ROOF PLAN

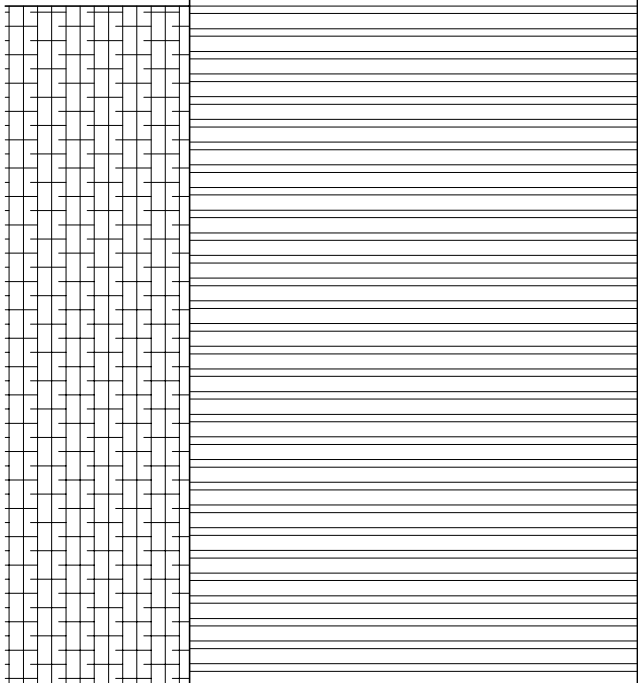

NOTES

1. Any discrepancy to be reported to the Architect immediately.
2. The Contractor must check all dimensions on site.
3. This drawing, or any part of it, may not be reproduced without the consent of the Architect.

Project

Langley Lane Farm
Langley Lane
Middleton M24 5LJ



Drawing Title

Existing First Floor &
roof Plan


Scale 1:100 @ A3 Date 20.02.23

Drawing No. 2235/12-301 Revision 000

Revision Details 000

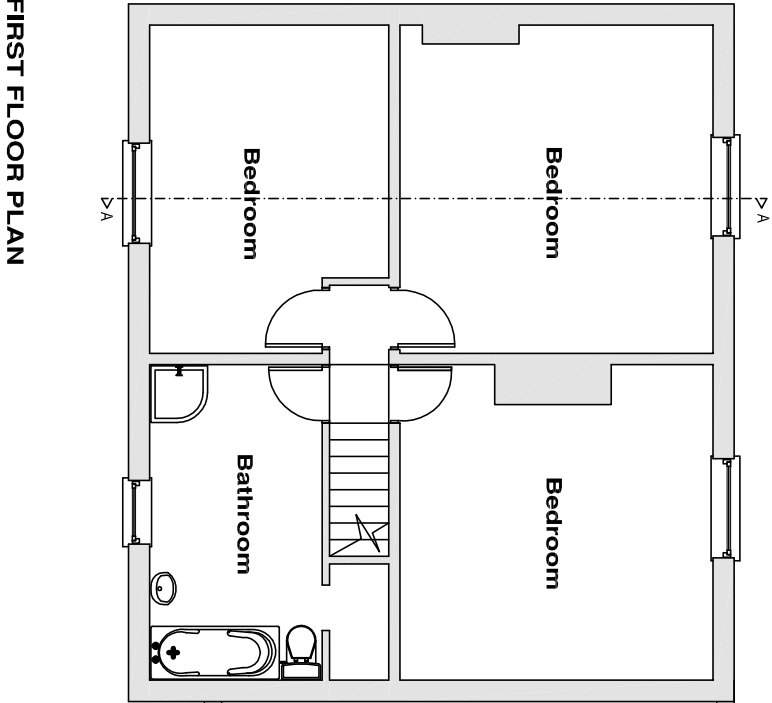 

FIRST FLOOR PLAN

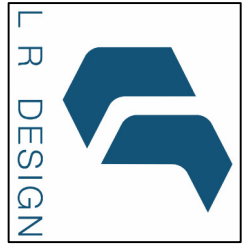

Architectural services
Office 3
131a Bury New Road,
Prestwich
M25 9NX
t. +44(0)161 820 9196
e. project@lr-design.net
www.lr-design.net