


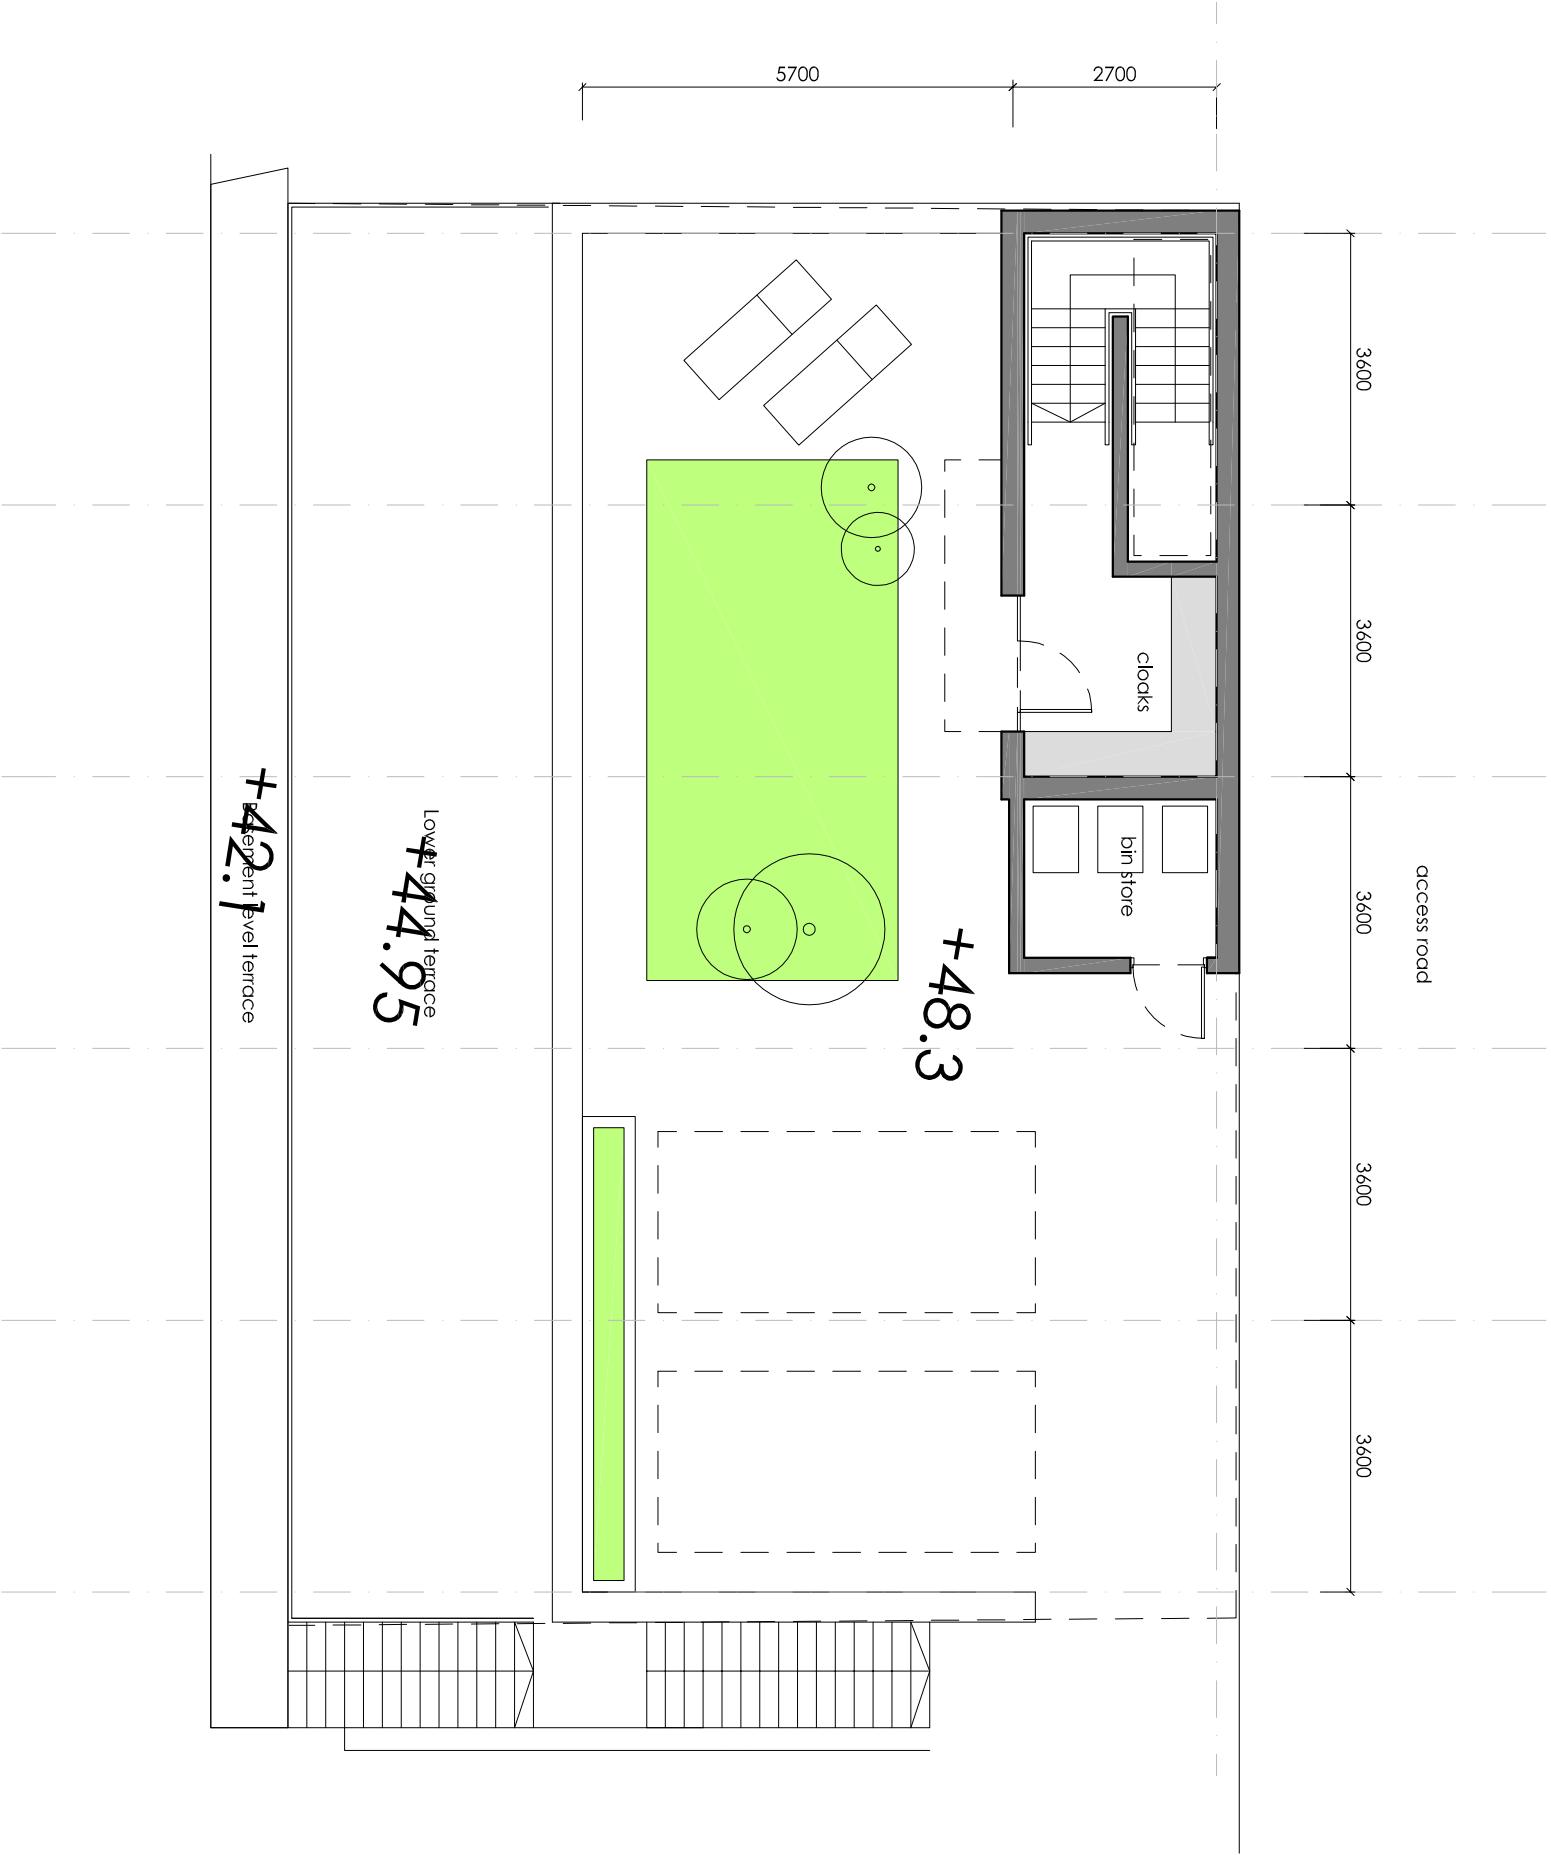

ISSUE			
Rev	Description	By	CHK
Date			

All drawings to this project are the property of the architect. No part of the drawings shall be reproduced without the written consent of the architect.

rev	date	description



AJ COCKER ASSOCIATES
CHARTERED BUILDING SURVEYORS

New Century House
176 Drake Street
Rochdale
OL16 1UP
Tel: 01706 764880
Fax: 01706 764881
www.ajcockerassociates.co.uk
mail@ajcockerassociates.co.uk



RICS
the mark of
property
professionalism
worldwide

Project: Proposed residential development Stable Hills, Chadwick Hall Road Barnford, Rochdale	scale: 1-100@A3 date: Jul 17 drawn: AJC
Proposed ground floor plan	

Client: Joanne & Chris Grieves	Dwg. Nr. G262-006
---------------------------------------	--------------------------