


general notes:
do not scale the drawing.
all dimensions to be checked on site prior to commencement of work and any discrepancy shall be immediately reported and resolved prior to work commencing. this drawing is to be read in conjunction with all relevant drawings and specifications relating to the job whether or not indicated on the drawing. Copyright reserved to mck associates ltd. and this drawing may not be used or reproduced without prior written consent.

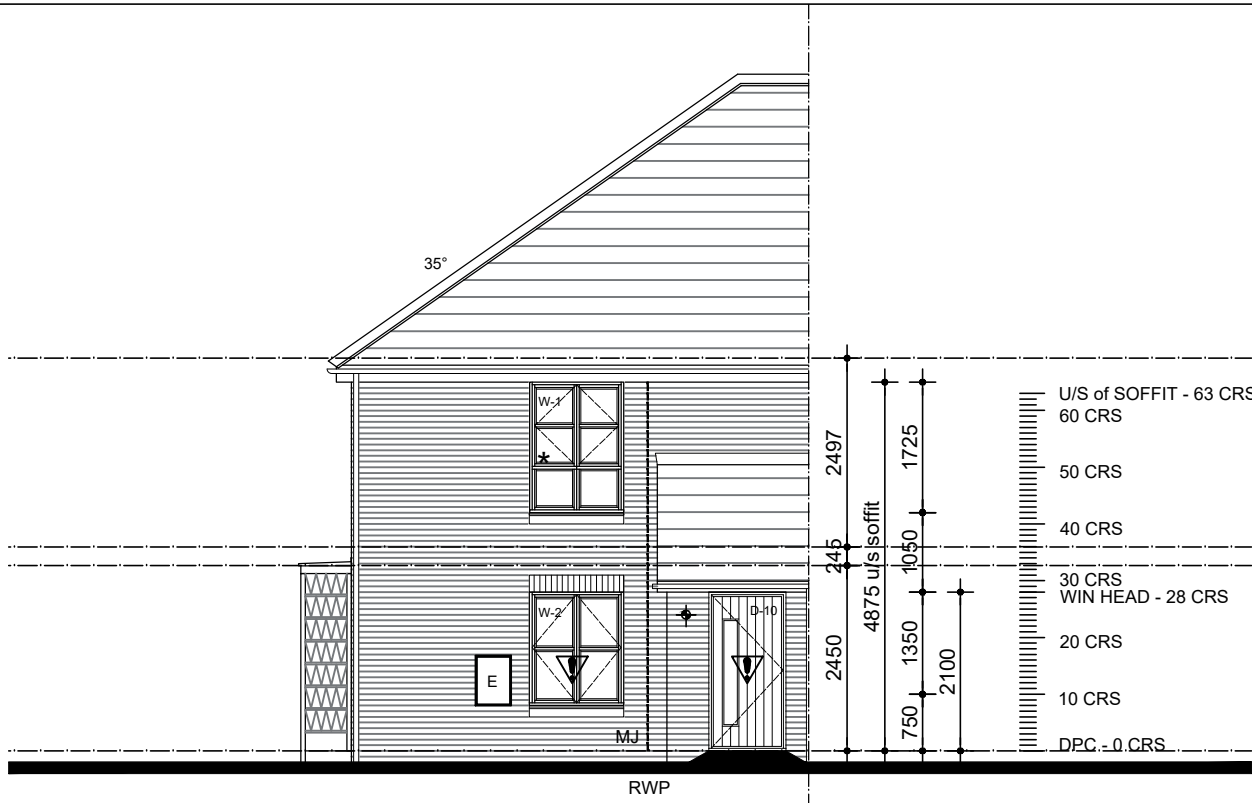

SIDE ELEVATION

REFER TO SITE MATERIAL SCHEDULE FOR
BRICK & ROOF TILE TYPES.


PVCU FASCIAS SOFFITS AND BARGE
BOARDS

RECONSTITUTED STONE CILLS BELOW
WINDOWS WHERE SHOWN WINDOWS
TO HAVE STUB CILLS.

- OB OB DENOTES WINDOWS TO HAVE
OBSCURED GLAZING
- * DENOTES WINDOWS TO BE SUPPLIED AS
FIRE ESCAPE.
- ▽ DENOTES WINDOW / DOOR TO HAVE
TOUGHENED SAFETY GLASS.

REFER TO DETAIL 9.4-04 / 9.4-05 FOR **METER
CUPBOARD** DETAILS

EXTERNAL ELEVATION MATERIAL
BRICK
Weinerberger Woodland Mixture
REF. Materials Plan.

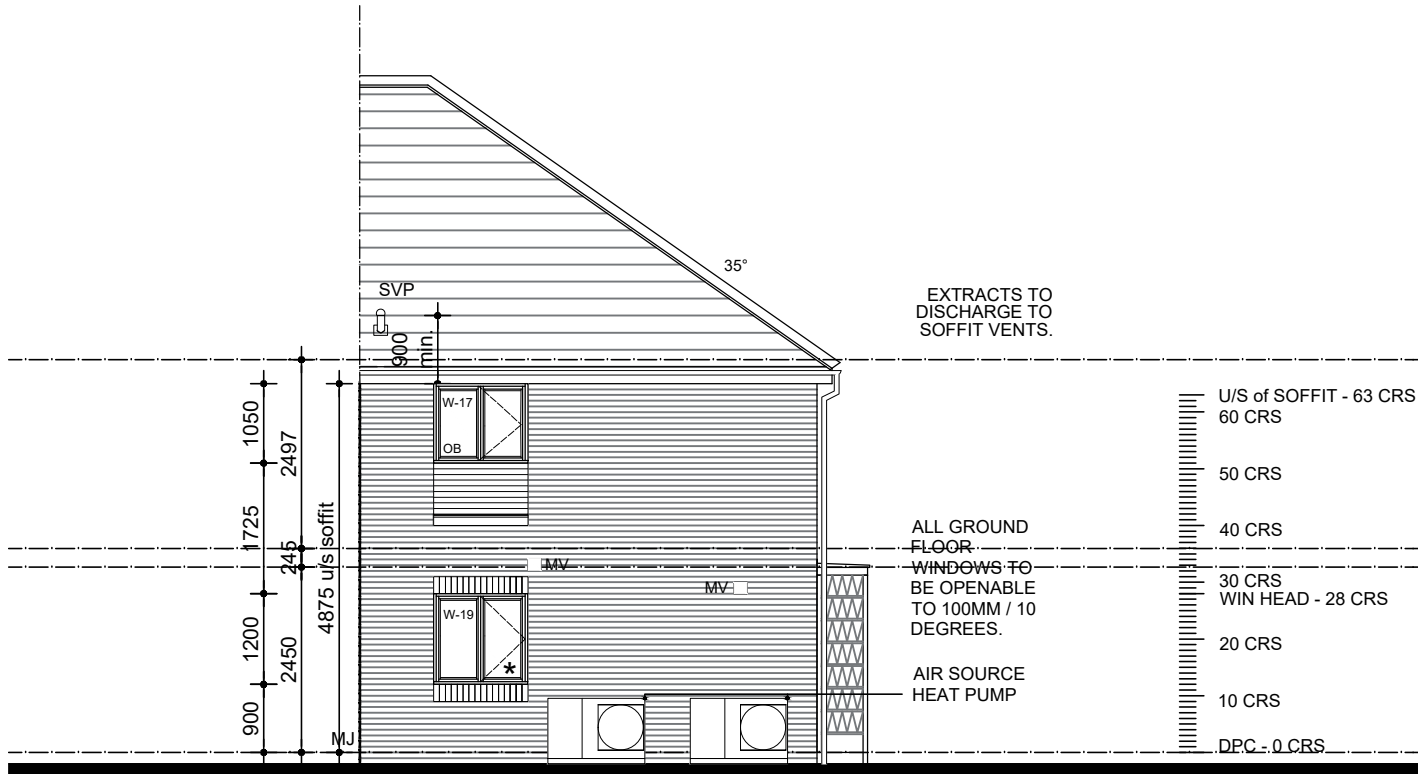

REAR ELEVATION

EXTRACTS TO
DISCHARGE TO
SOFFIT VENTS.

ALL GROUND
FLOOR
WINDOWS TO
BE OPENABLE
TO 100MM / 10
DEGREES.

AIR SOURCE
HEAT PUMP



FRONT ELEVATION

01 30-09-24 SK SVP's MOVED INTERNALLY, EXTERNAL
SVP's OMITTED. FRENCH DOORS OMITTED

REV DATE BY DESCRIPTION

CONSTRUCTION

Client:



Project:

BRUNSWICK STREET
BURGHLEY
614 & 545 M4(2)

Drawing Title:

WORKING DRAWING
END / BRICK / HIP
ELEVATIONS

'AS' PLOT NO'S: 43, 44 - AR

Job No:

1016

Drawing No:

074

Rev:

01

Drawn:
DH

Checked:
SK

Scale @ A3:
1:100

Date:
Feb '20



associates limited

architecture | building surveying | urban design

burnaby villa ■ 48 watling street road ■ fulwood ■ preston ■ pr2 8bp
tel: 01772 774510 fax: 01772 774511 email mck@mckassociates.co.uk