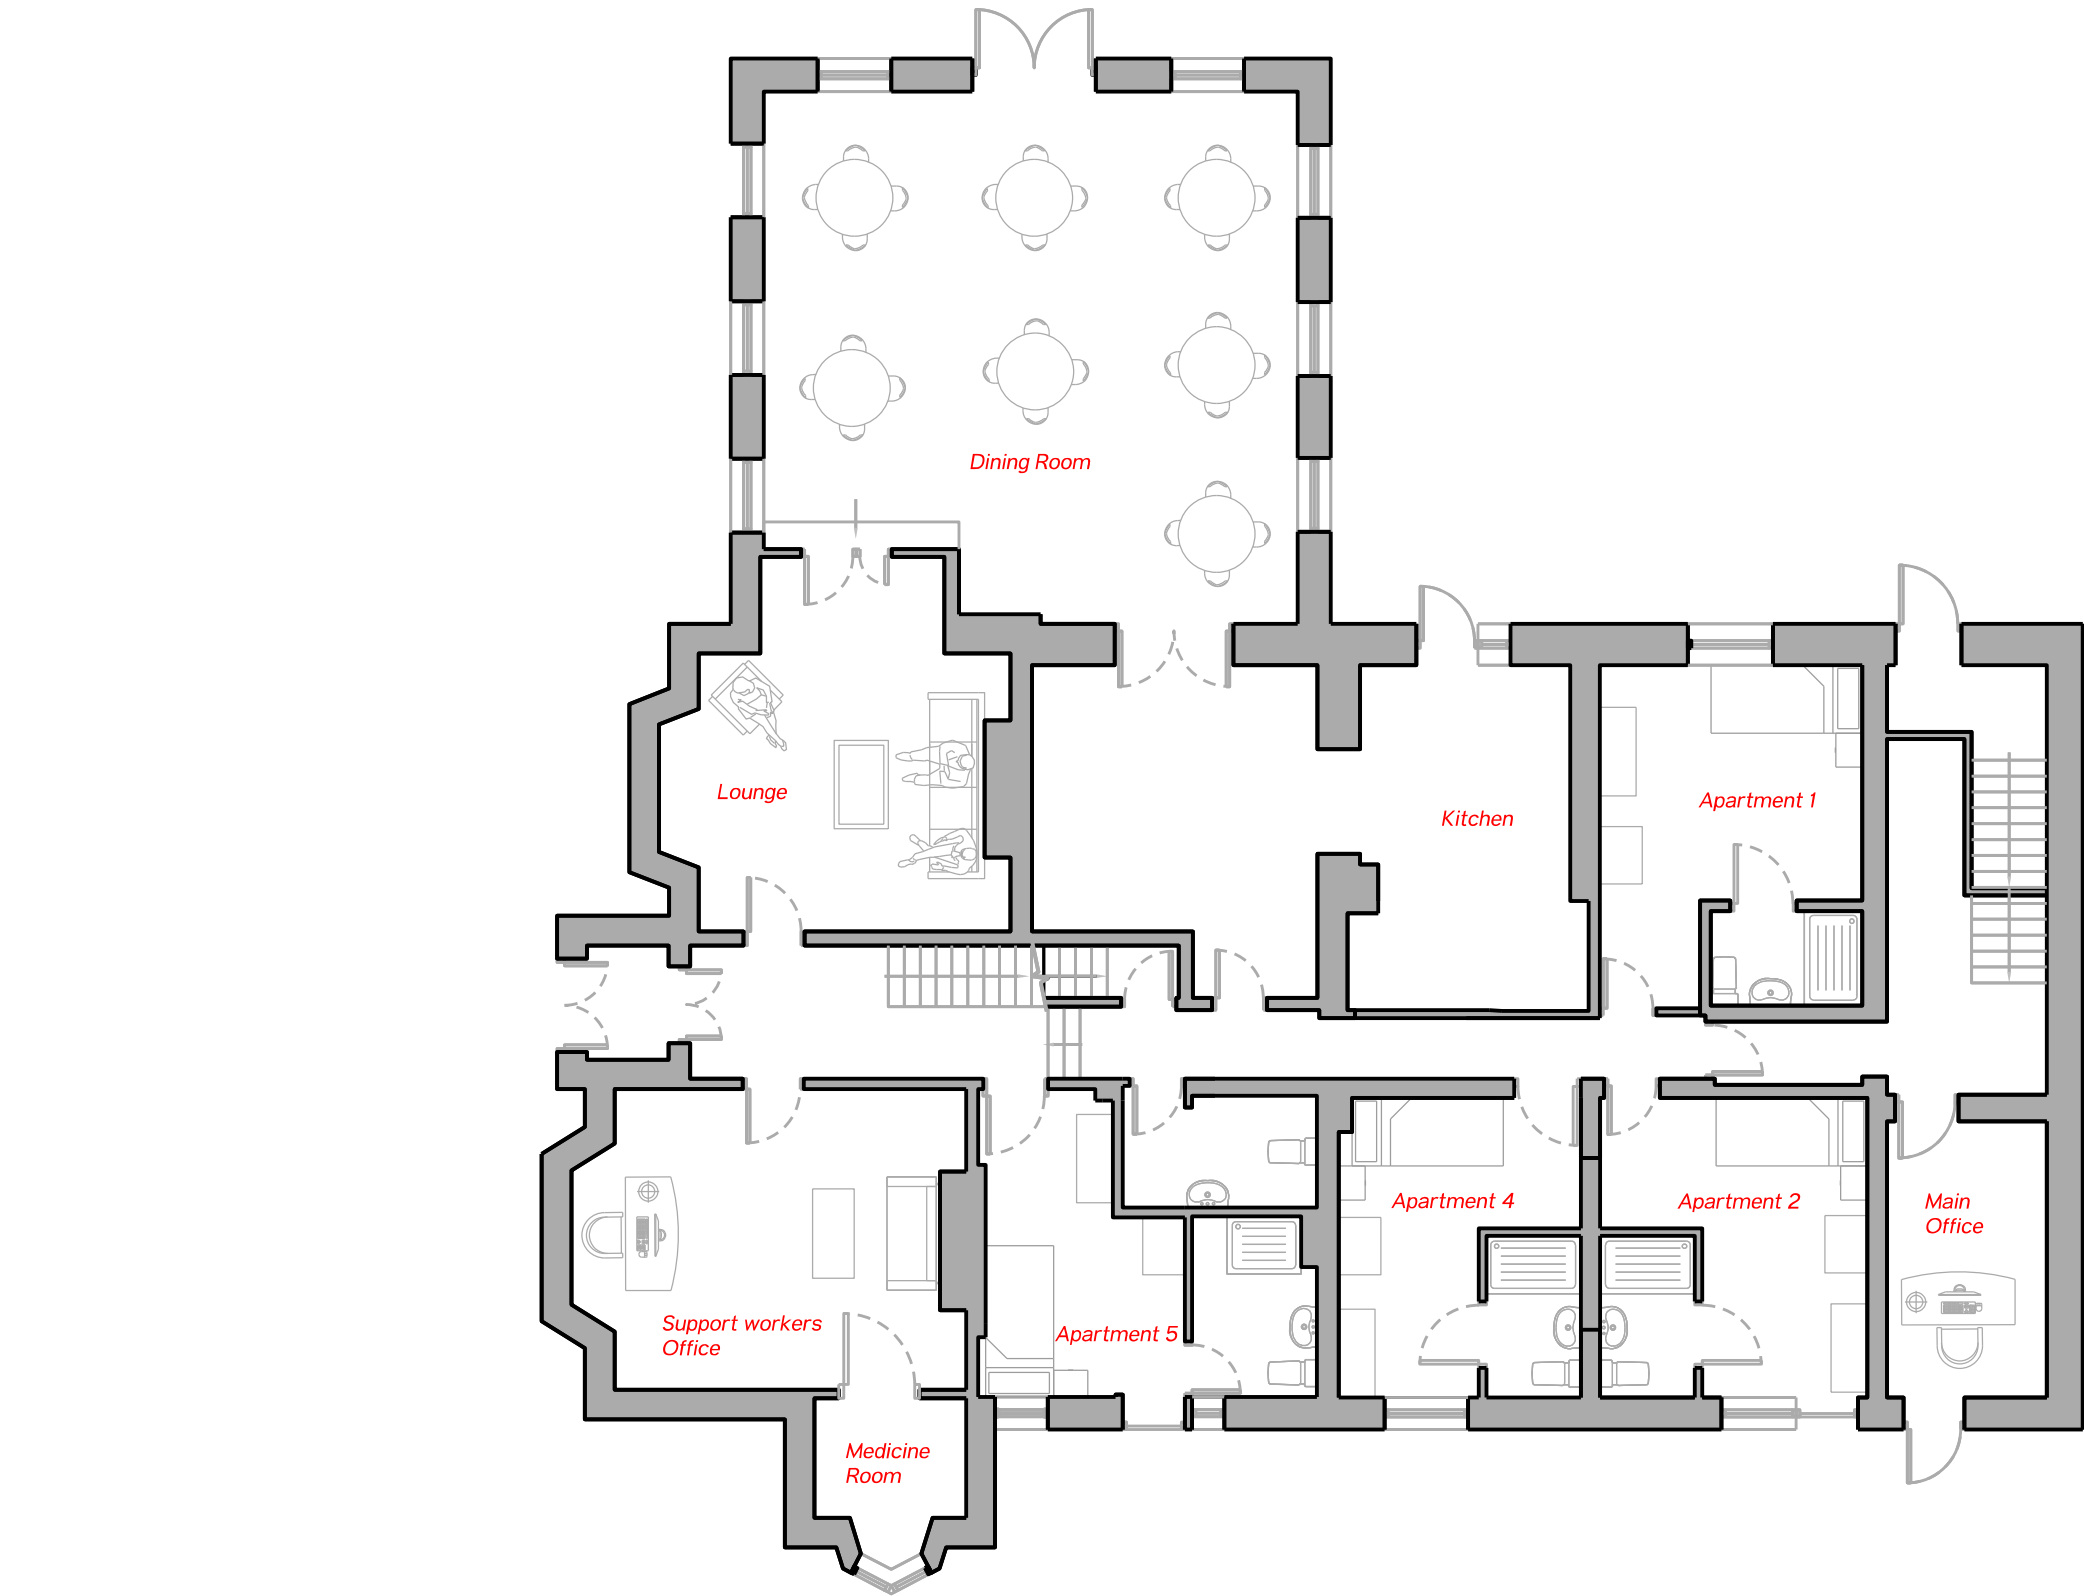


NORTHERN ARCHITECTS

11 Grosvenor Road
Altrincham
WA14 1LA

pg@northernarchitects.co.uk
+447799196215

www.northernarchitects.co.uk

Project
Moss Lodge, Kings Road
Rochdale


Project No.
NA-2306

Revisions

Rev	Description	By	Date

Notes:

North

 

Drawing Title
Ground Floor Plan
as Proposed

Scale	Date	Status
1:100 @ A3	Oct 23	Condition

NA (-2) 001

This drawing is the exclusive copyright of Northern Architects Limited and remains under the ownership of the company. Reproduction, sharing, or copying of this drawing without prior written consent is prohibited.
Adhere to all dimensions as indicated. It is essential to verify all dimensions on-site before proceeding with construction or manufacturing.
Do not scale off of this drawing.