



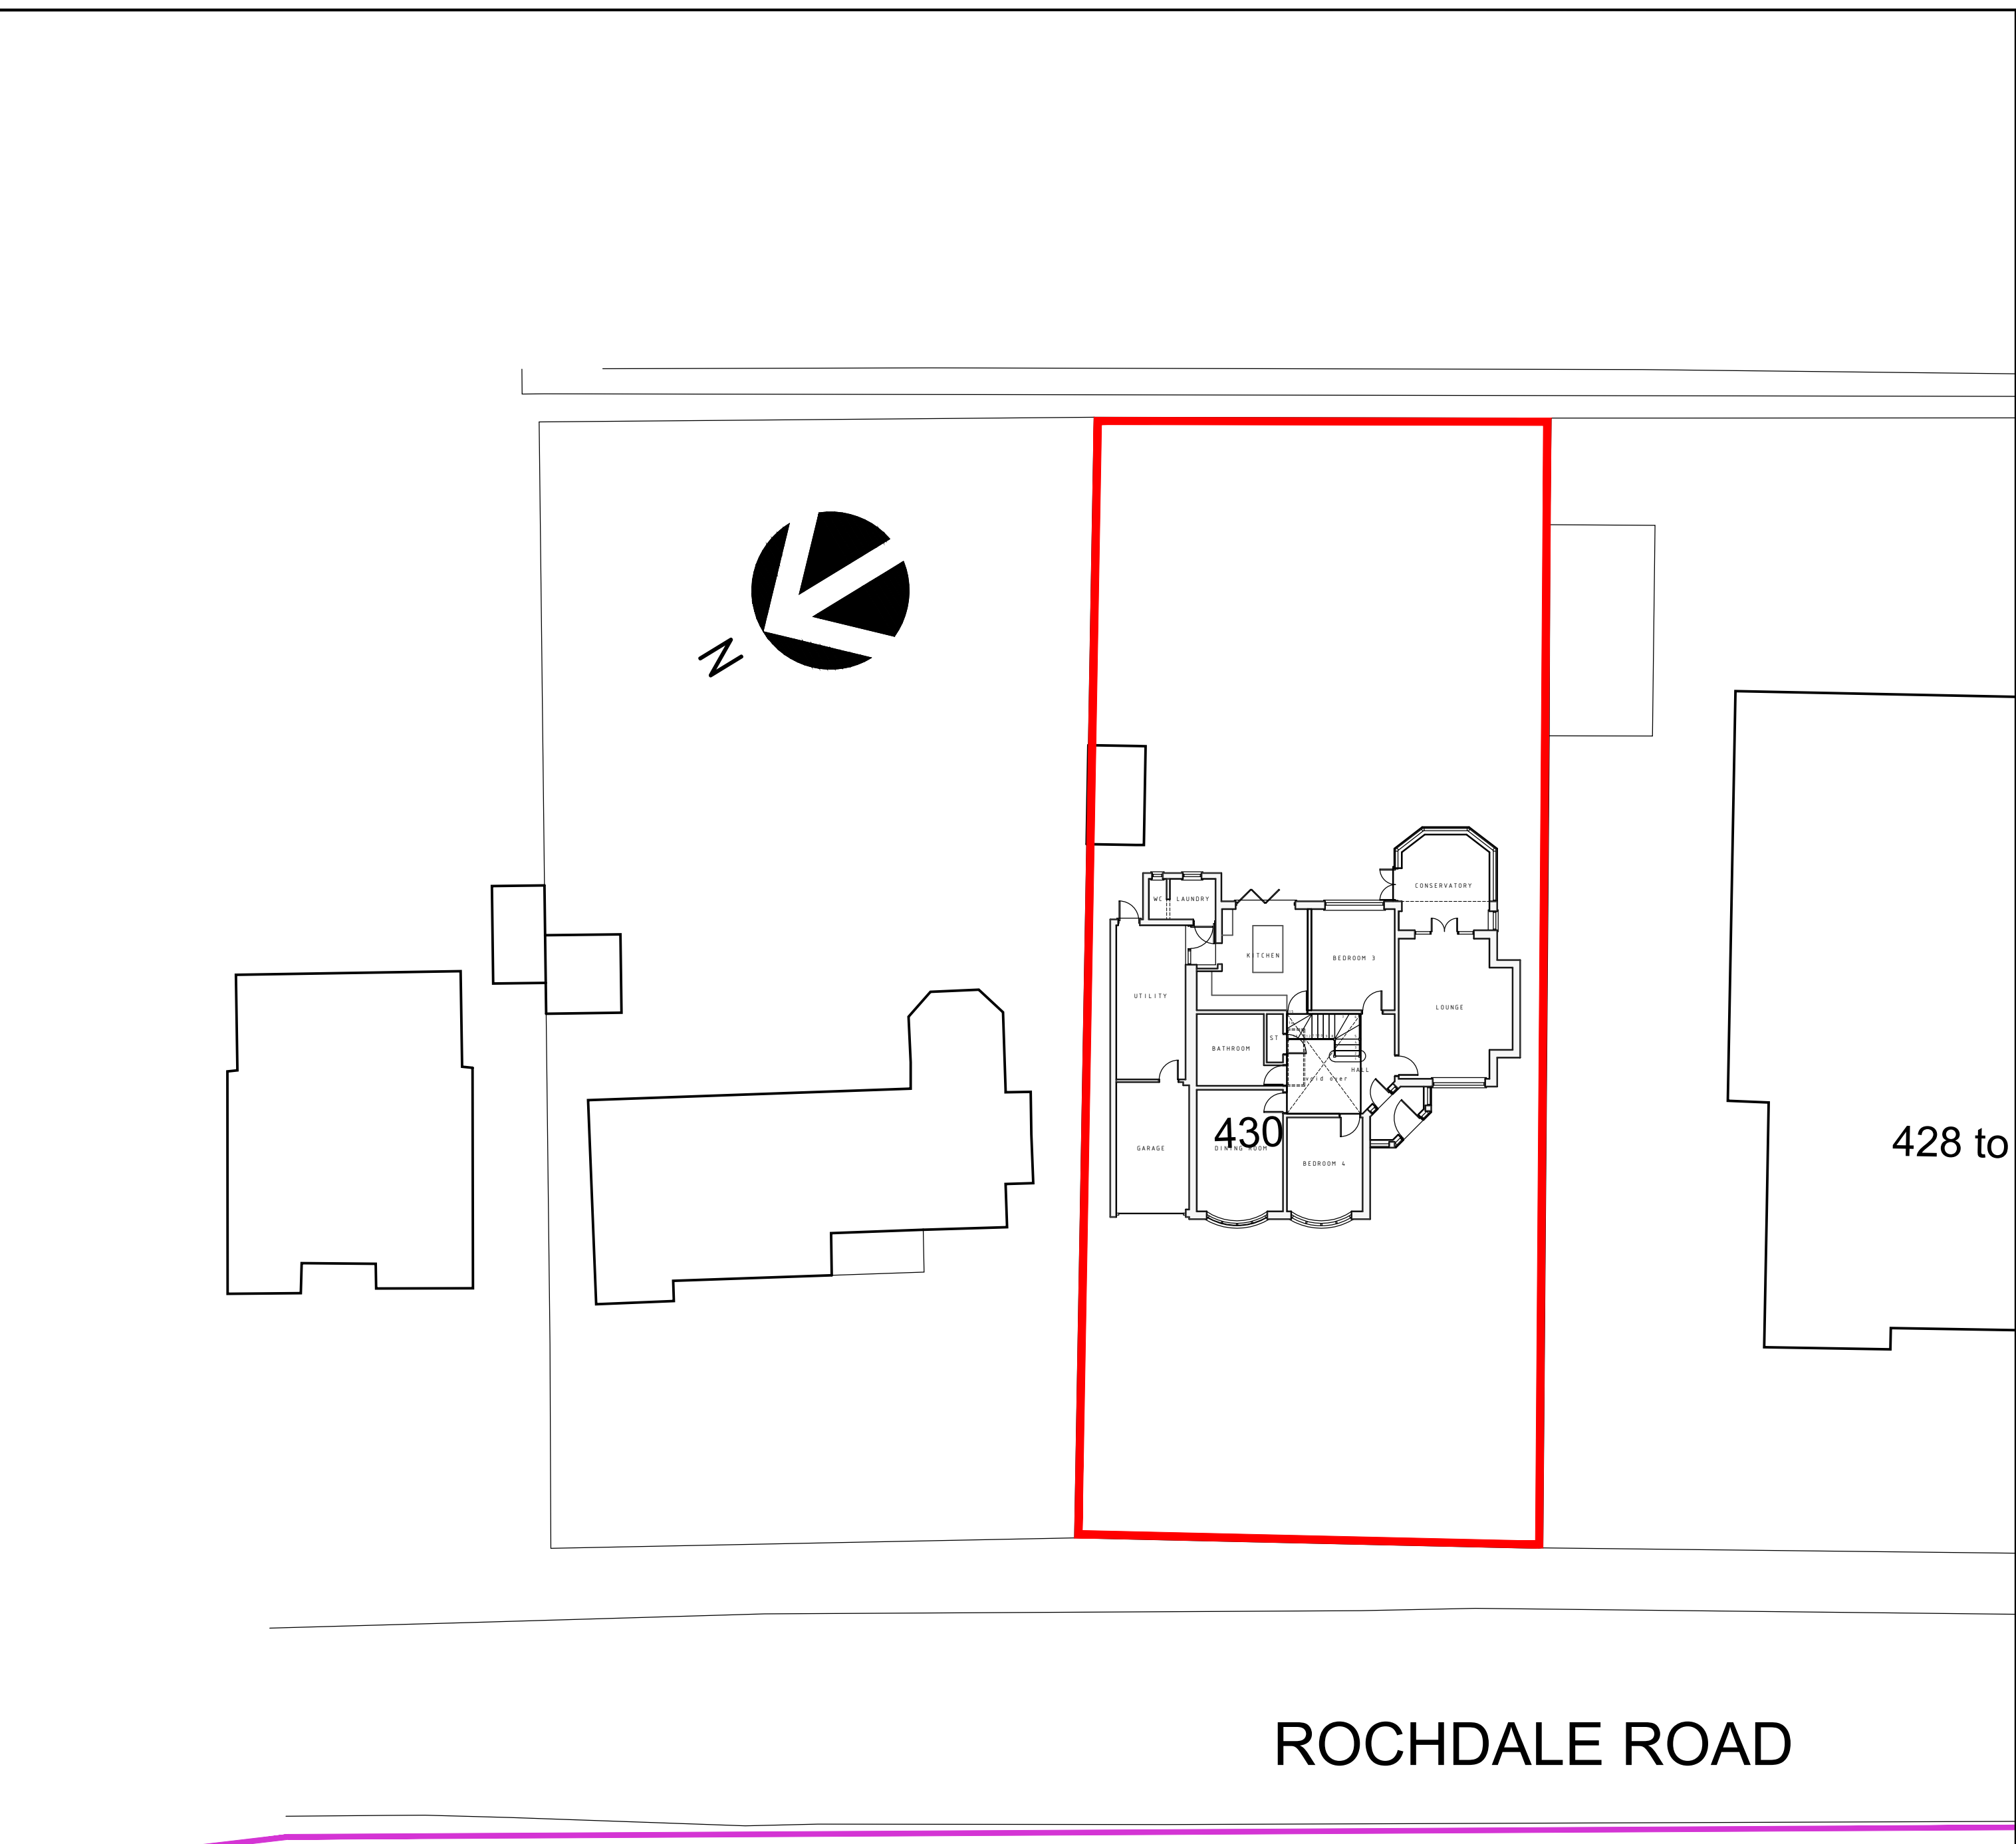

EX SITE PLAN

PROPOSED SITE PLAN

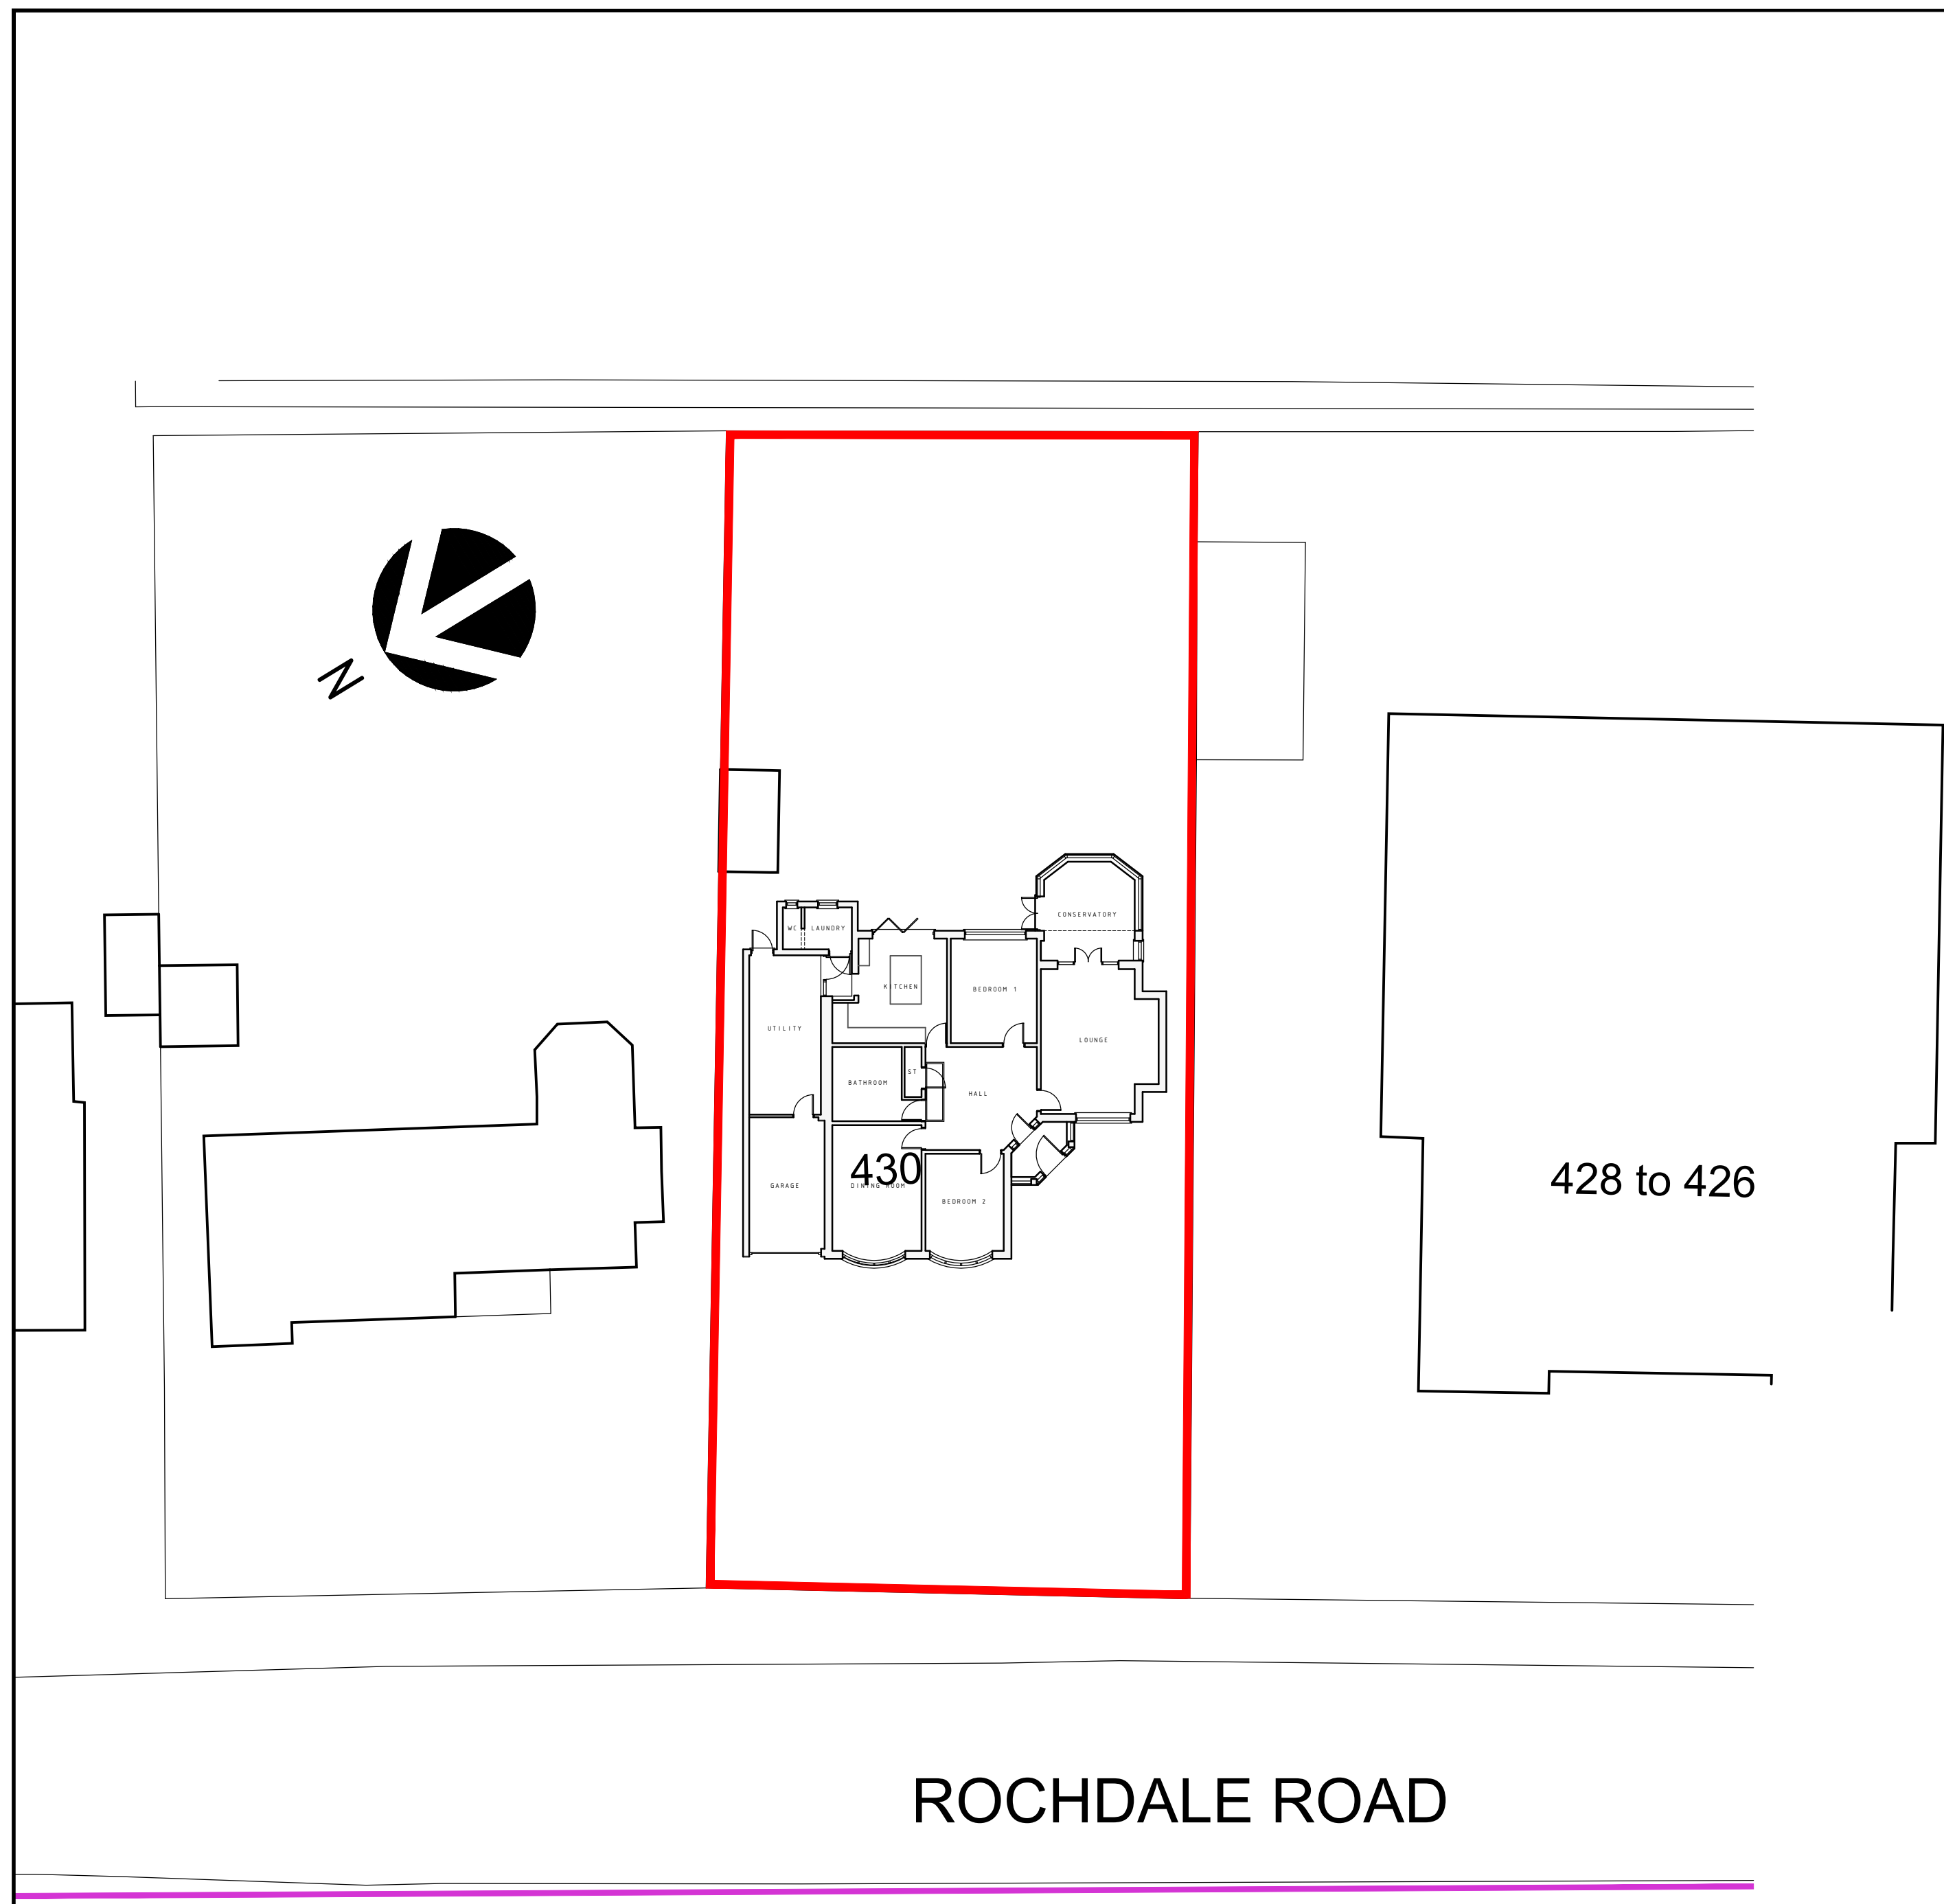

A FIRST ISSUE		-	20.03.25
AMENDMENTS	I	DATE	
430 ROCHDALE ROAD STANYCLIFFE M24 2QW			
EXISTING & PROPOSED SITE PLANS	SUBJECT	DATE 20.03.2022	SCALE 1:200 - SITE
JOB No.	0443	DRG No.	05
		AMENDMENT	A