



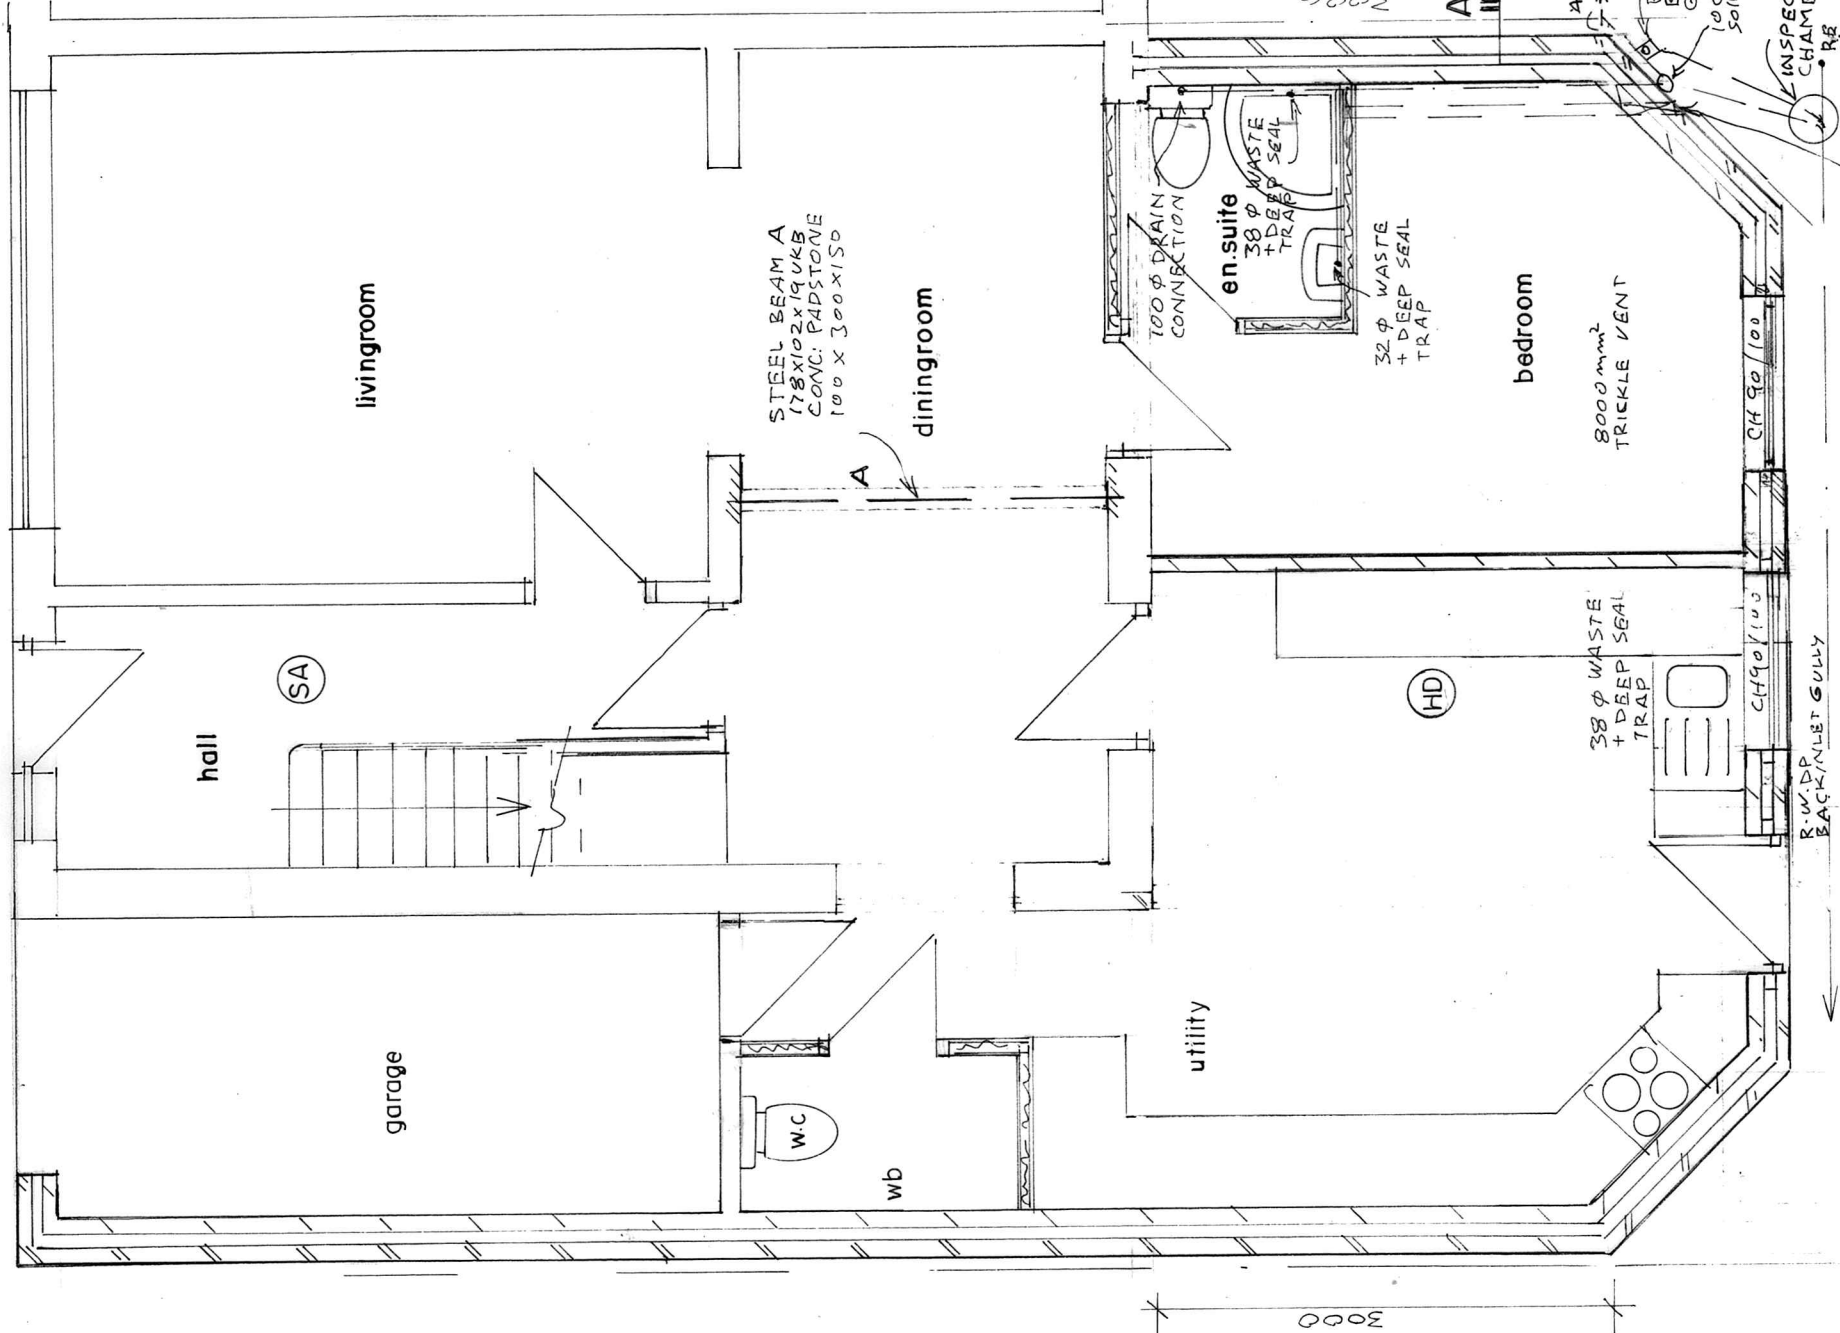

GROUND FLOOR PLAN
(PROPOSED)


MECHANICAL EXTRACT FAN VENTILATION TO GIVE
3 AIR CHANGES PER HOUR DUCTED TO EXTERNAL AIR
EXTRACTING @ NOT LESS THAN 60 LITER /SECOND

MECHANICAL EXTRACT FAN VENTILATION TO GIVE
3 AIR CHANGES PER HOUR DUCTED TO EXTERNAL
AIR EXTRACTING @ NOT LESS THAN 15 LITER /SECOND

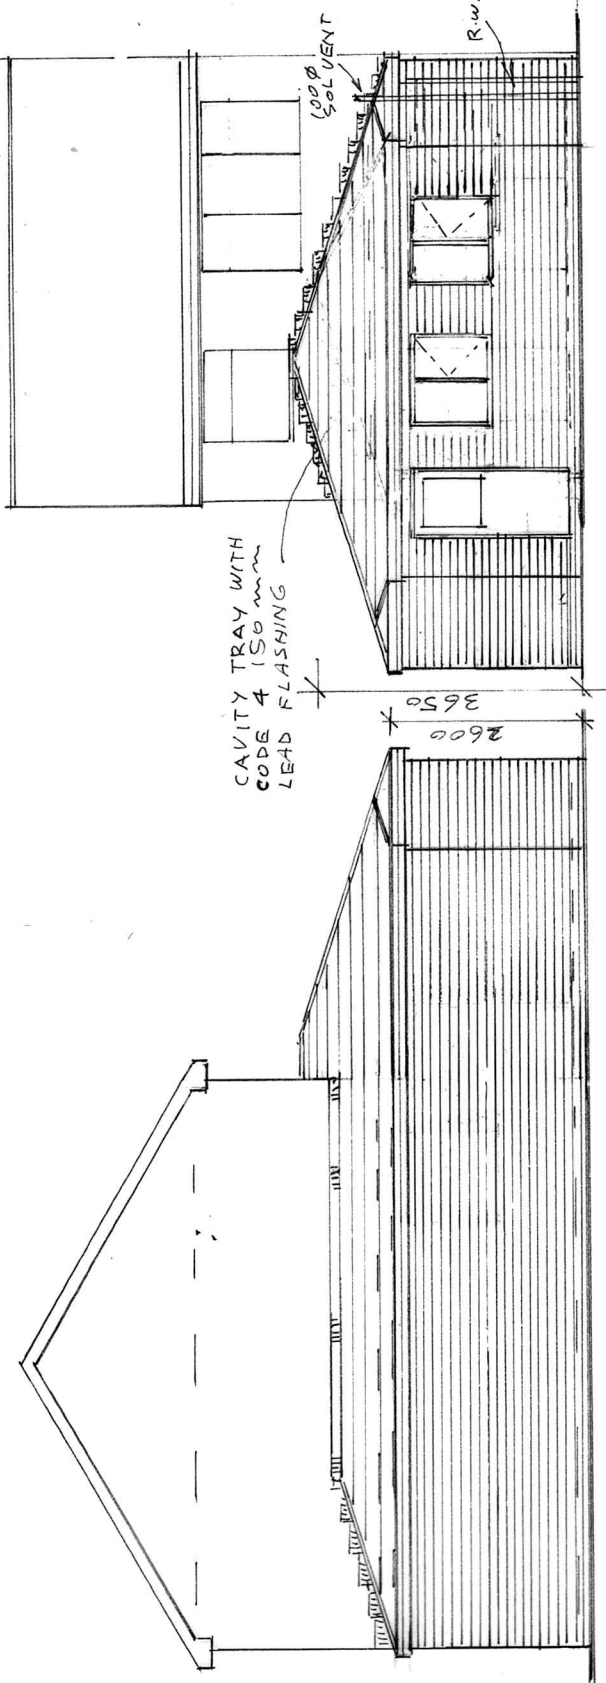


SIDE ELEVATION
(PROPOSED)

REAR ELEVATION
(PROPOSED)

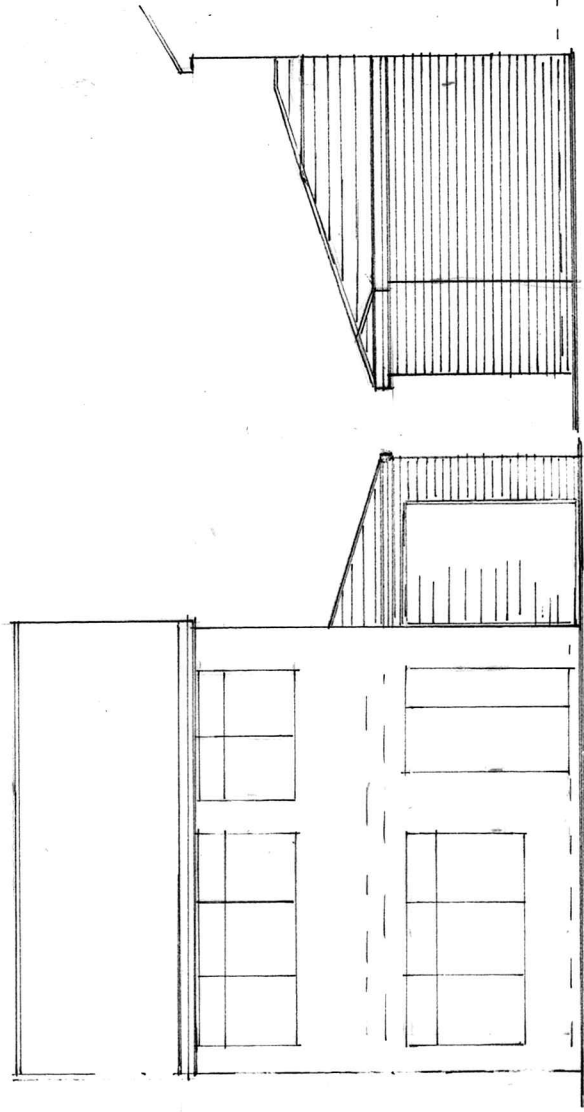

FRONT ELEVATION
(PROPOSED)

SIDE ELEVATION
(PROPOSED)

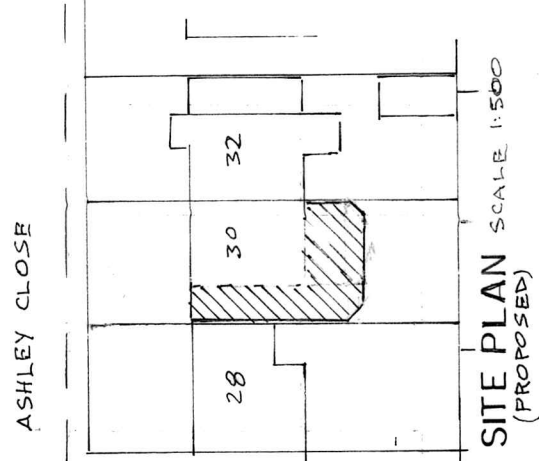

BUILDING DESIGN SERVICES	
M. FAROOQ	
6 Stock Close, Shawclough, Rochdale OL12 6BB	
Tel: 01706 712231 Mob: 07967605763	
PROPOSED SINGLE STOREY SIDE AND REAR EXTENSION AT 30 ASHLEY CLOSE ROCHDALE OL11 3EP	
For: Mr NOUMAN TARIQ	
Plan	Scale 1:50
Elevation	Scale 1:100
	A 1835 /2