


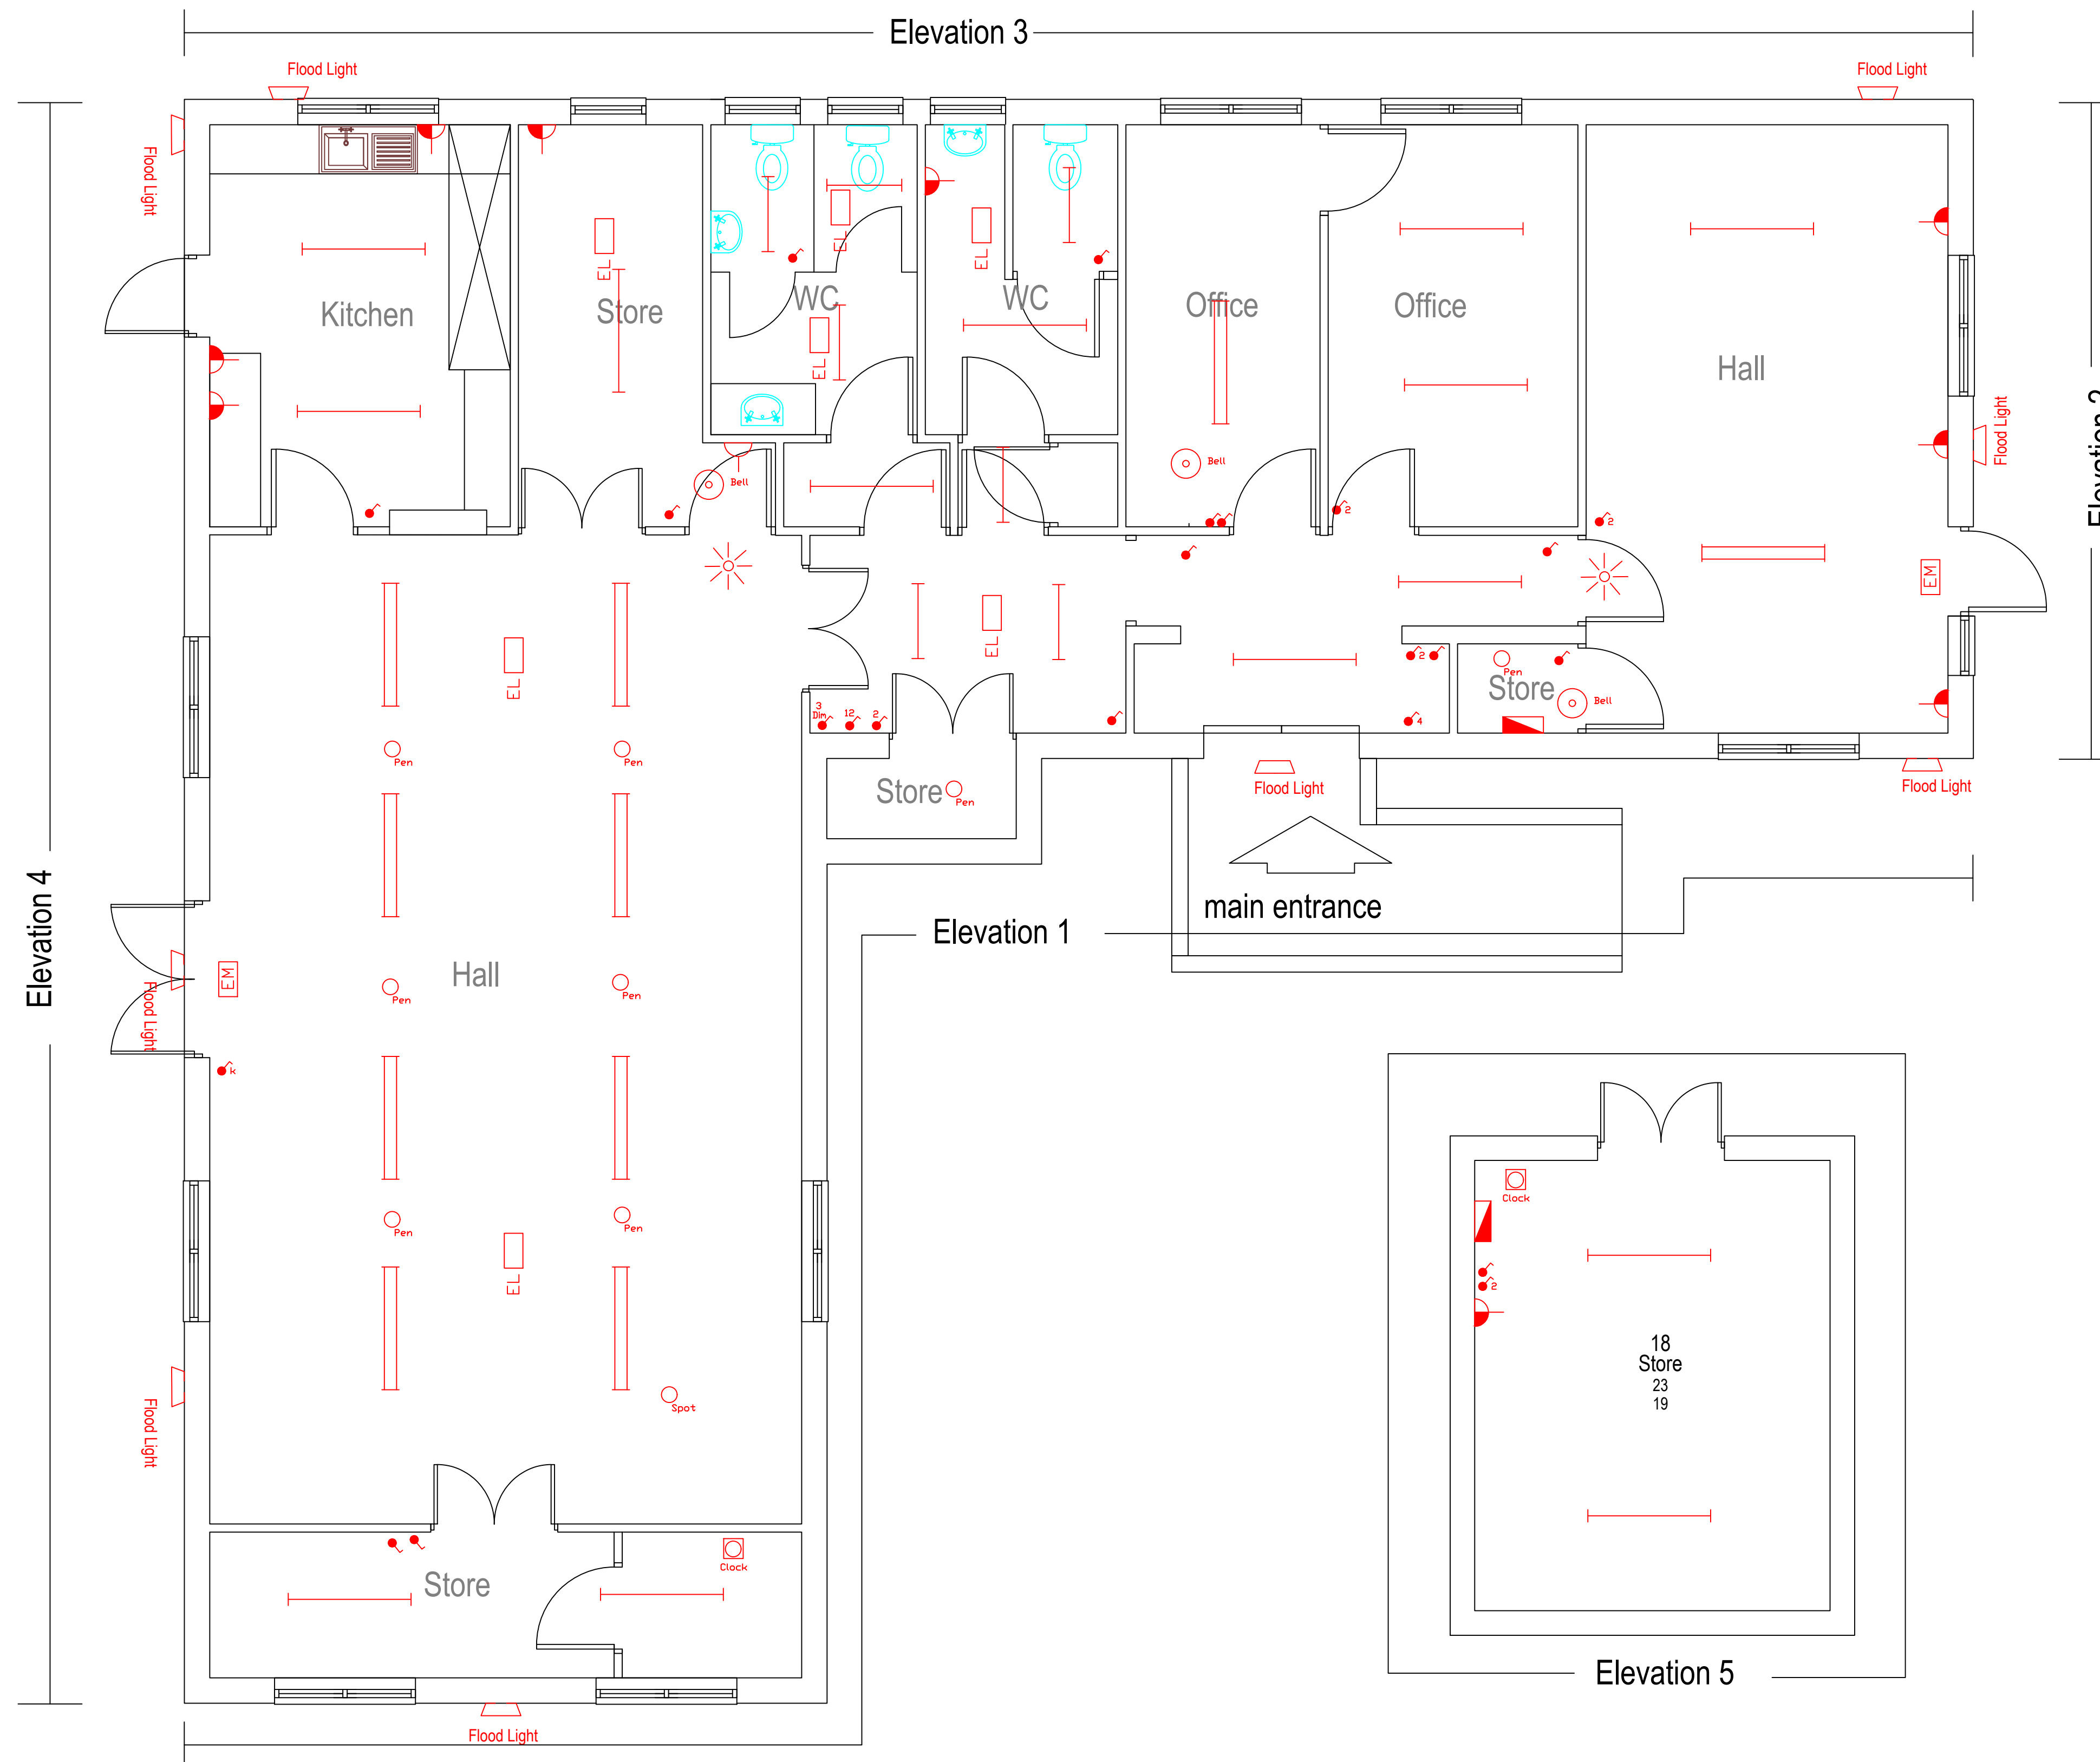

Figured dimensions to be used. Do not scale from drawing					
Rev.	Revision detail	By	Chk.	Date	
		ROCHDALE BOROUGH COUNCIL			
Client					
Project Sparth Community Centre					
Title Proposed Floor Plan.					
Drawn by DH	Date Mar 16	Purpose of issue Feasibility	Scale 1:50 @ A1		
Checked by	Date	Project No.			
Approved by	Date	Drawing No. 23048464/01			Rev. A