






Front Elevation
1 : 50

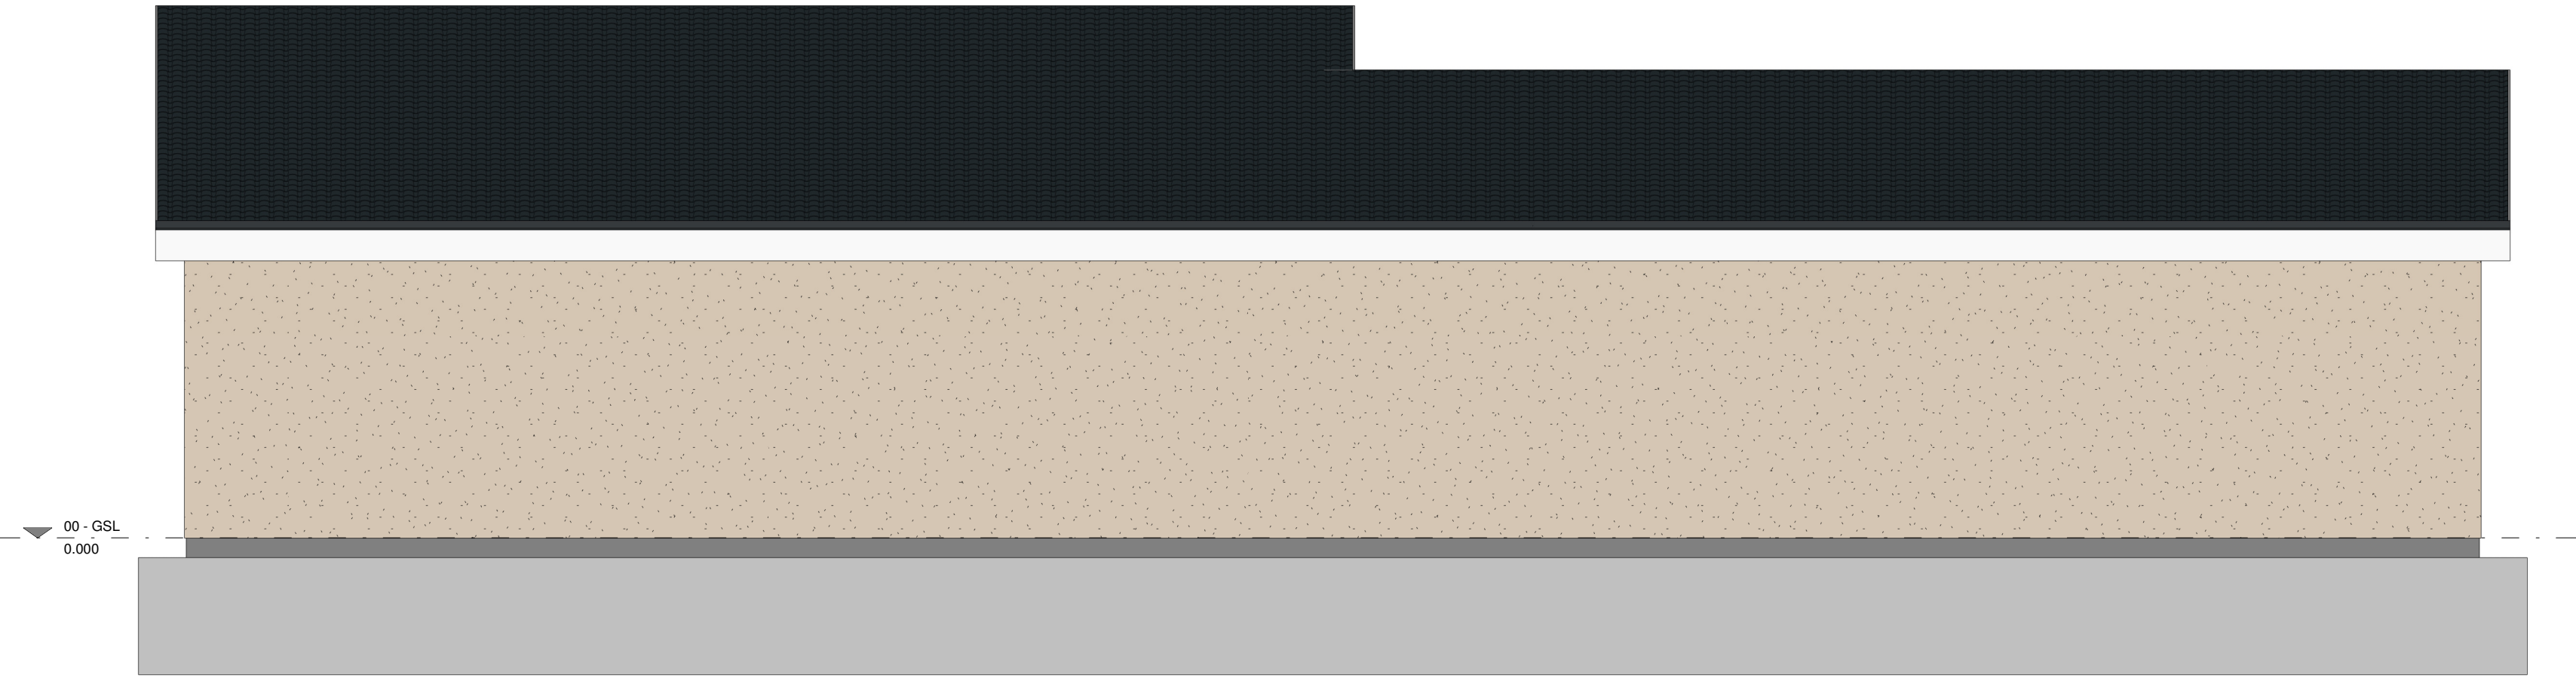

Rear Elevation
1 : 50

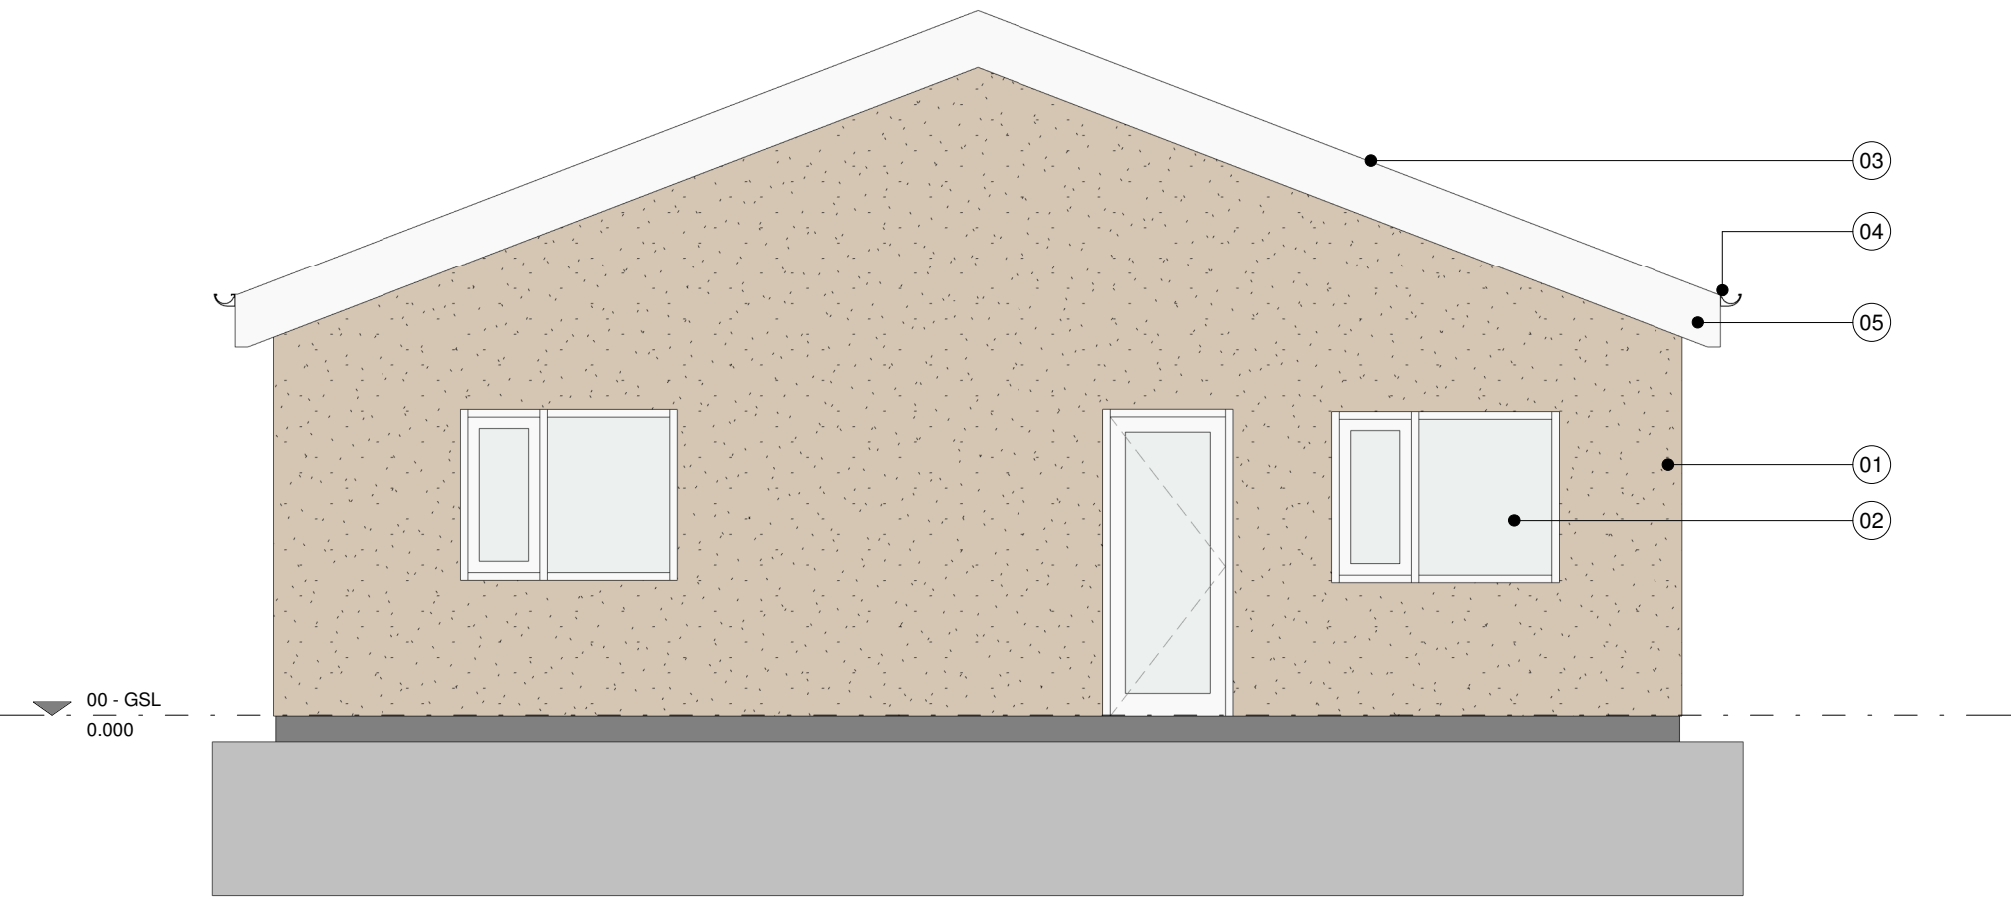

Side Elevation
1 : 50

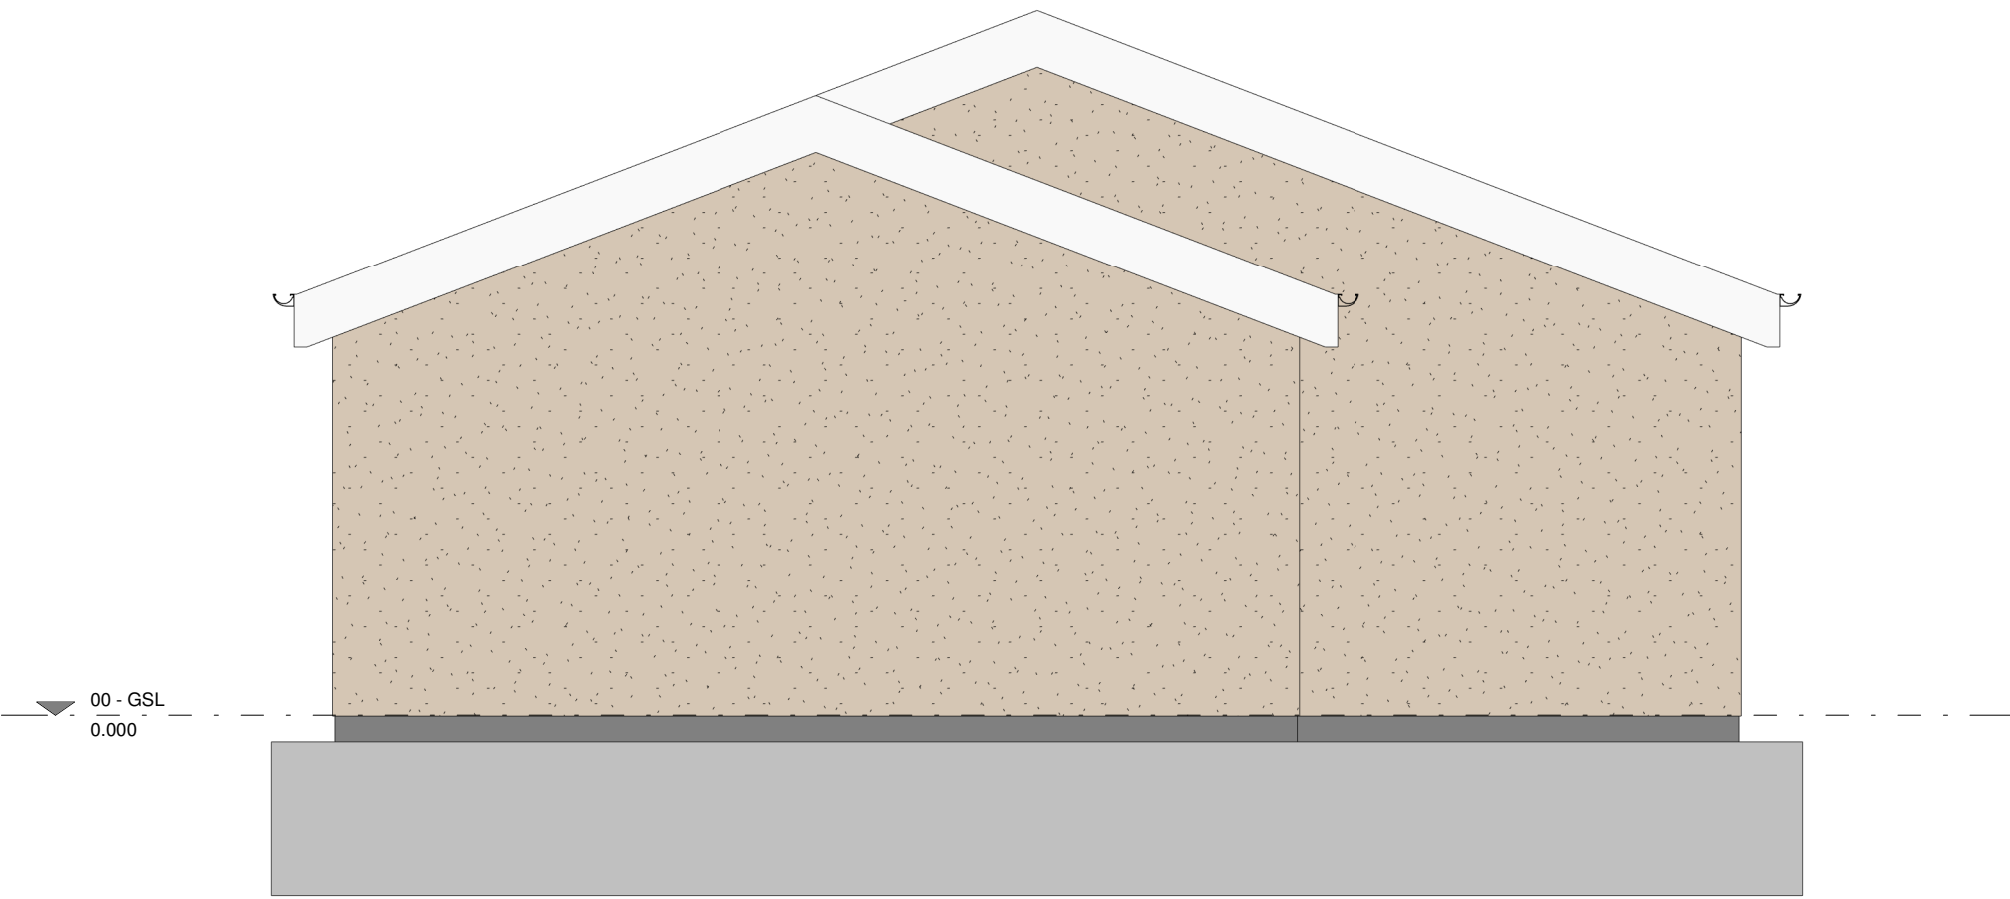

Side Elevation 2
1 : 50

Materials Legend:						
01	White Render					
02	White UPVC Windows & Doors					
03	Dark Interlocking Roof Tiles					
04	Black Rainwater Goods					
05	White UPVC Fascia					

© The copyright in this drawing is vested in CodaStudios and no license or assignment of any kind has been, or is, granted to any third party whether by provision of copies or originals or otherwise unless agreed in writing.

DO NOT SCALE FROM THIS DRAWING
The contractor shall check and verify all dimensions on site and report any discrepancies in writing to CodaStudios before proceeding work

FOR ELECTRONIC DATA ISSUE
Electronic Data / drawings are issued as "read only" and should not be interrogated for measurement. All dimensions and levels should read, only from those values stated on the drawing. Coda Studios Ltd is not responsible for discrepancies caused by the overlay of other parties BIM/IFC models. These are overlaid purely as reference.

Revision		Date	Drawn	Checked
A	First Issue	24/05/23	VK	JH

CODA
Bespoke



CODA Studios Ltd, 18 Lloyd House, Lloyd St, Manchester, M2 5WA.
T: 0161 660 2542 E: information@codastudios.co.uk

Client
PIC Homes

Project
Dobfield Road

Drawn	Checked	Date	Scale @ A1
VK	JH	24/05/23	1 : 50

Title
Elevations - HT 04

Suitability Code
Coordination

Drawing No	Project	Originator	Volume	Level	Type	Role	Number	Revision
3220	CDA	04	XX	DR	A	0200	A	