

PAUL J ORMANDY

MCIAI - MCSd

CHARTERED ARCHITECTURAL TECHNOLOGIST

CHARTERED INTERIOR DESIGNER

T: +44 (0) 7815 301189

E: paul.ormandy@psjboutlook.com



THE INSTITUTION OF ARCHITECTURAL TECHNOLOGISTS (IAT) is a not-for-profit organisation which promotes and supports the profession of Architectural Technologists. It is a member of the Chartered Institute of Building (CIOB). The Institution of Architectural Technologists (IAT) is a not-for-profit organisation which promotes and supports the profession of Architectural Technologists. It is a member of the Chartered Institute of Building (CIOB). The Institution of Architectural Technologists (IAT) is a not-for-profit organisation which promotes and supports the profession of Architectural Technologists. It is a member of the Chartered Institute of Building (CIOB).

Initials: PJO

Date: 04.05.2023

Revision: Rev A. Amended elevations

PURPOSE: PLANNING


CLIENT: Mr. S. Malik

Date: Dec 2021
Scale: A1
Drawn by:


Project: 519 Denial
519 Bury Road
Kerchdale
Lancashire OL11 4DQ

Drawing Title: Existing Elevations
(Planning Only)


Project No: 21195
Drawing No: P.100.22
Revision: A.

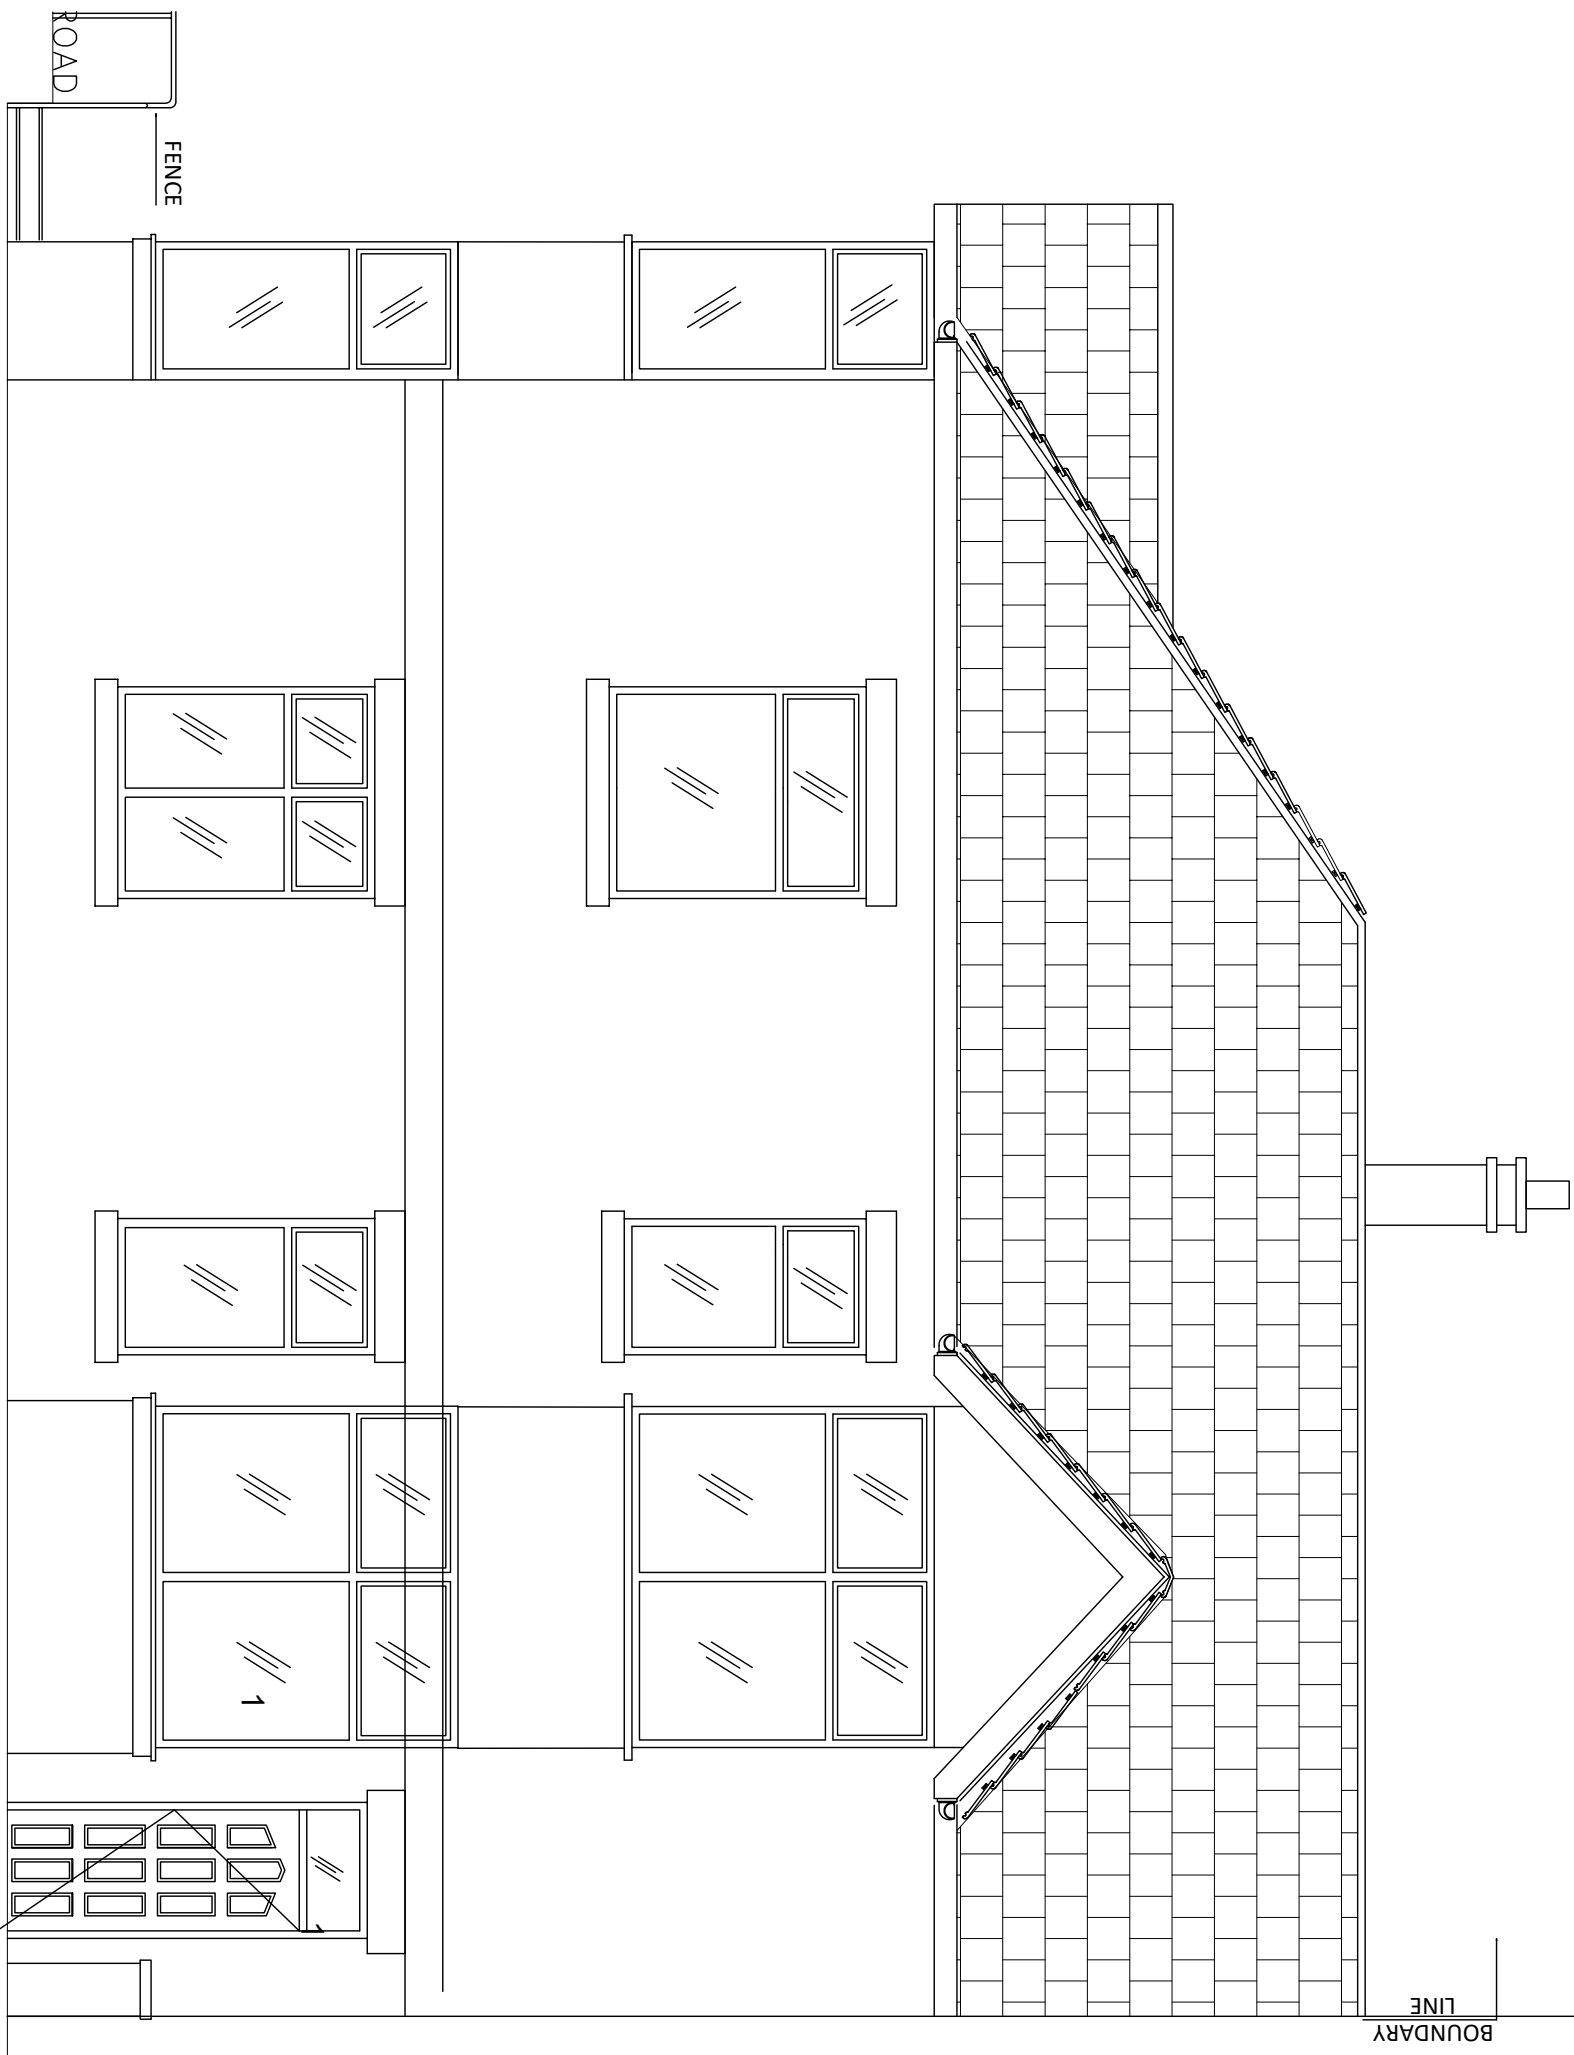


EXISTING SIDE ELEVATION
(OLUDER HILL DRIVE)

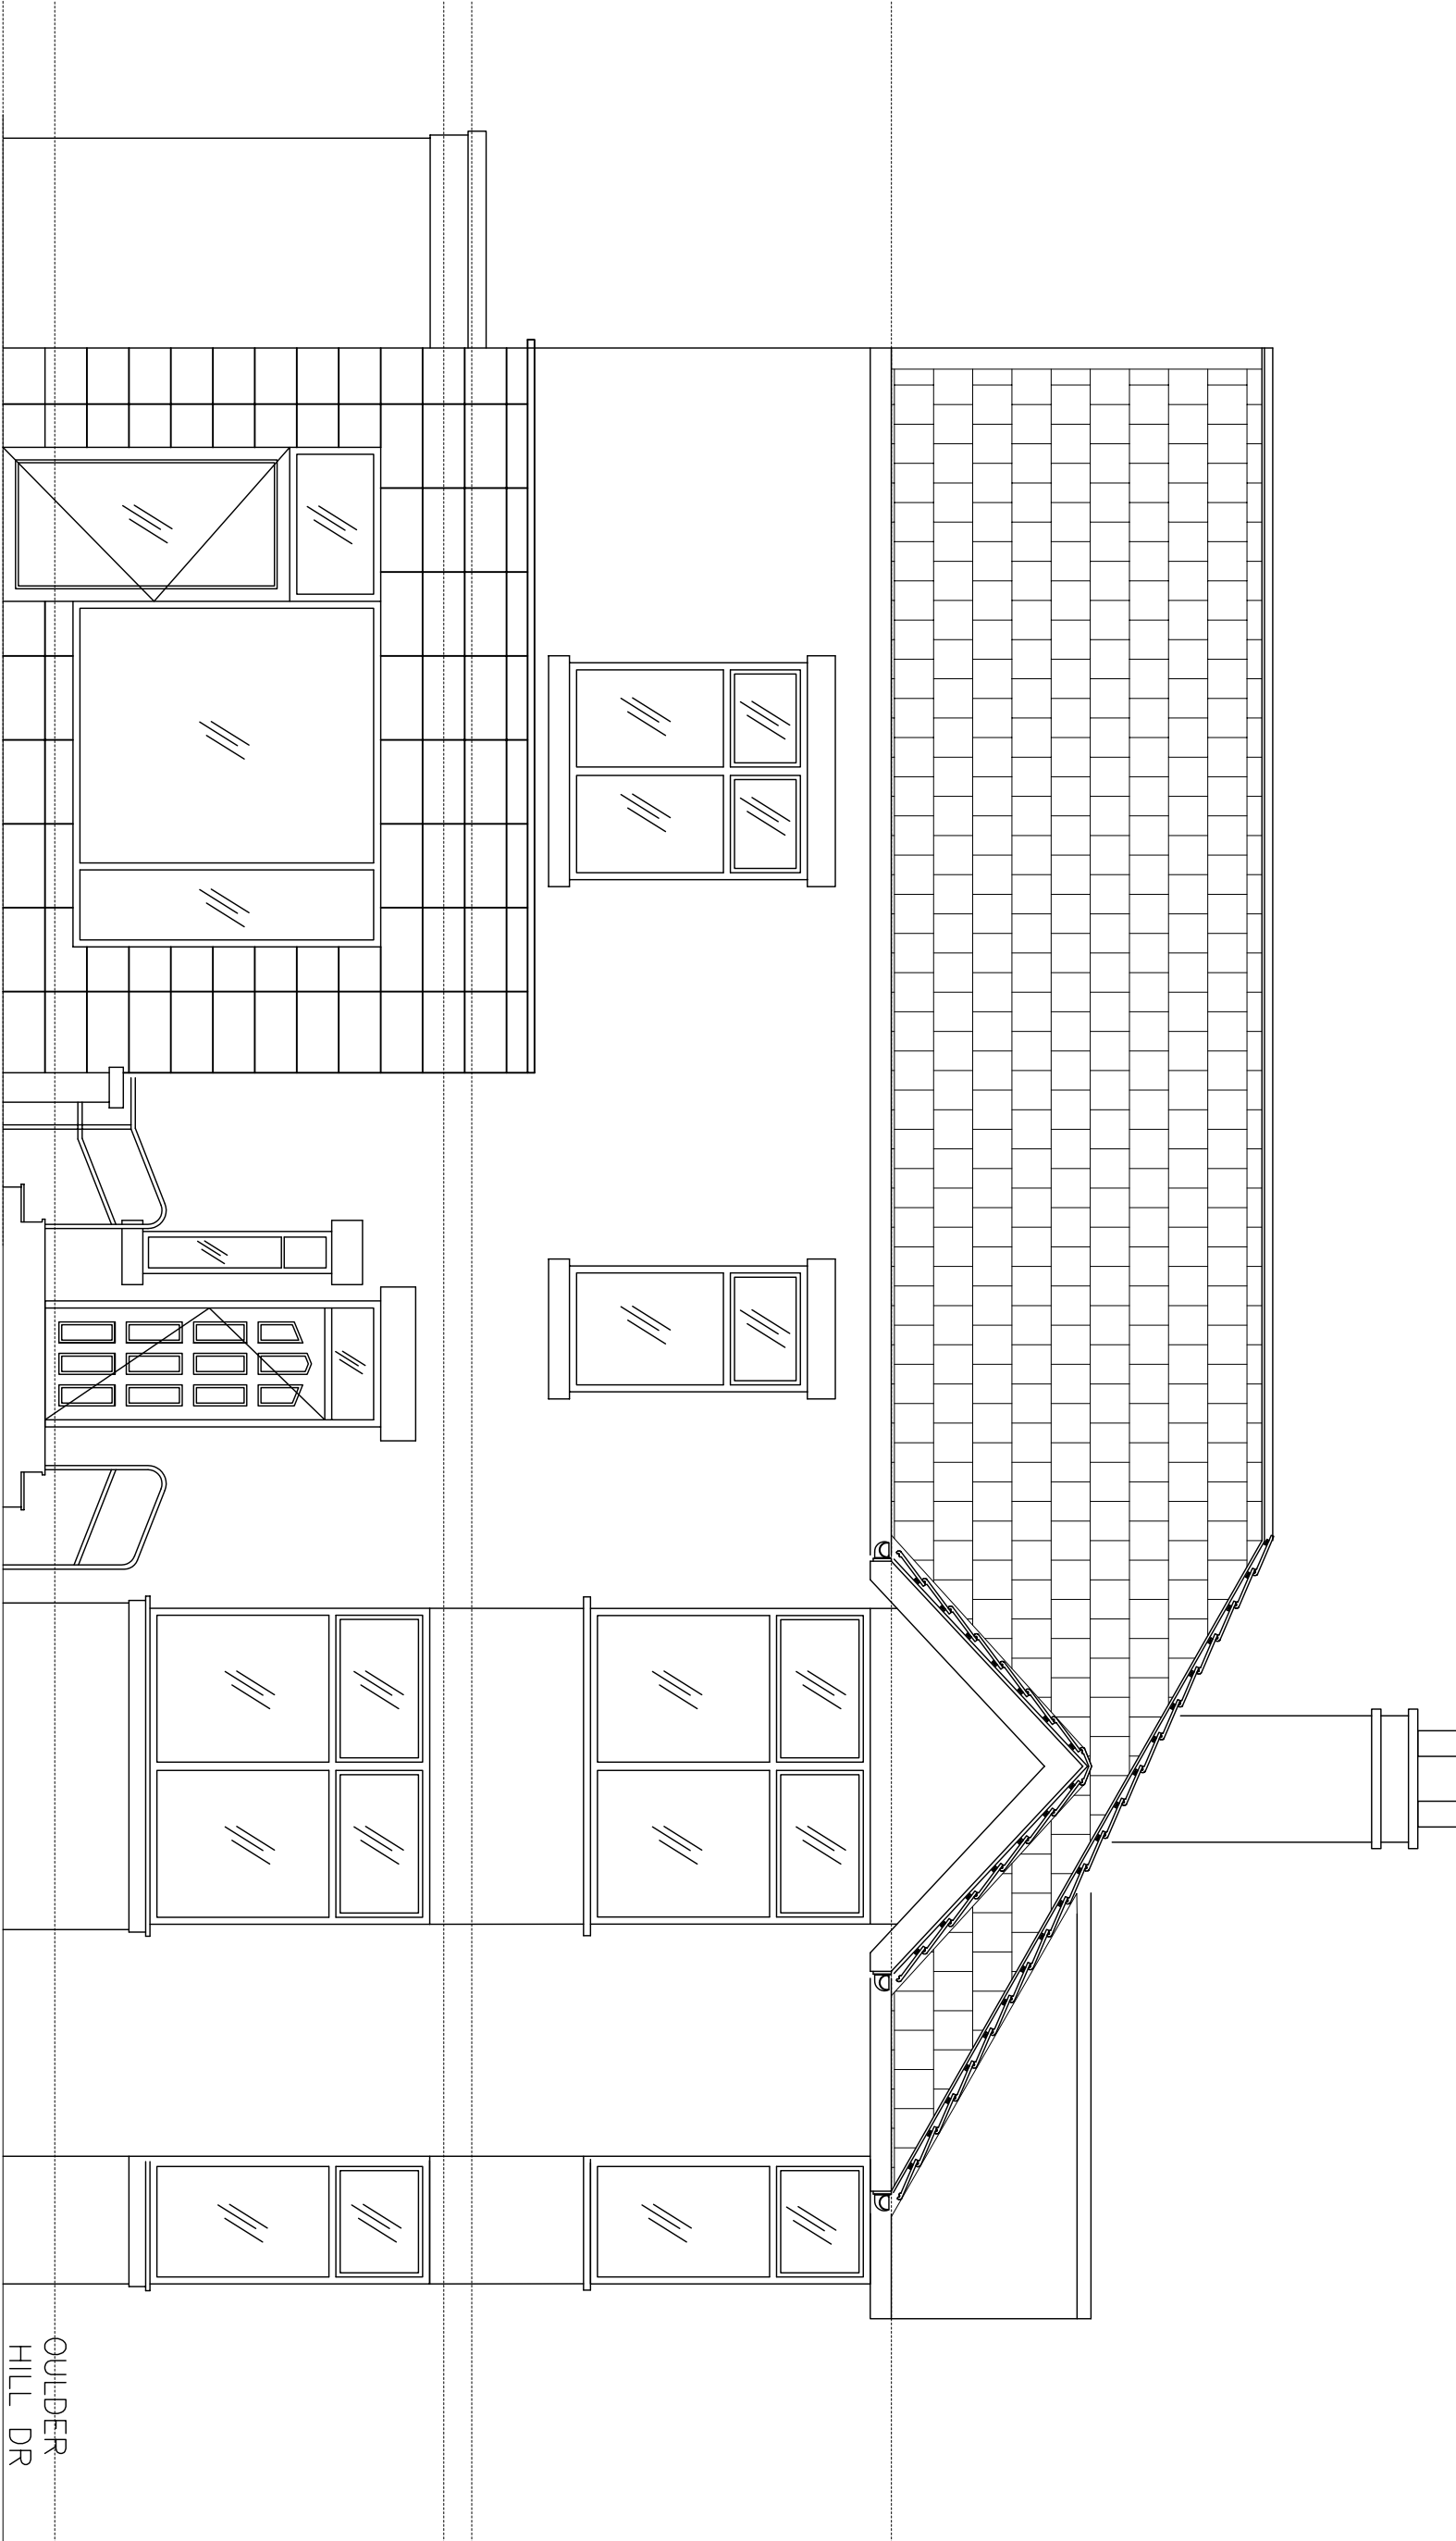

EXISTING FRONT ELEVATION
(BURY ROAD)

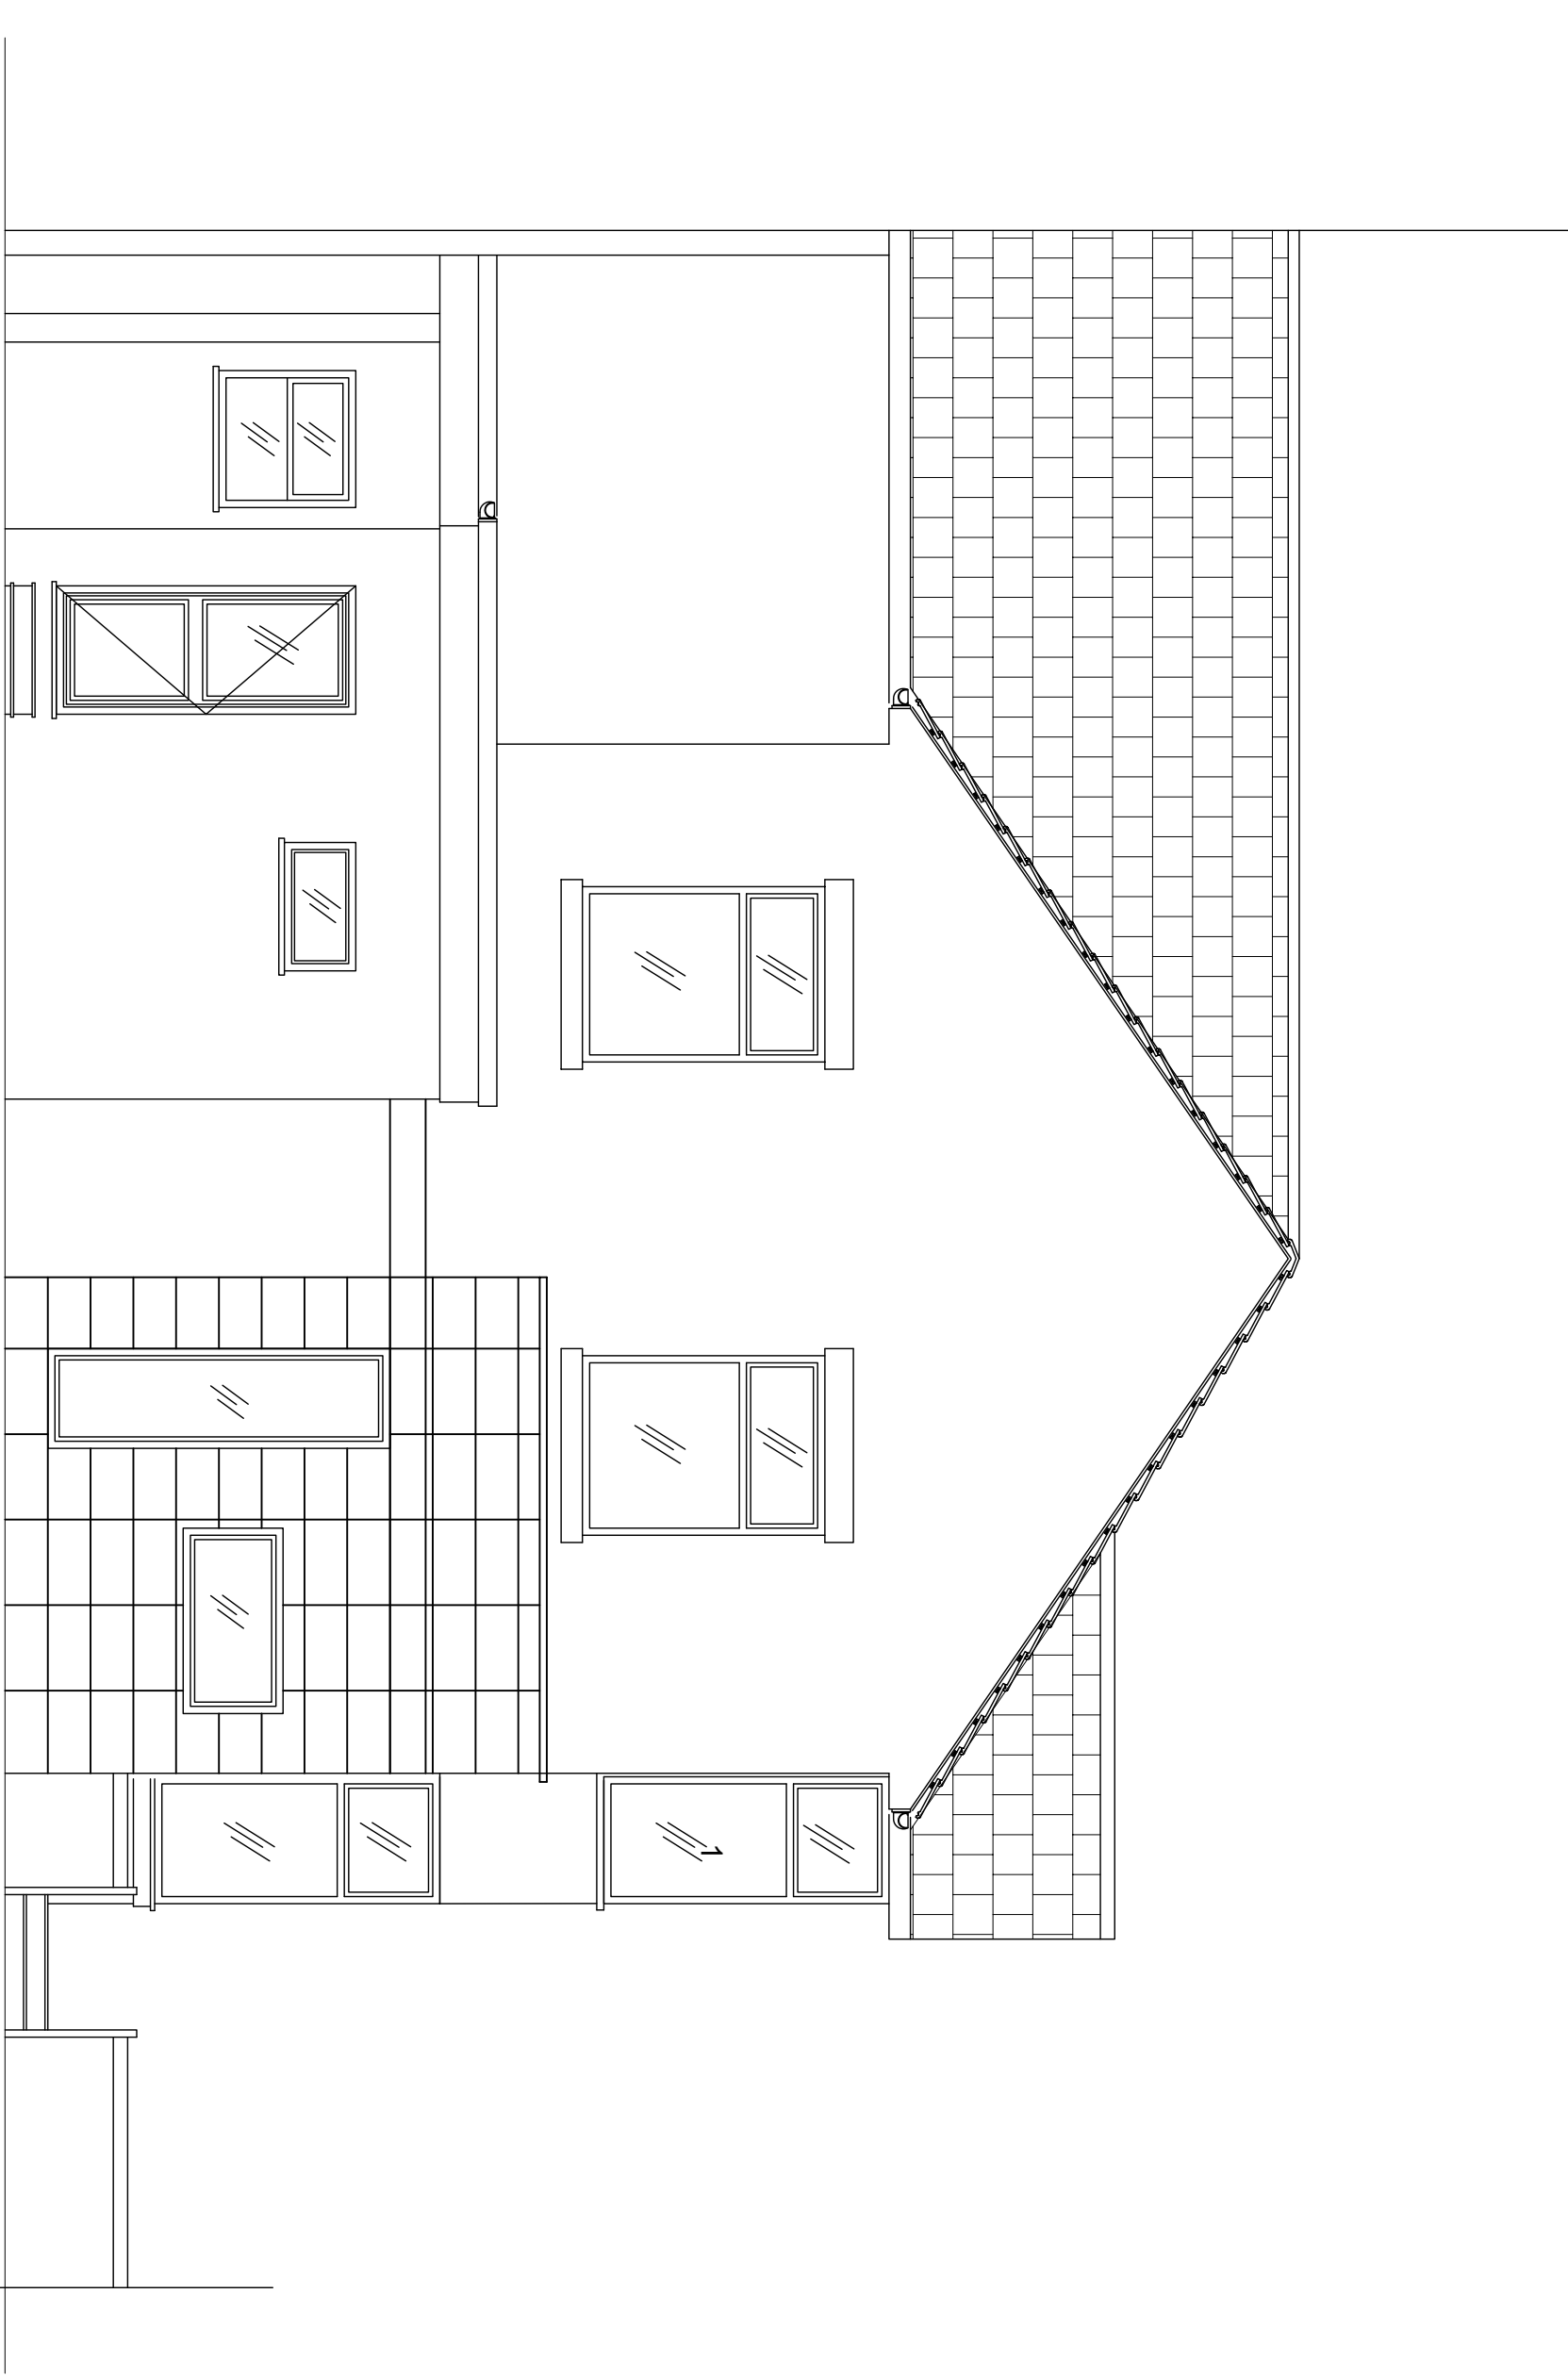

EXISTING SIDE ELEVATION

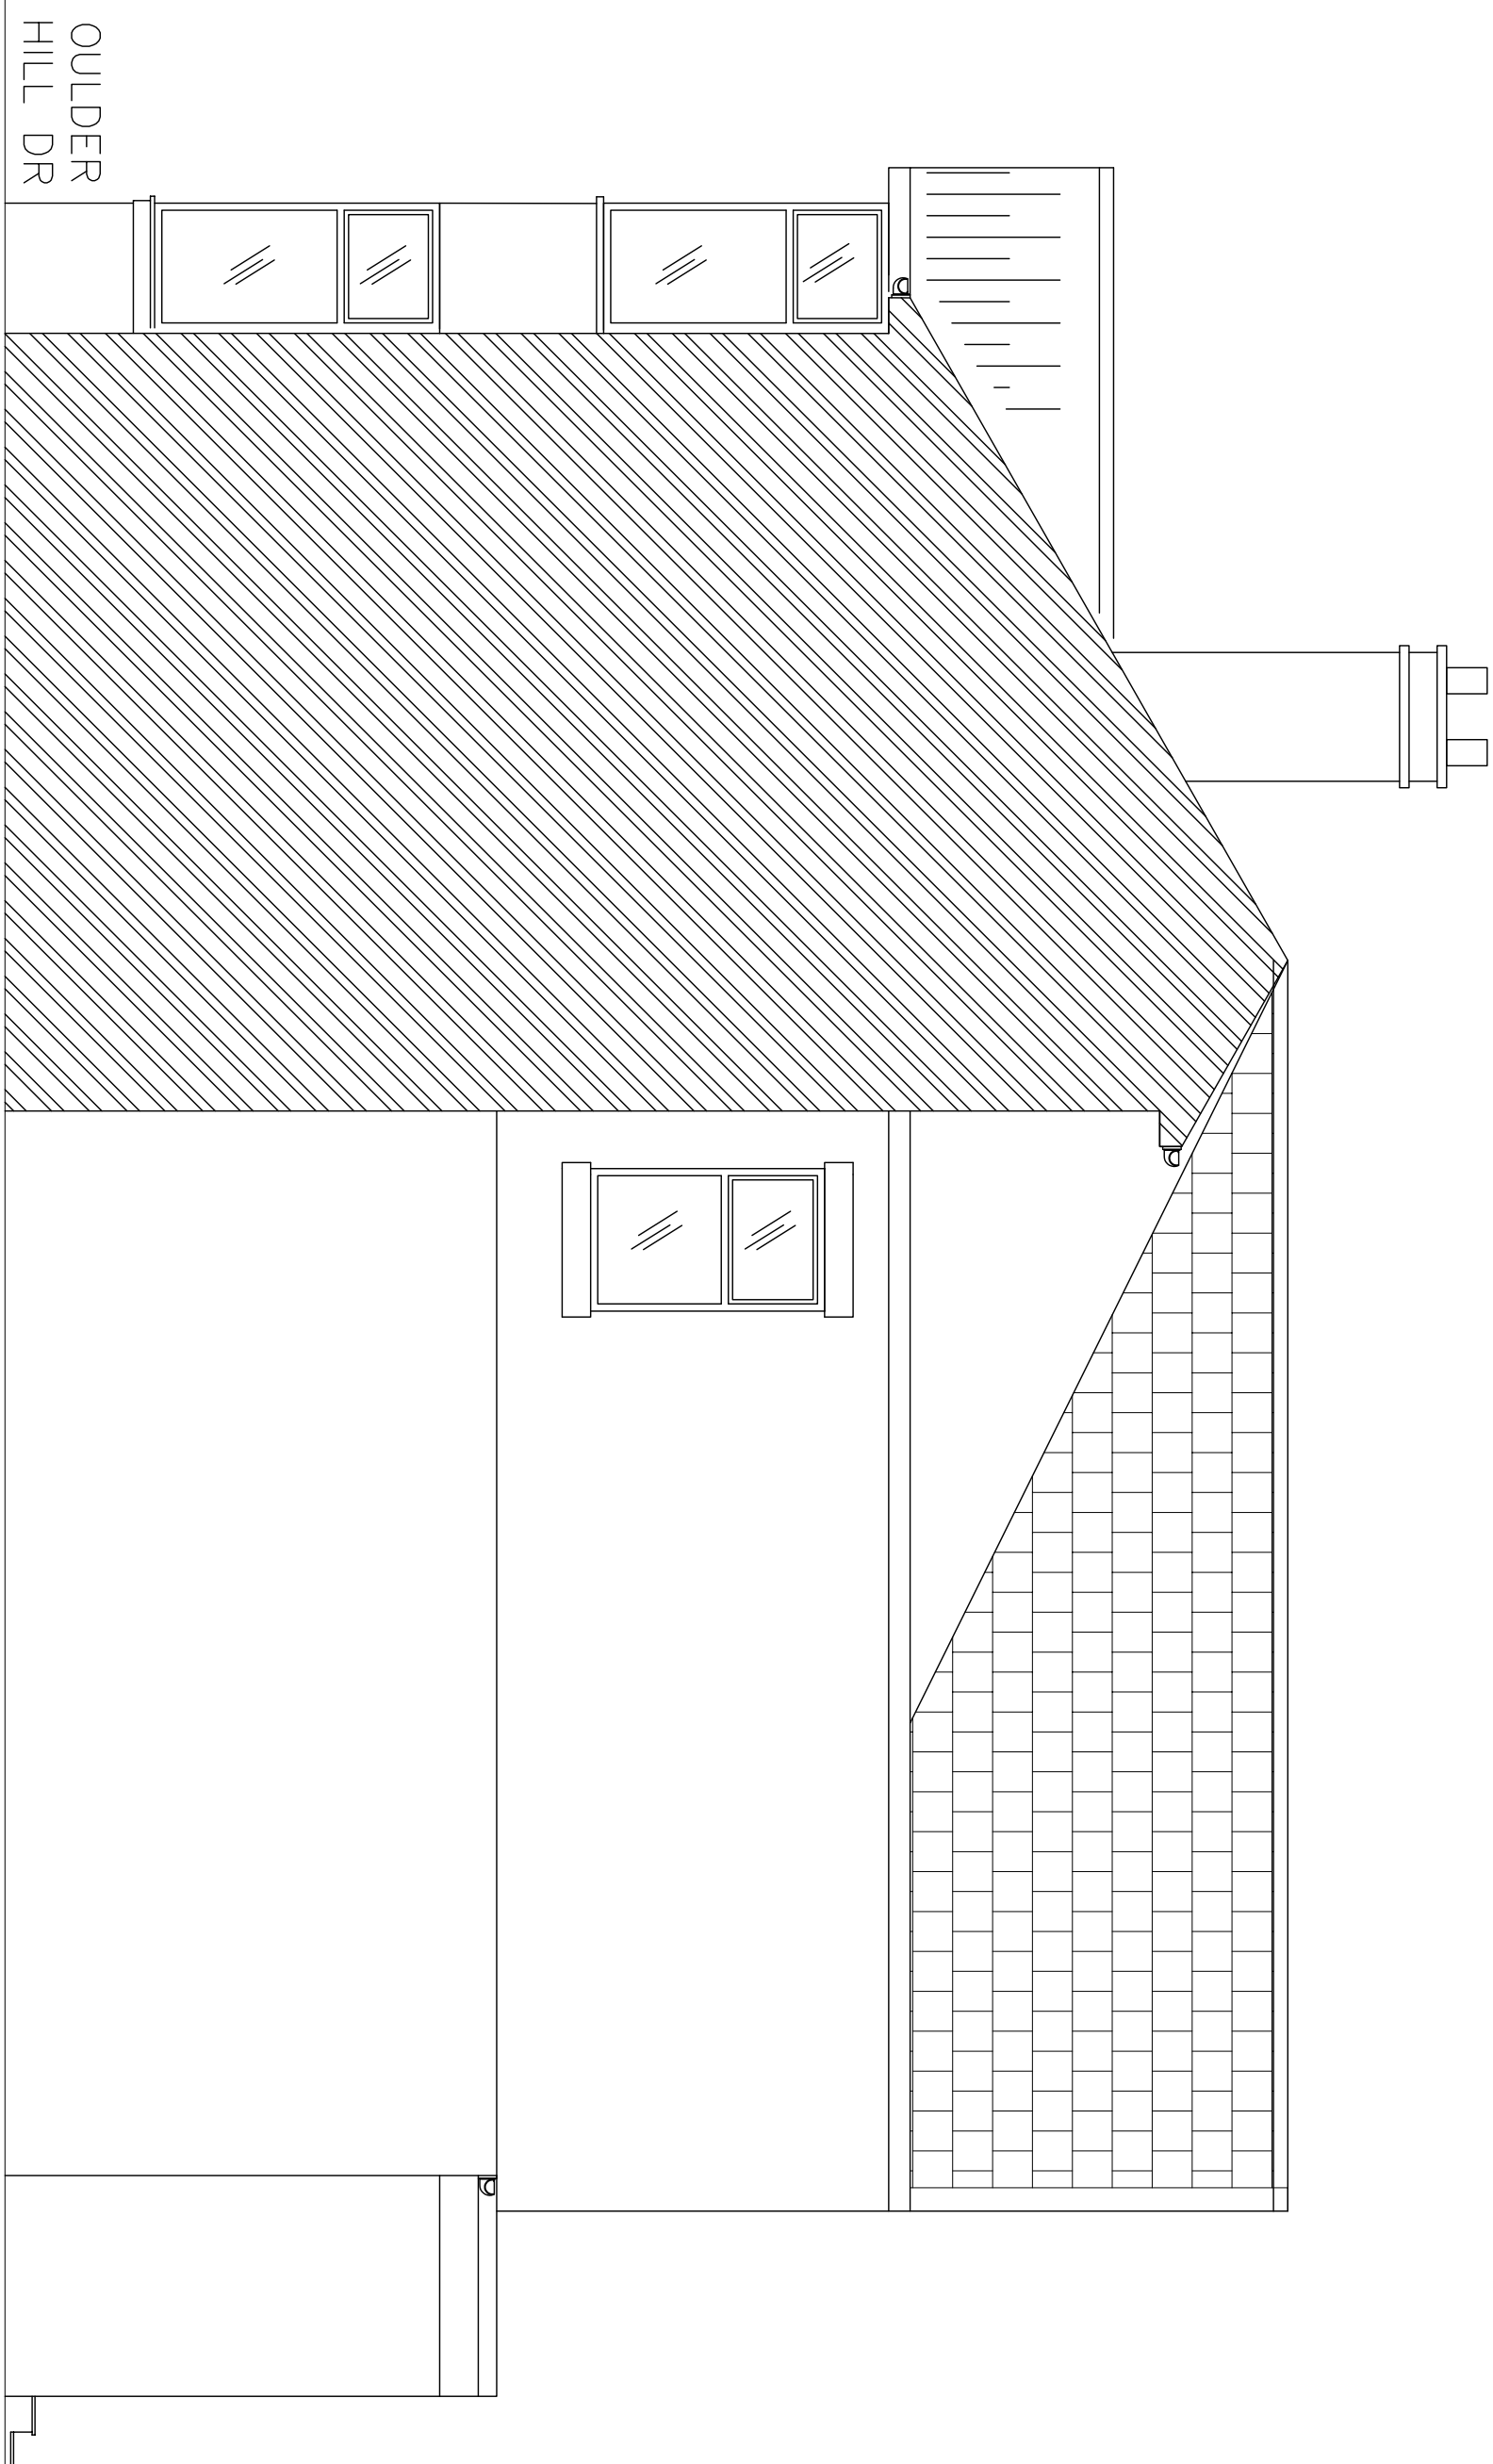

EXISTING ADJOINING ELEVATION
(No. 1, OLUDER HILL DRIVE)

