




FA

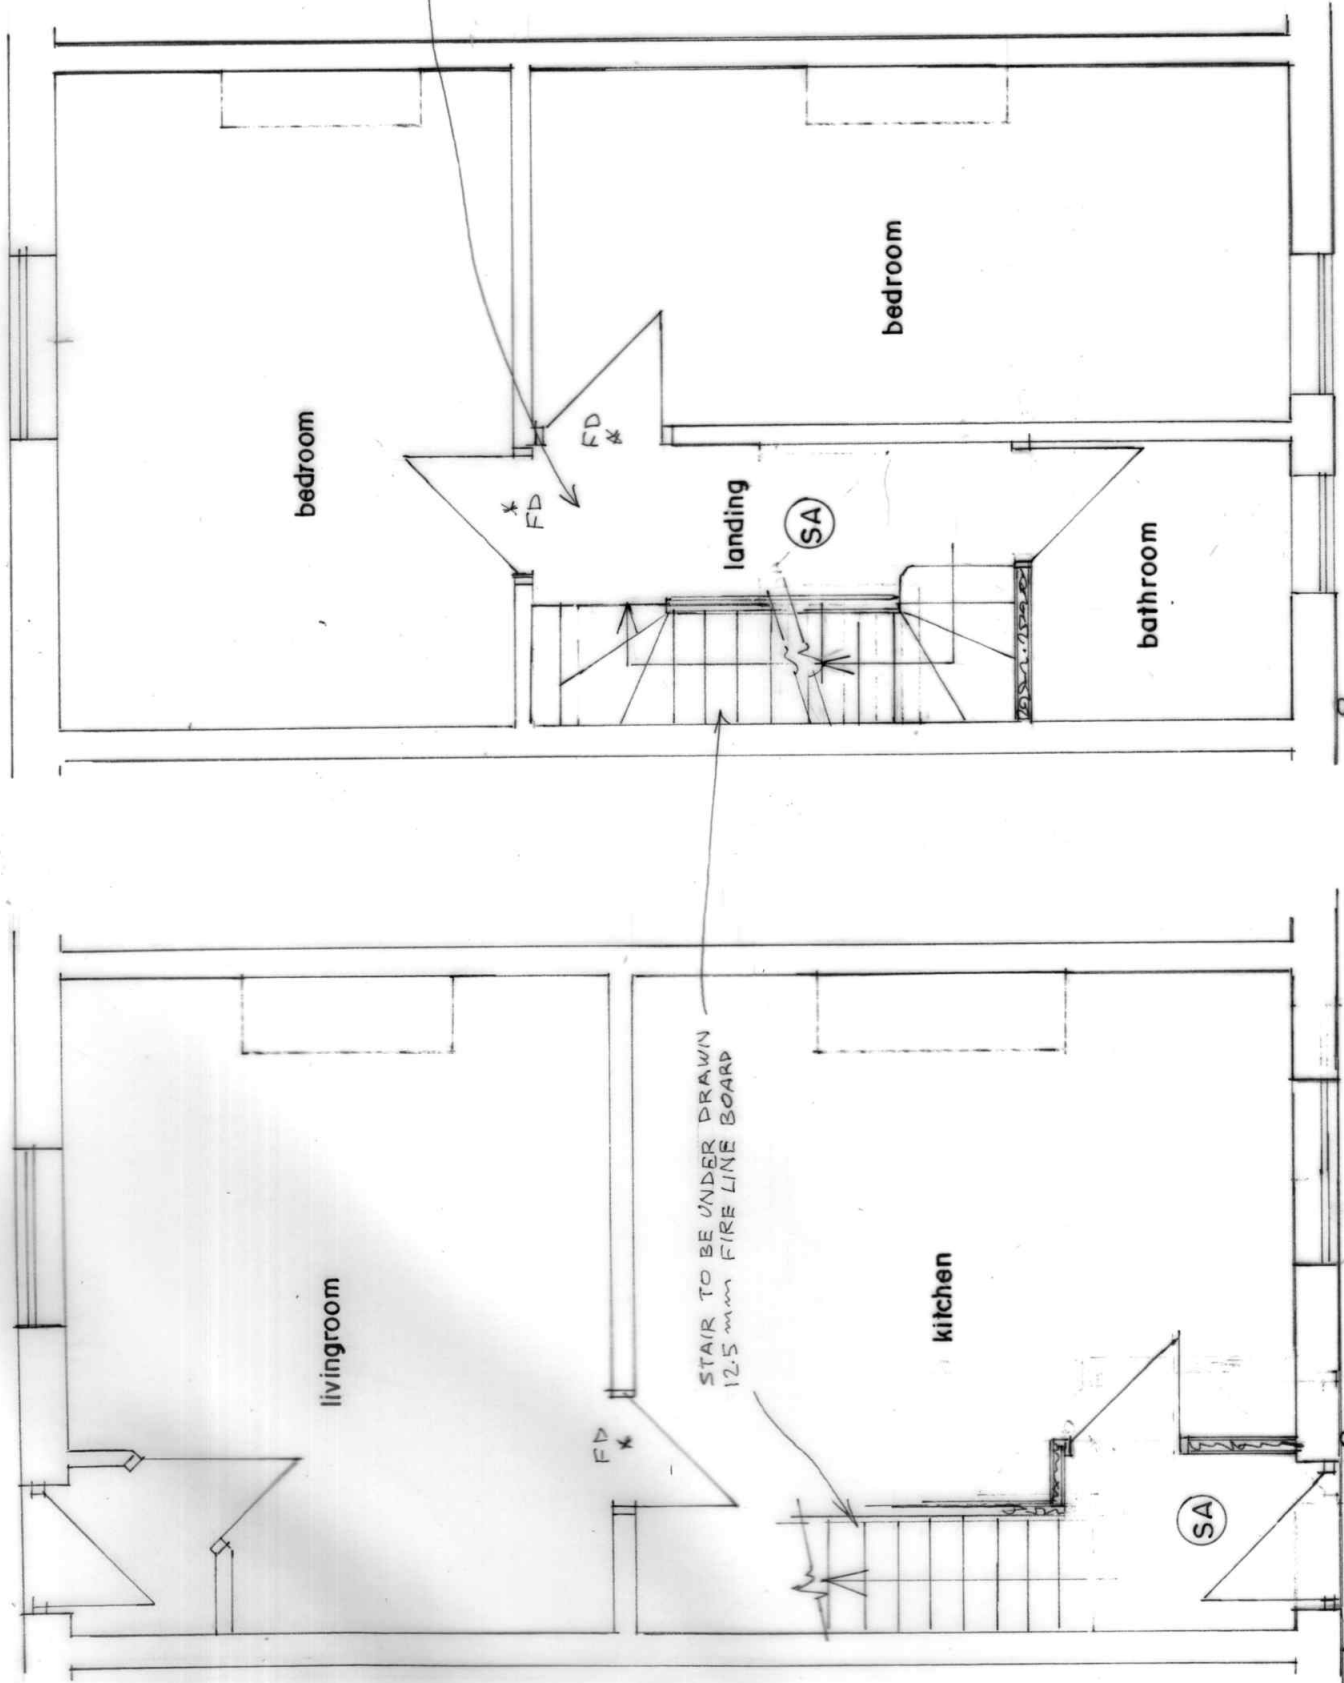

GROUND FLOOR PLAN
(PROPOSED)

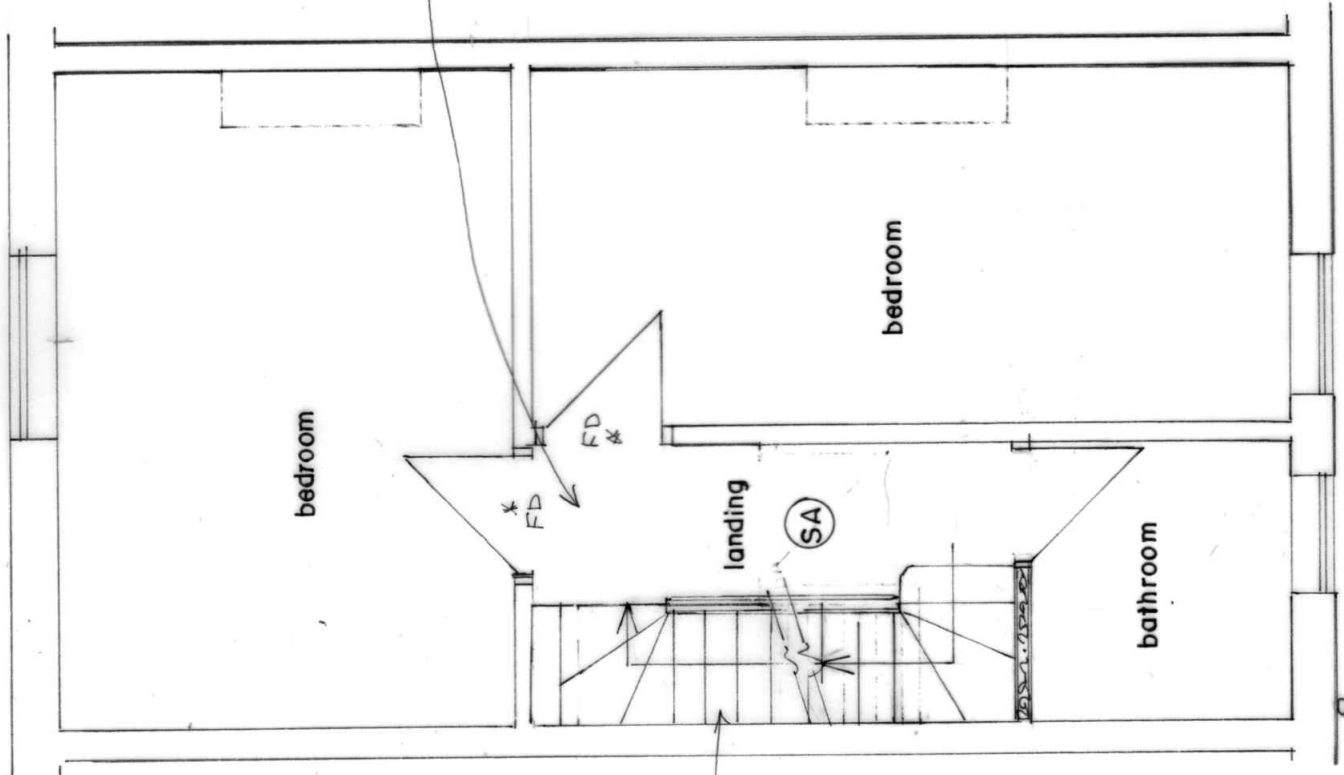


FIRST FLOOR PLAN
(PROPOSED)

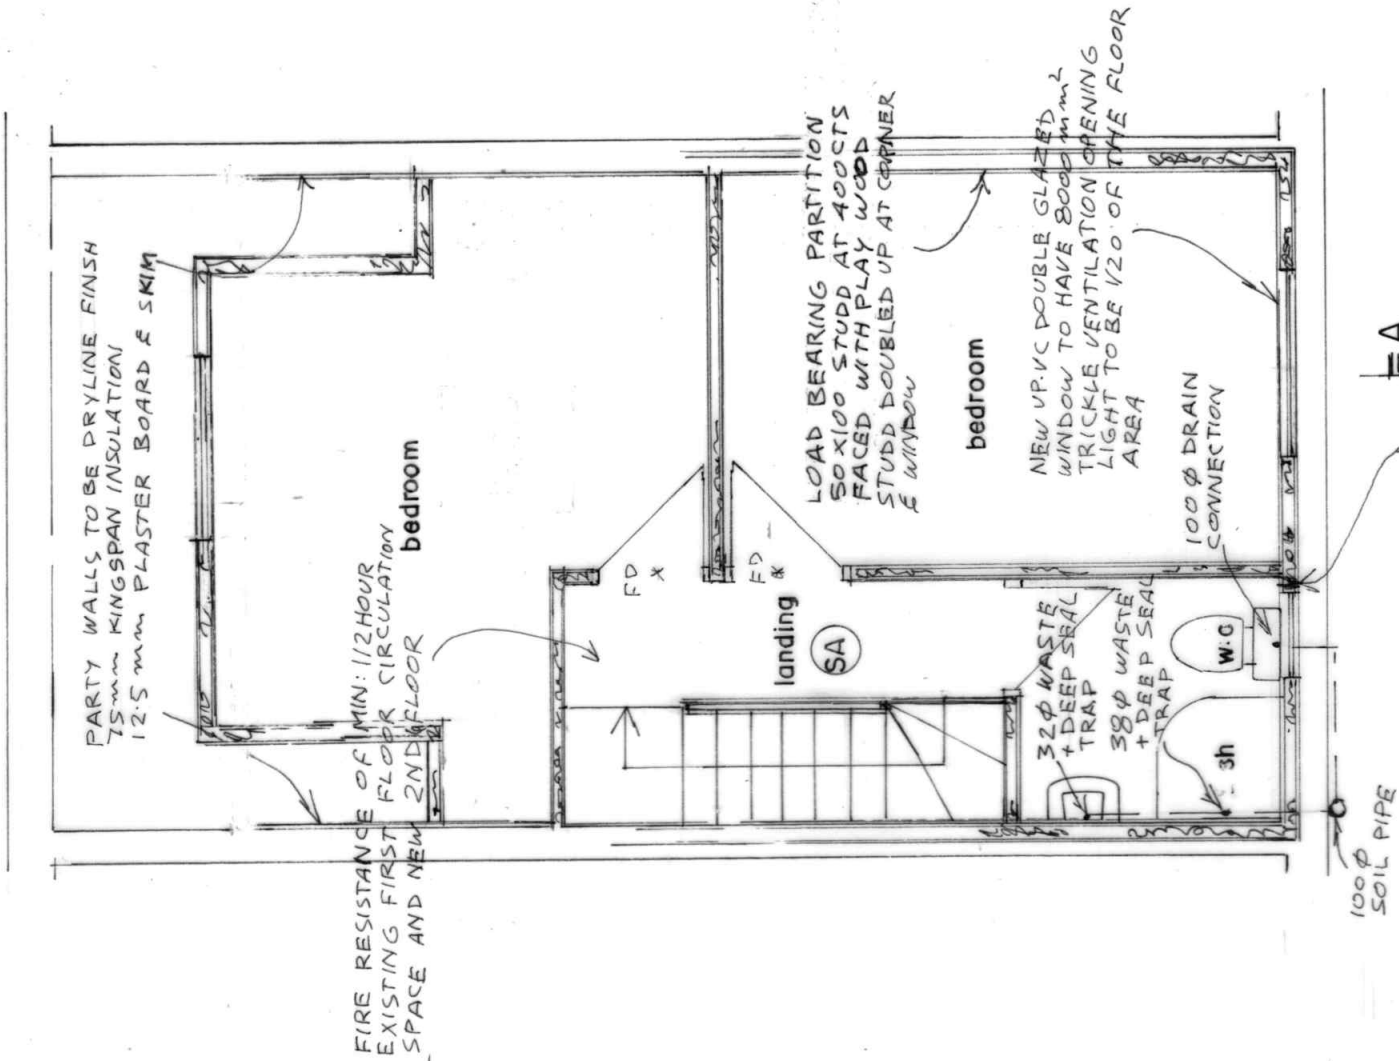

SECOND FLOOR PLAN
(PROPOSED)

MECHANICAL EXTRACT FAN VENTILATION TO GIVE 3 AIR CHANGES PER HOUR DUCTED TO EXTERNAL AIR EXTRACTING @ NOT LESS THAN 15 LITER / SECOND

MORLEY STREET

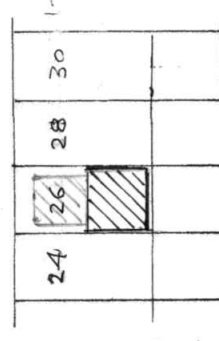

SITE PLAN SCALE 1:500
(PROPOSED)

BUILDING DESIGN SERVICES

M. FAROOQ
418 Bury Road Rochdale OL11 5EU.
Tel: 01706 712231 Mob: 07967605763

PROPOSED FRONT AND REAR DORMER EXTENSION
AT 26 MORLEY STREET ROCHDALE OL16 2LG

For: Mrs AFIA BEGUM

Plan

Scale 1:50

A 2195/2