




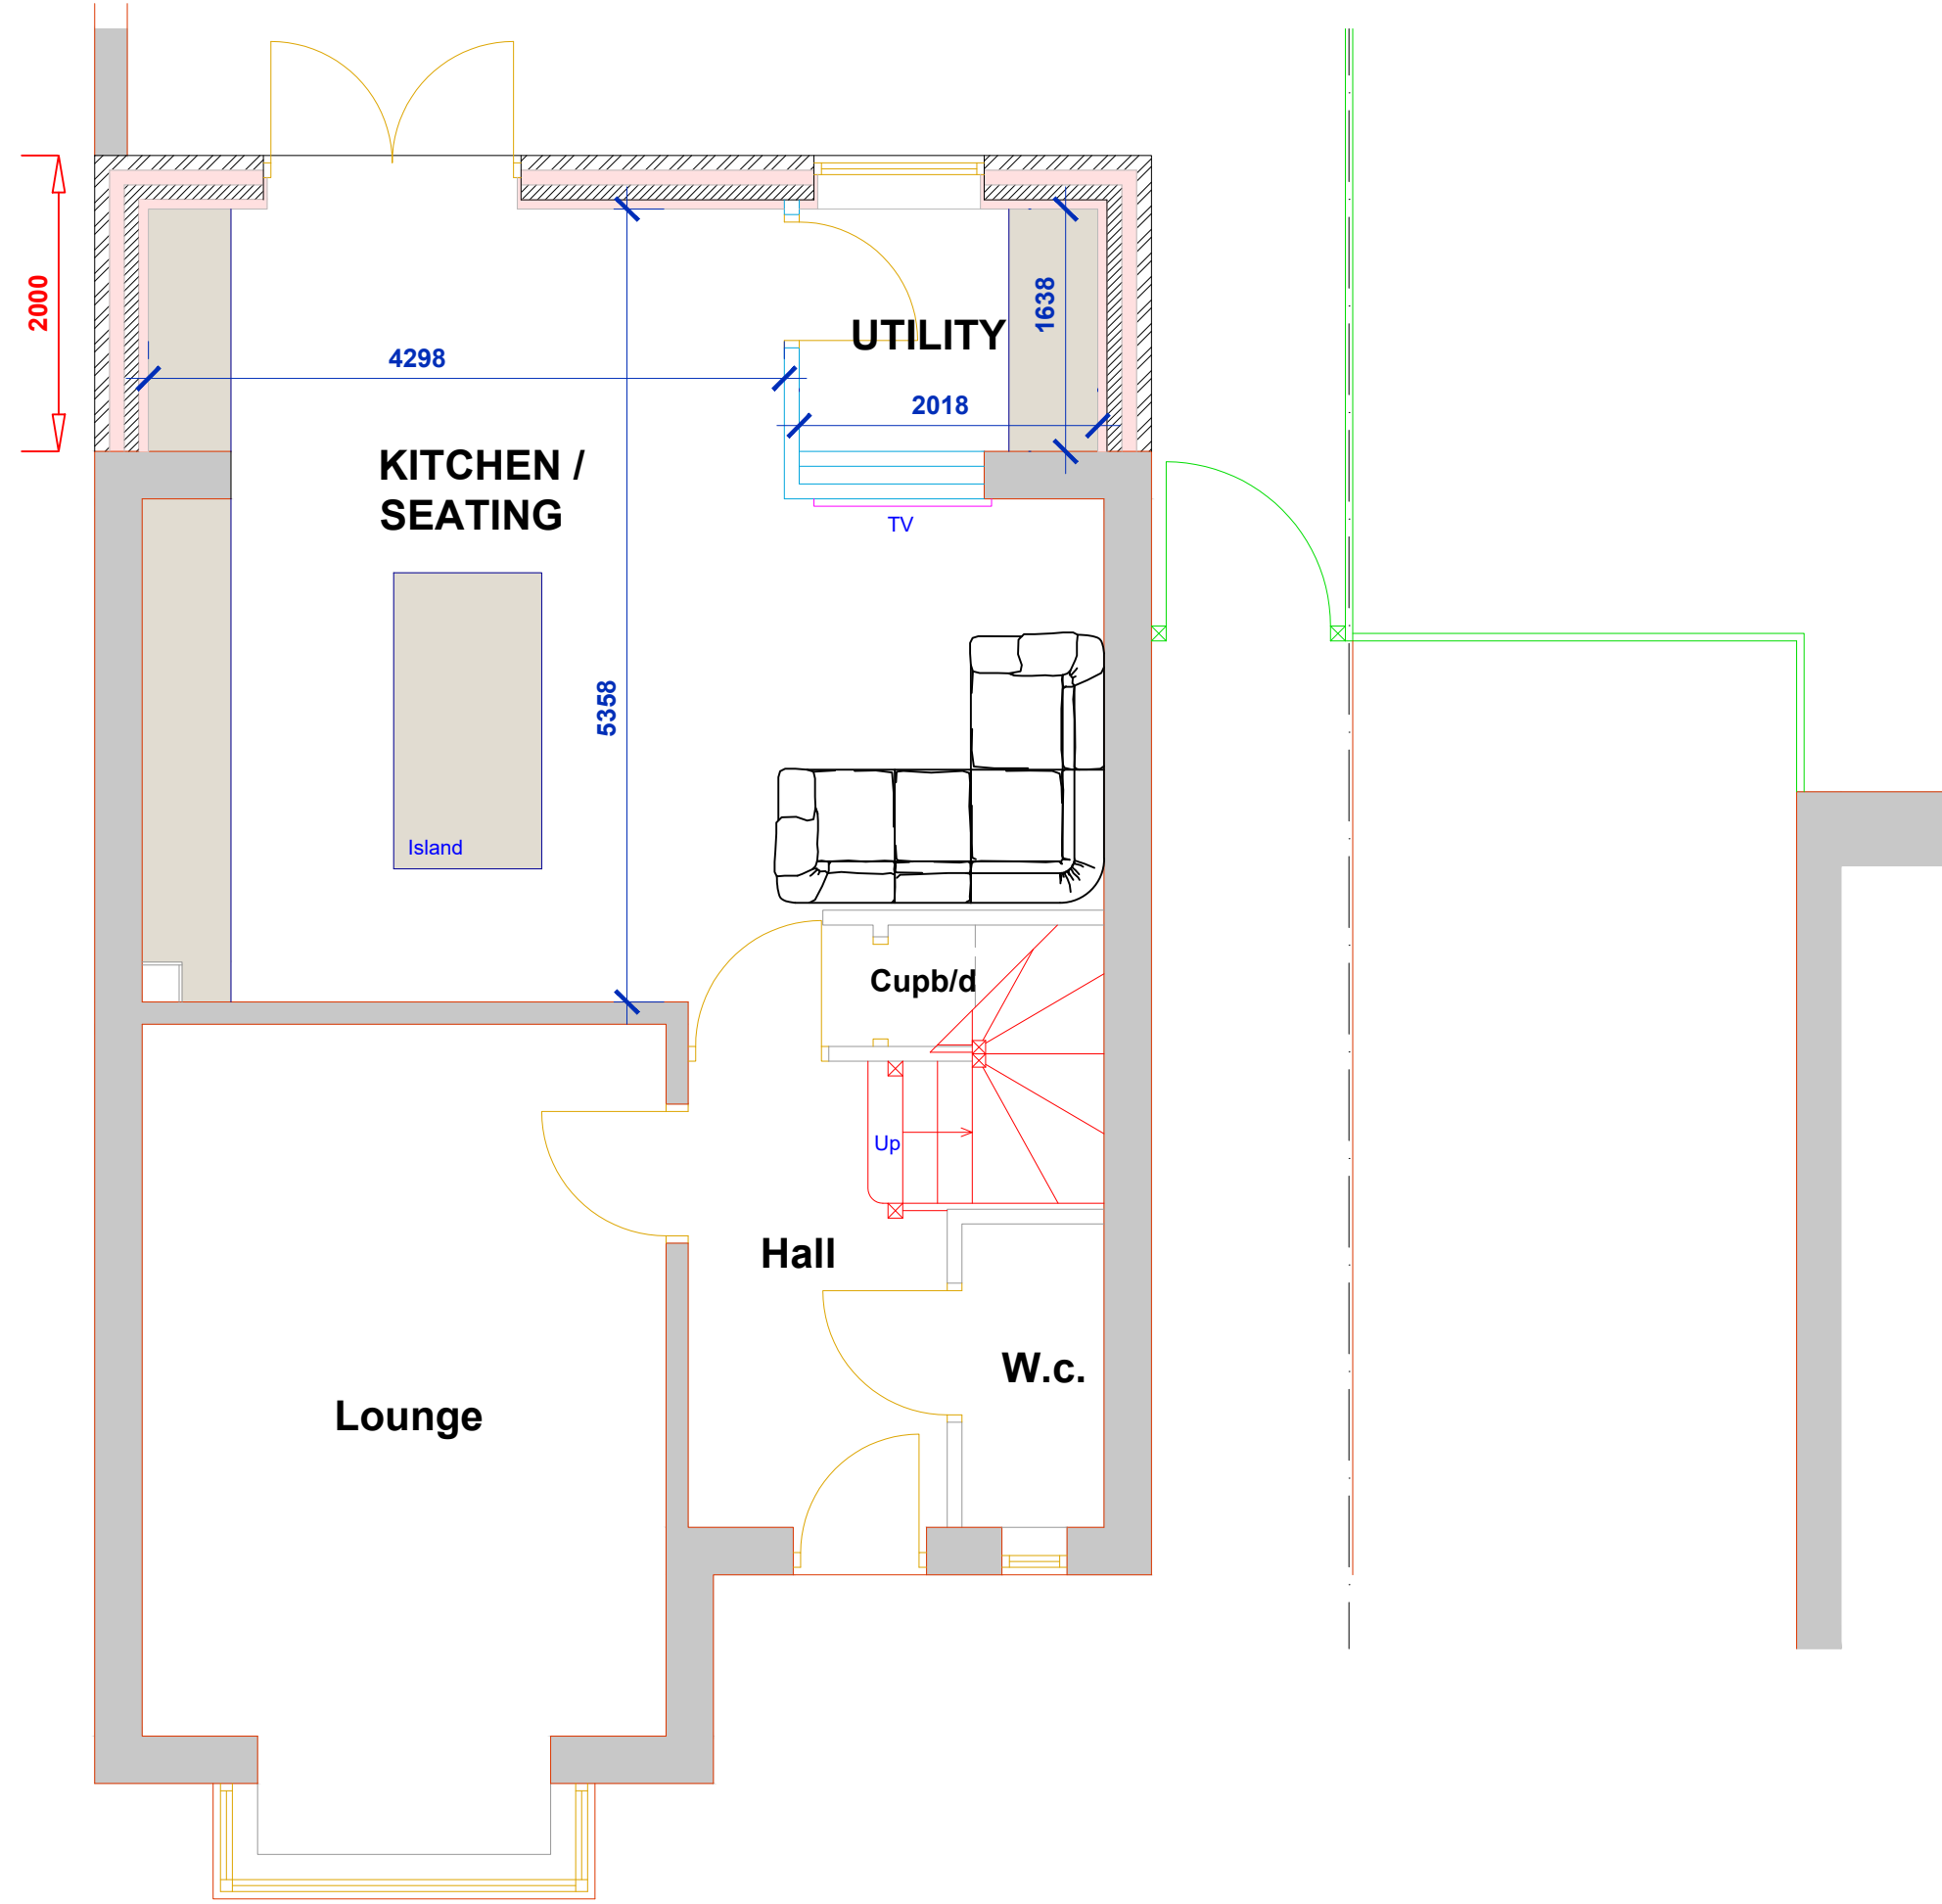

PROPOSED GROUND FLOOR PLAN

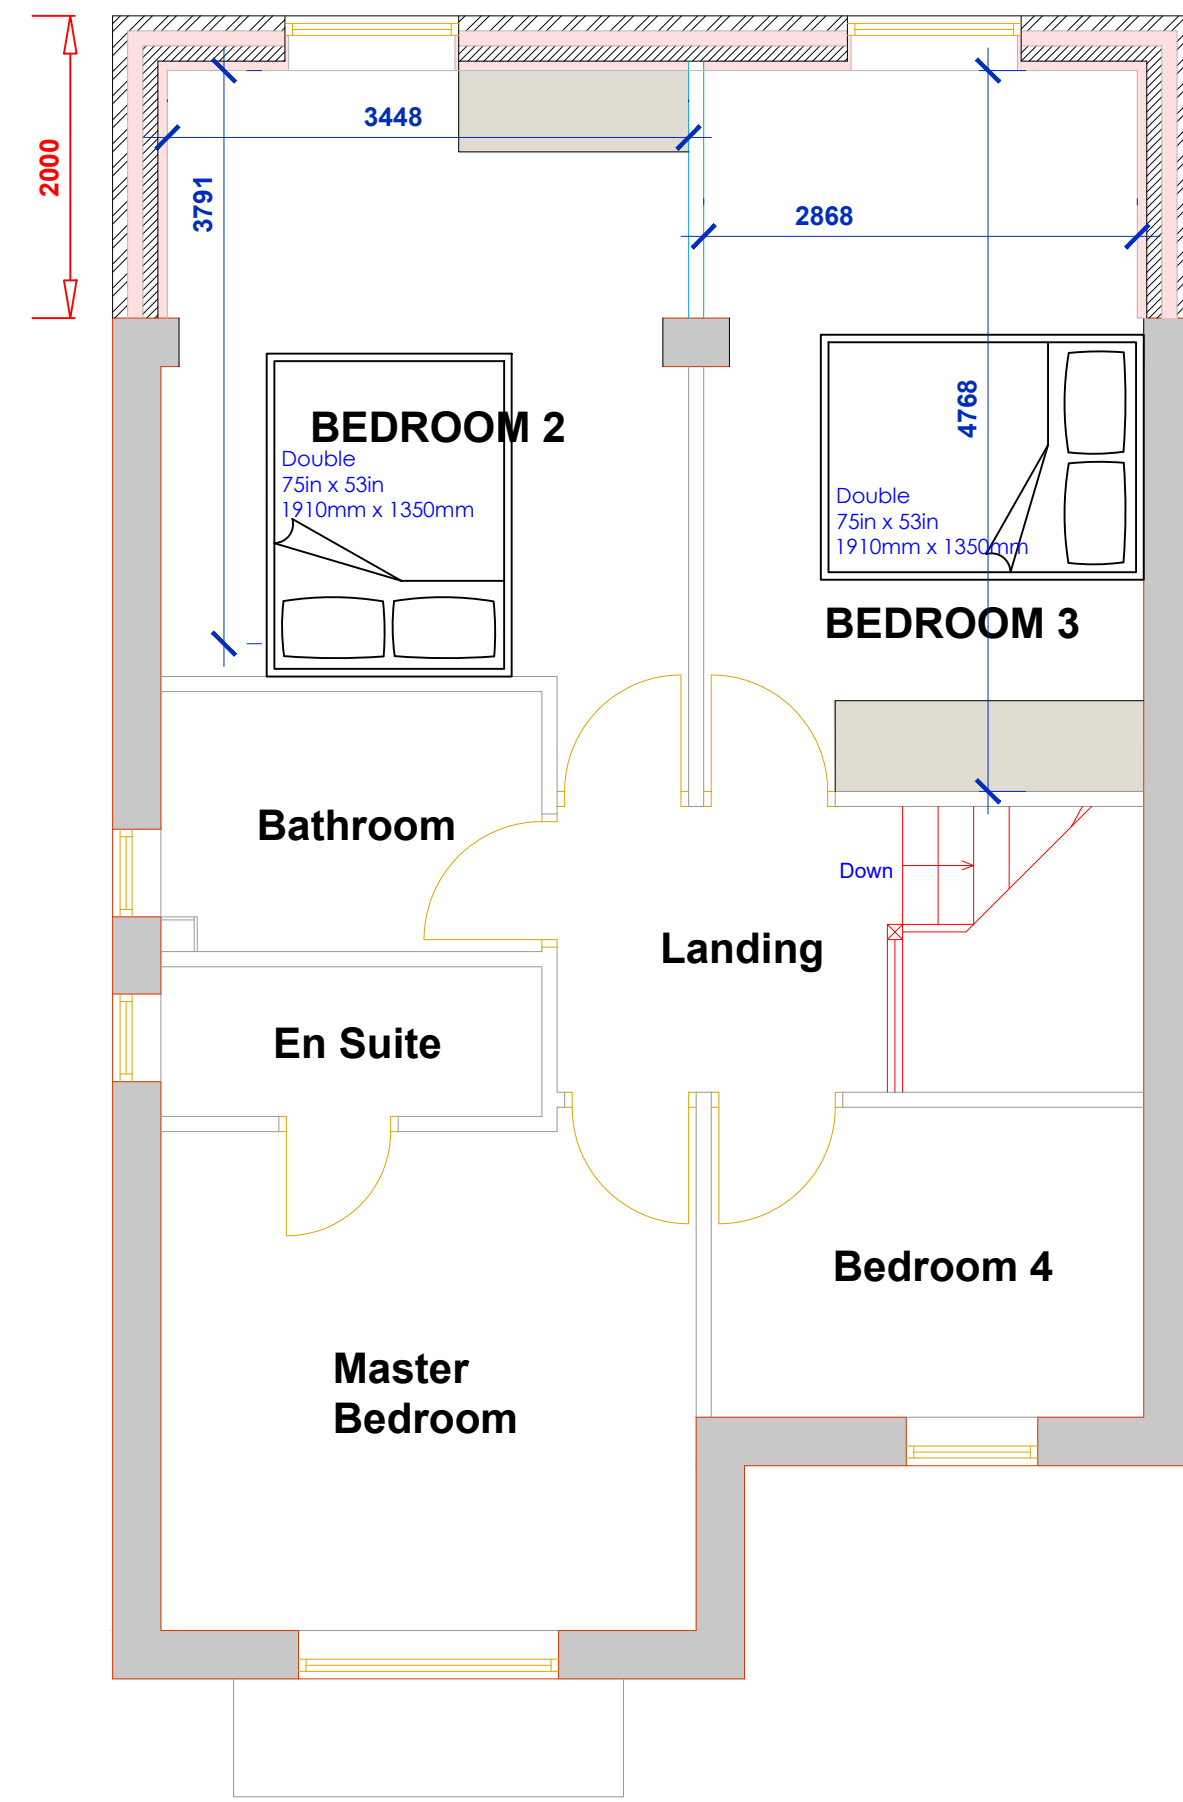


PROPOSED FIRST FLOOR PLAN

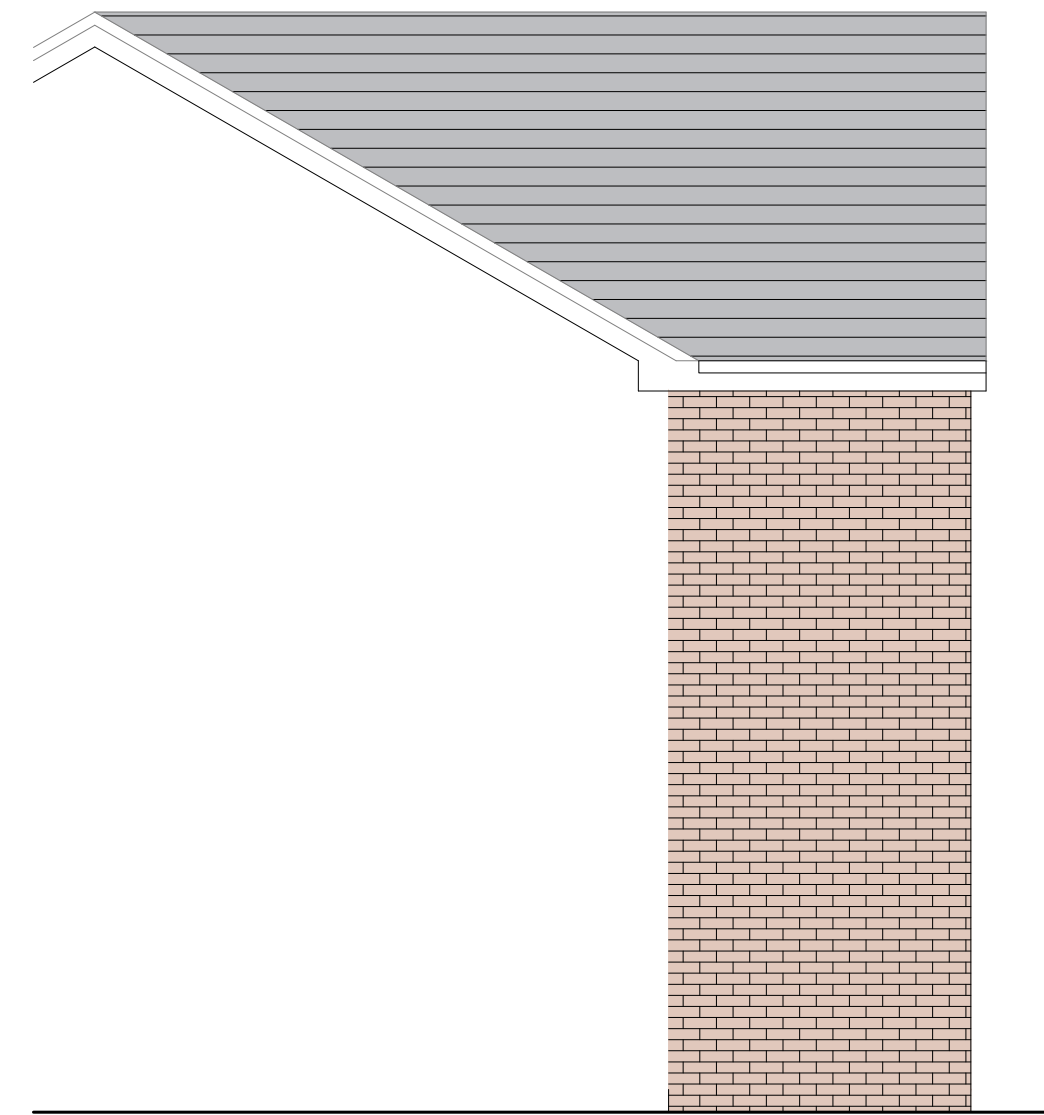

PROPOSED SIDE ELEVATION 1



PROPOSED REAR ELEVATION

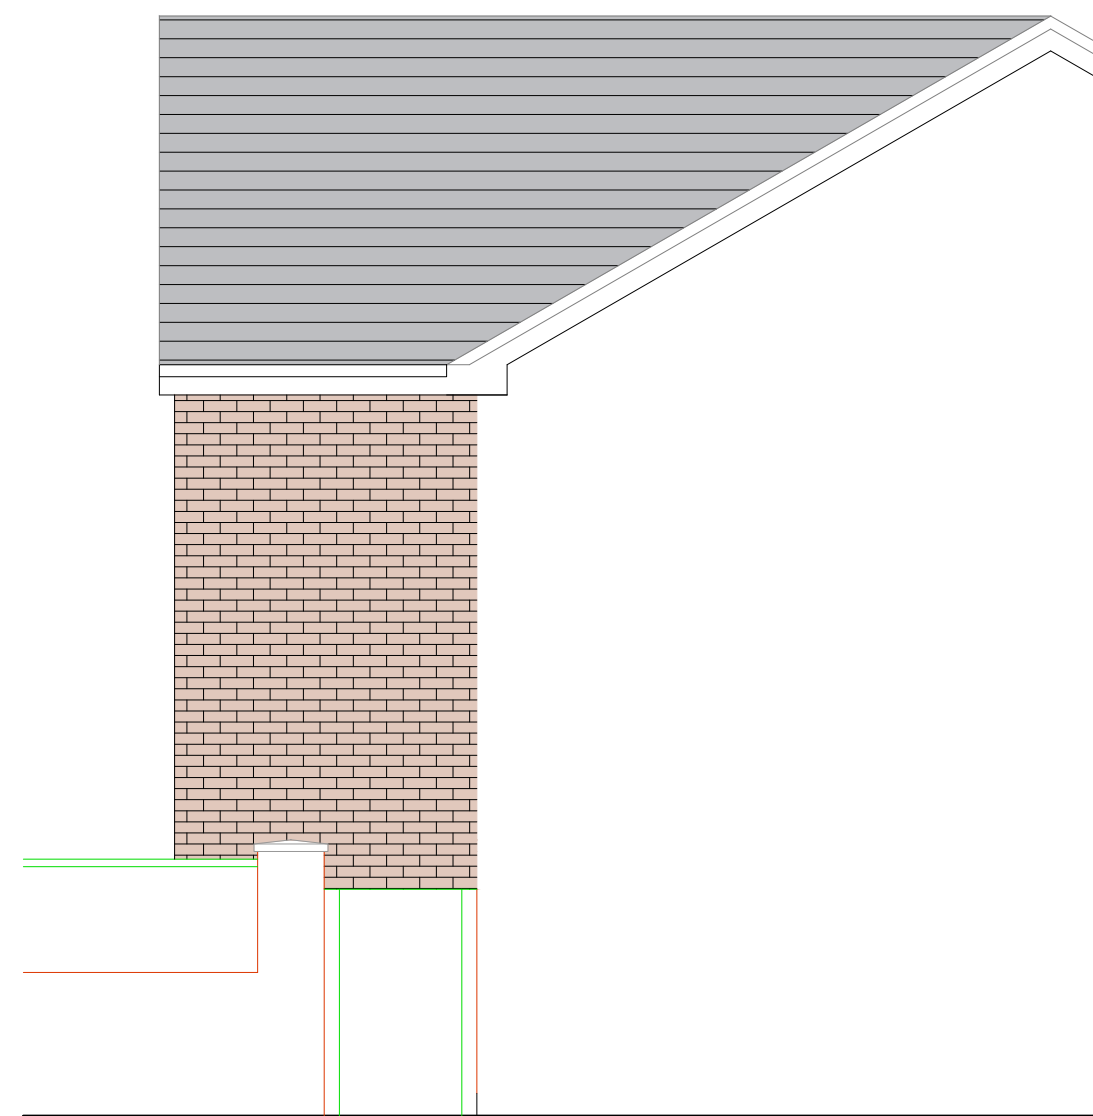

PROPOSED SIDE ELEVATION 2

ADDRESS	
22 Seatallan Drive Middleton Rochdale	
DRAWING NO.	24.0001.SC2B
DATE	31.01.2024
SCALE	1:50
ISSUE	B

PROJECT DESCRIPTION	DRAWING DESCRIPTION
PROPOSED TWO STOREY REAR EXTENSION	SCHEME 2 DETAILS